


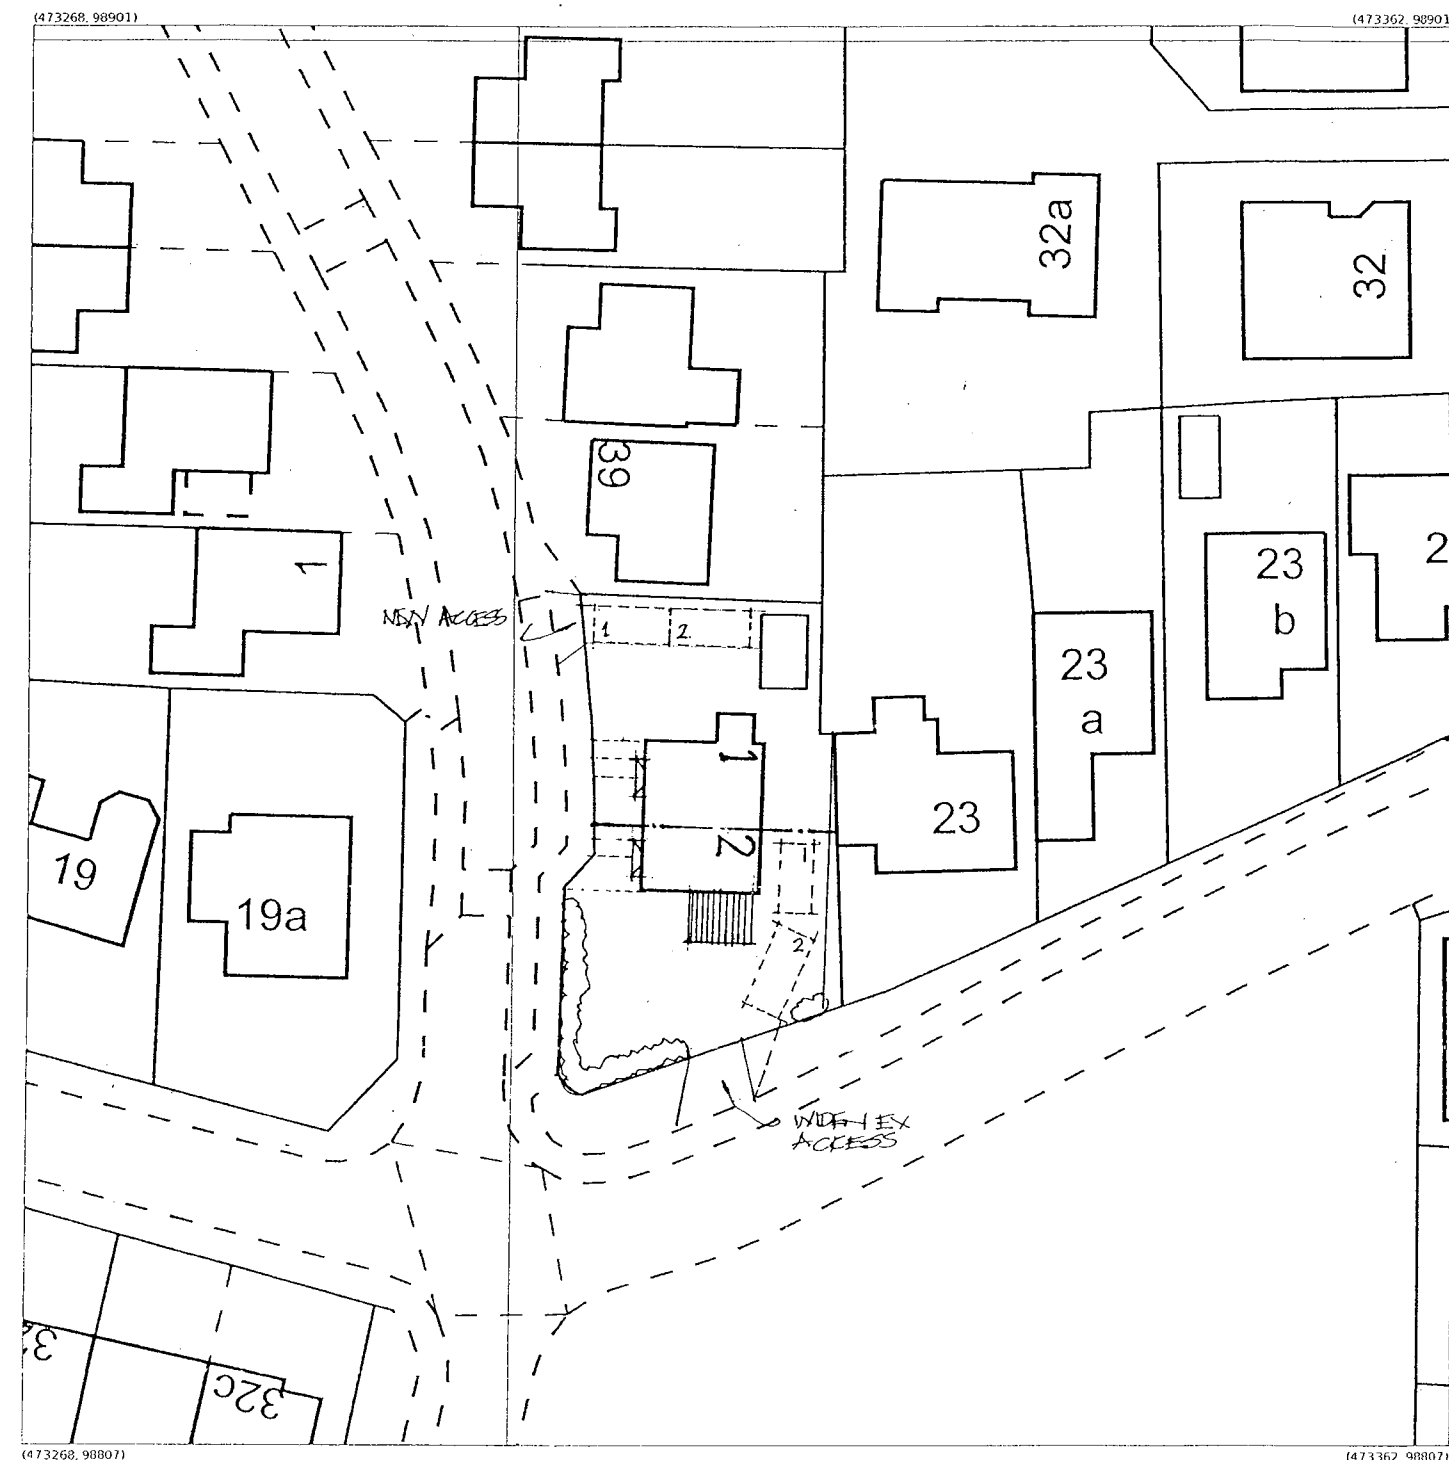

Produced 31.05.2011 from the Ordnance Survey National Geographic Database and incorporating surveyed revision available at this date. © Crown Copyright 2011.


Reproduction in whole or part is prohibited without the prior permission of Ordnance Survey.

Ordnance Survey, the OS Symbol and OS Sitemap are registered trademarks of Ordnance Survey, the national mapping agency of Great Britain.

The representation of a road, track or path is no evidence of a right of way.

The representation of features as lines is no evidence of a property boundary.

Part or all of this OS Sitemap is enlarged from mapping produced at one or more of the following scales: 1:1250, 1:2500, 1:10000

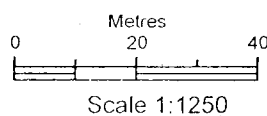

Supplied by: Dome Map Services
Serial number: 02027100
Centre coordinates: 473243.63 98862.88


Further information can be found on the OS Sitemap Information leaflet or the Ordnance Survey web site:
www.ordnancesurvey.co.uk

SITE/LOCATION PLAN

**CONVERSION OF EXISTING SINGLE DWELLING
INTO A PAIR OF SEMI-DETACHED HOUSES.
21, FISHERY LANE, HAYLING ISLAND, HANTS.
FOR MR & MRS M. SILVESTOR.**

Produced 22 Jan 2018 from the Ordnance Survey MasterMap (Topography) Database and incorporating surveyed revision available at this date.

The representation of a road, track or path is no evidence of a right of way. The representation of features as lines is no evidence of a property boundary.

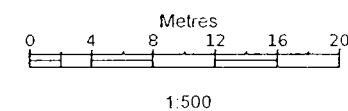

Supplied by: Latitude Mapping Ltd
Licence: © Crown Copyright and
database rights 2018 OS 100036864
Reference: 011195837
Centre coordinates: 473315 98854

N 21, Fishery Ln, Hayling Island
PO11 9NR

**HAVANT BOROUGH
COUNCIL**

24 JAN 2018

RECEIVED