


NOTES:

Dimensions to be checked on site before commencing work. Any discrepancies shall be reported to the architect immediately.



Do not scale from these drawings except for planning purposes. Use figured dimensions only.

Where applicable this drawing is to be read in conjunction with other consultants' drawings.

This drawing is the copyright of Harrington Design + Bloomfield

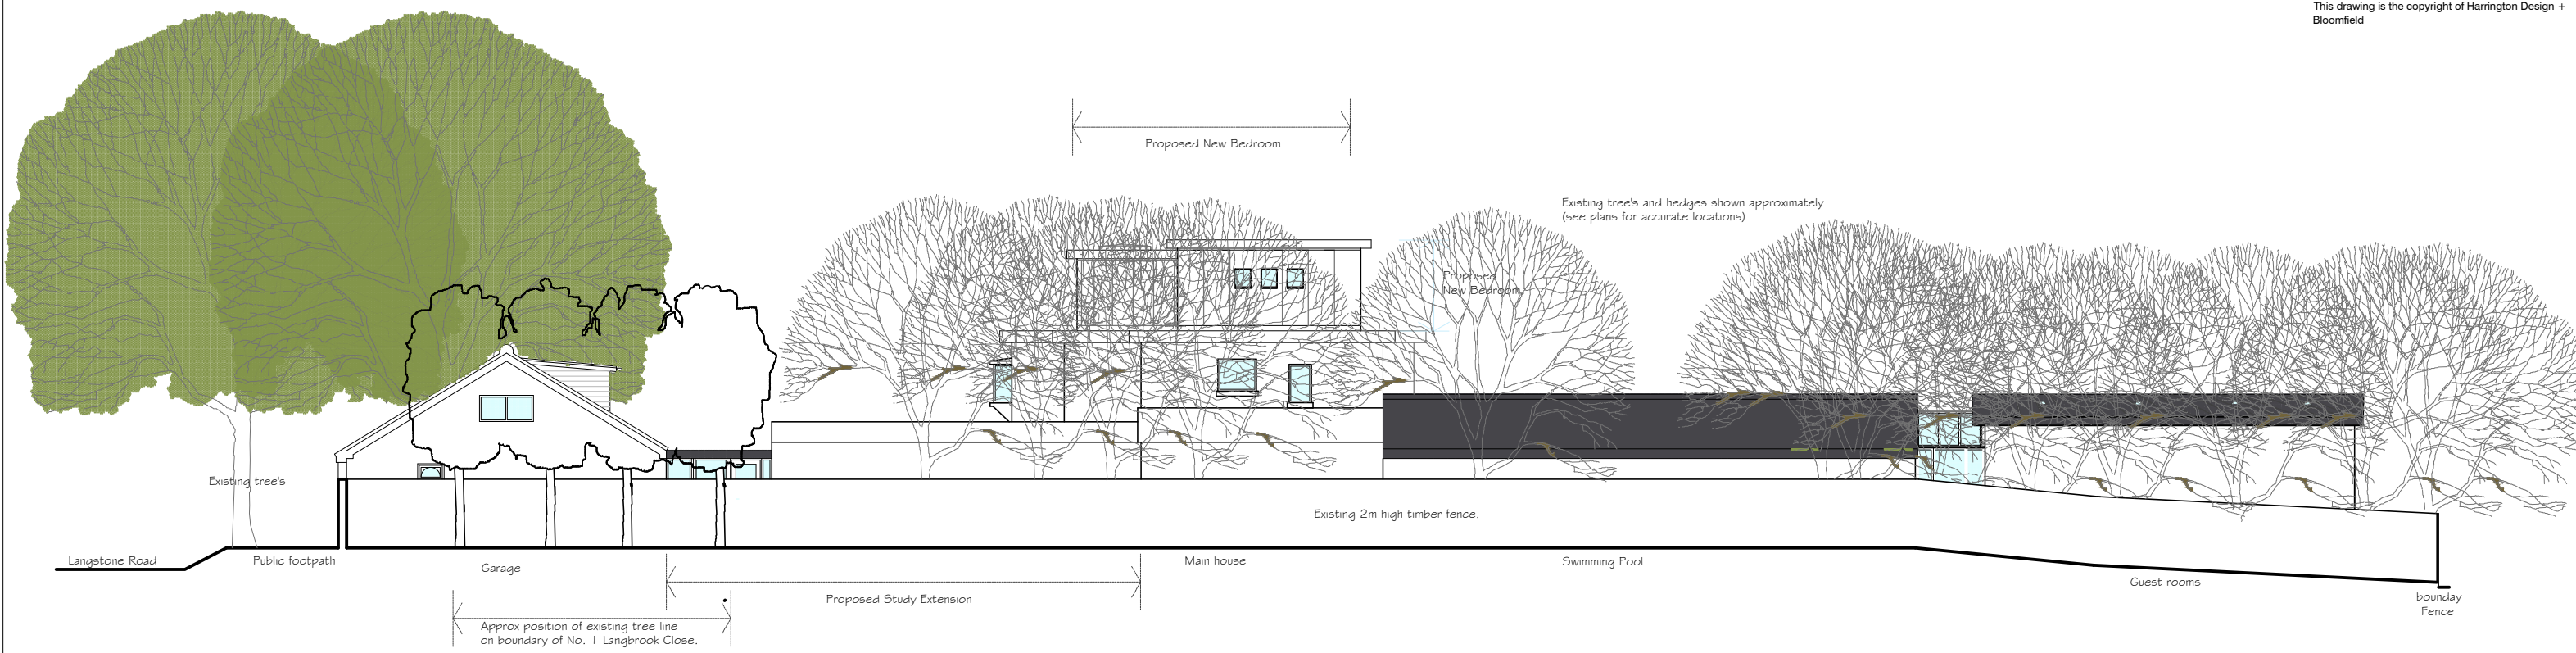

NORTH BOUNDARY ELEVATION 1:100

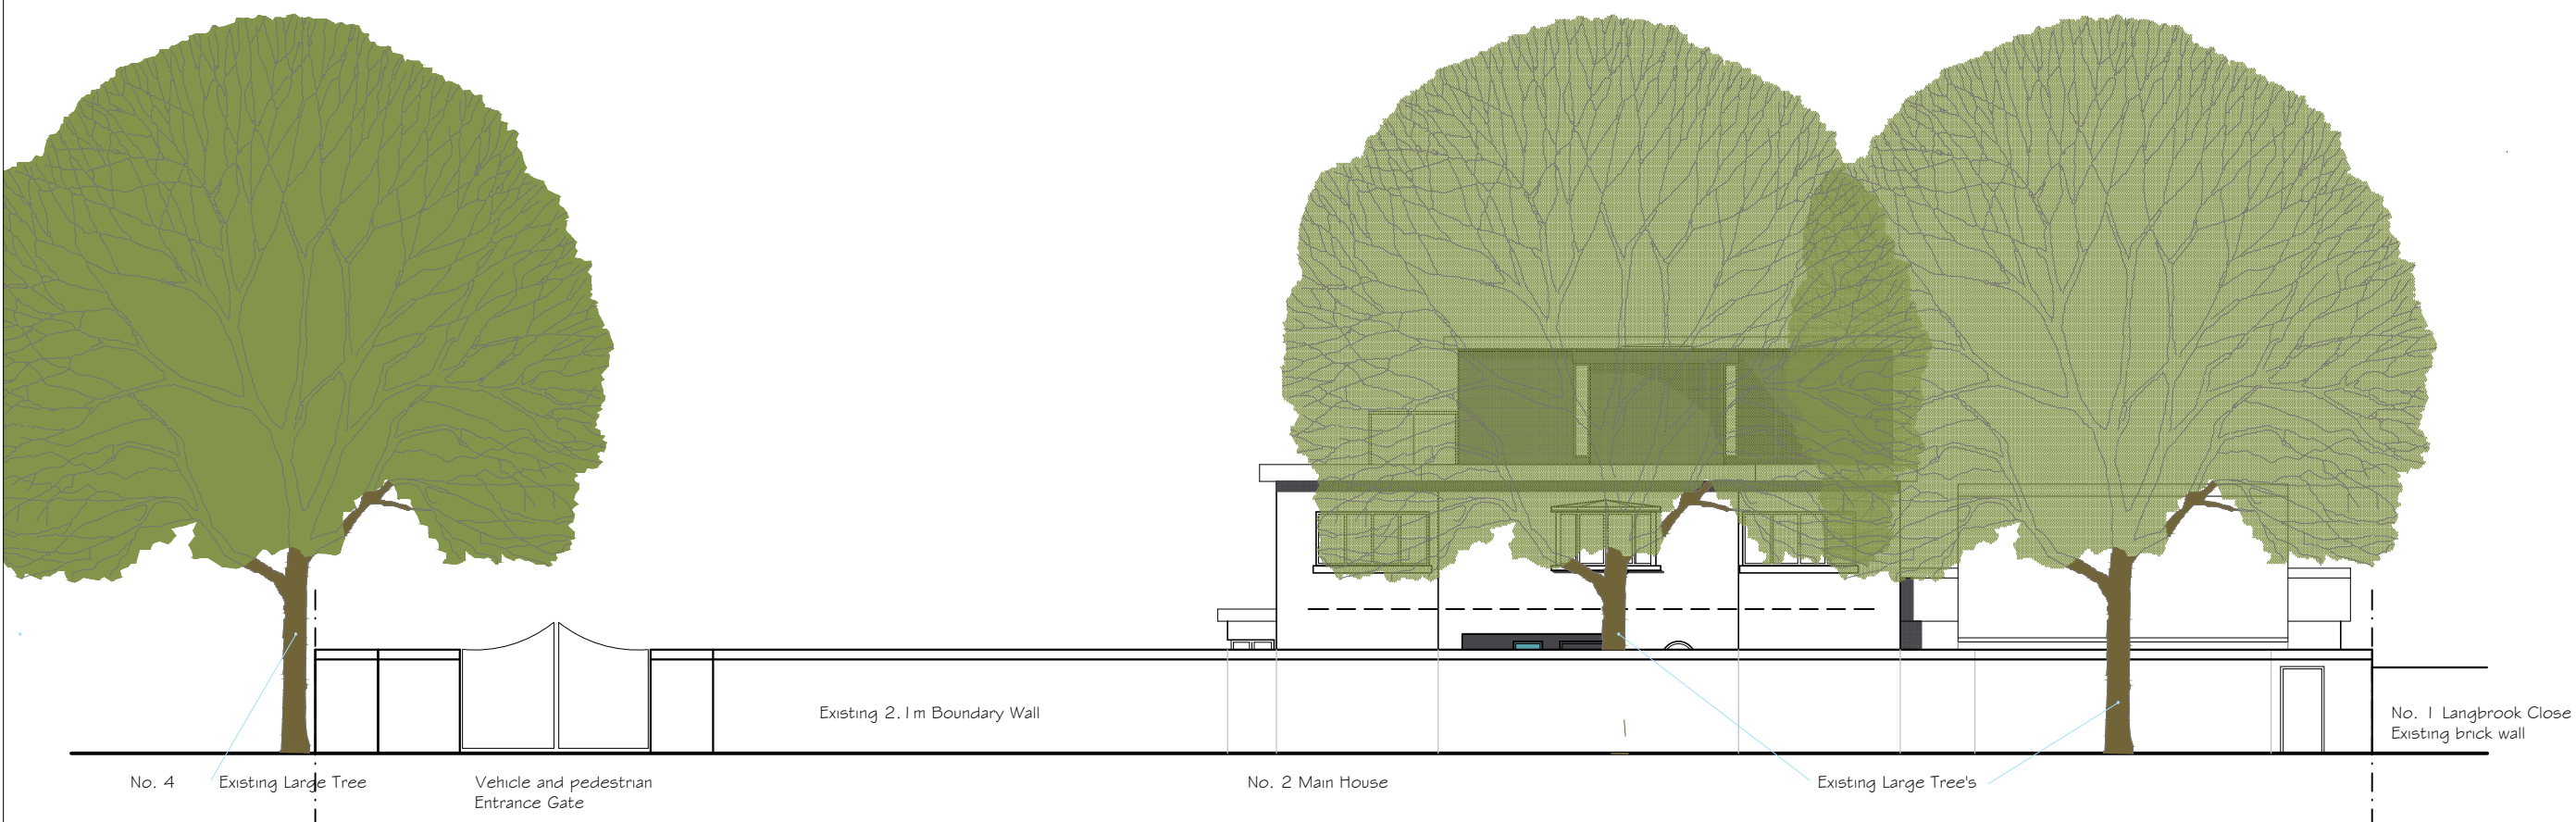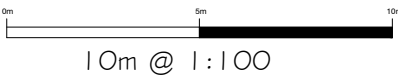

EAST BOUNDARY ELEVATION 1:100
(LANGSTONE ROAD)

Rev	Date	Amendment	Checked
-----	------	-----------	---------

harrington design + bloomfield
ARCHITECTS

7 The Old Flour Mill, Queen Street, Emsworth, Hants, PO10 7BT
Tel: 44 (0) 1243 373855
Fax: 44 (0) 1243 373245
e-mail: info@harringtonbloomfield.co.uk

For
Mr. B Laly

Project
The White House
2 Langstone Road
Langstone
Havant

Title
Proposed Extension & Alterations
Elevations

Date	Drawn	Scale	Checked
April, 2017	A.L.B	1:100	C.J.Bloomfield
Job Number	Prefix	Drawing Number	Revision
17.003		013	