


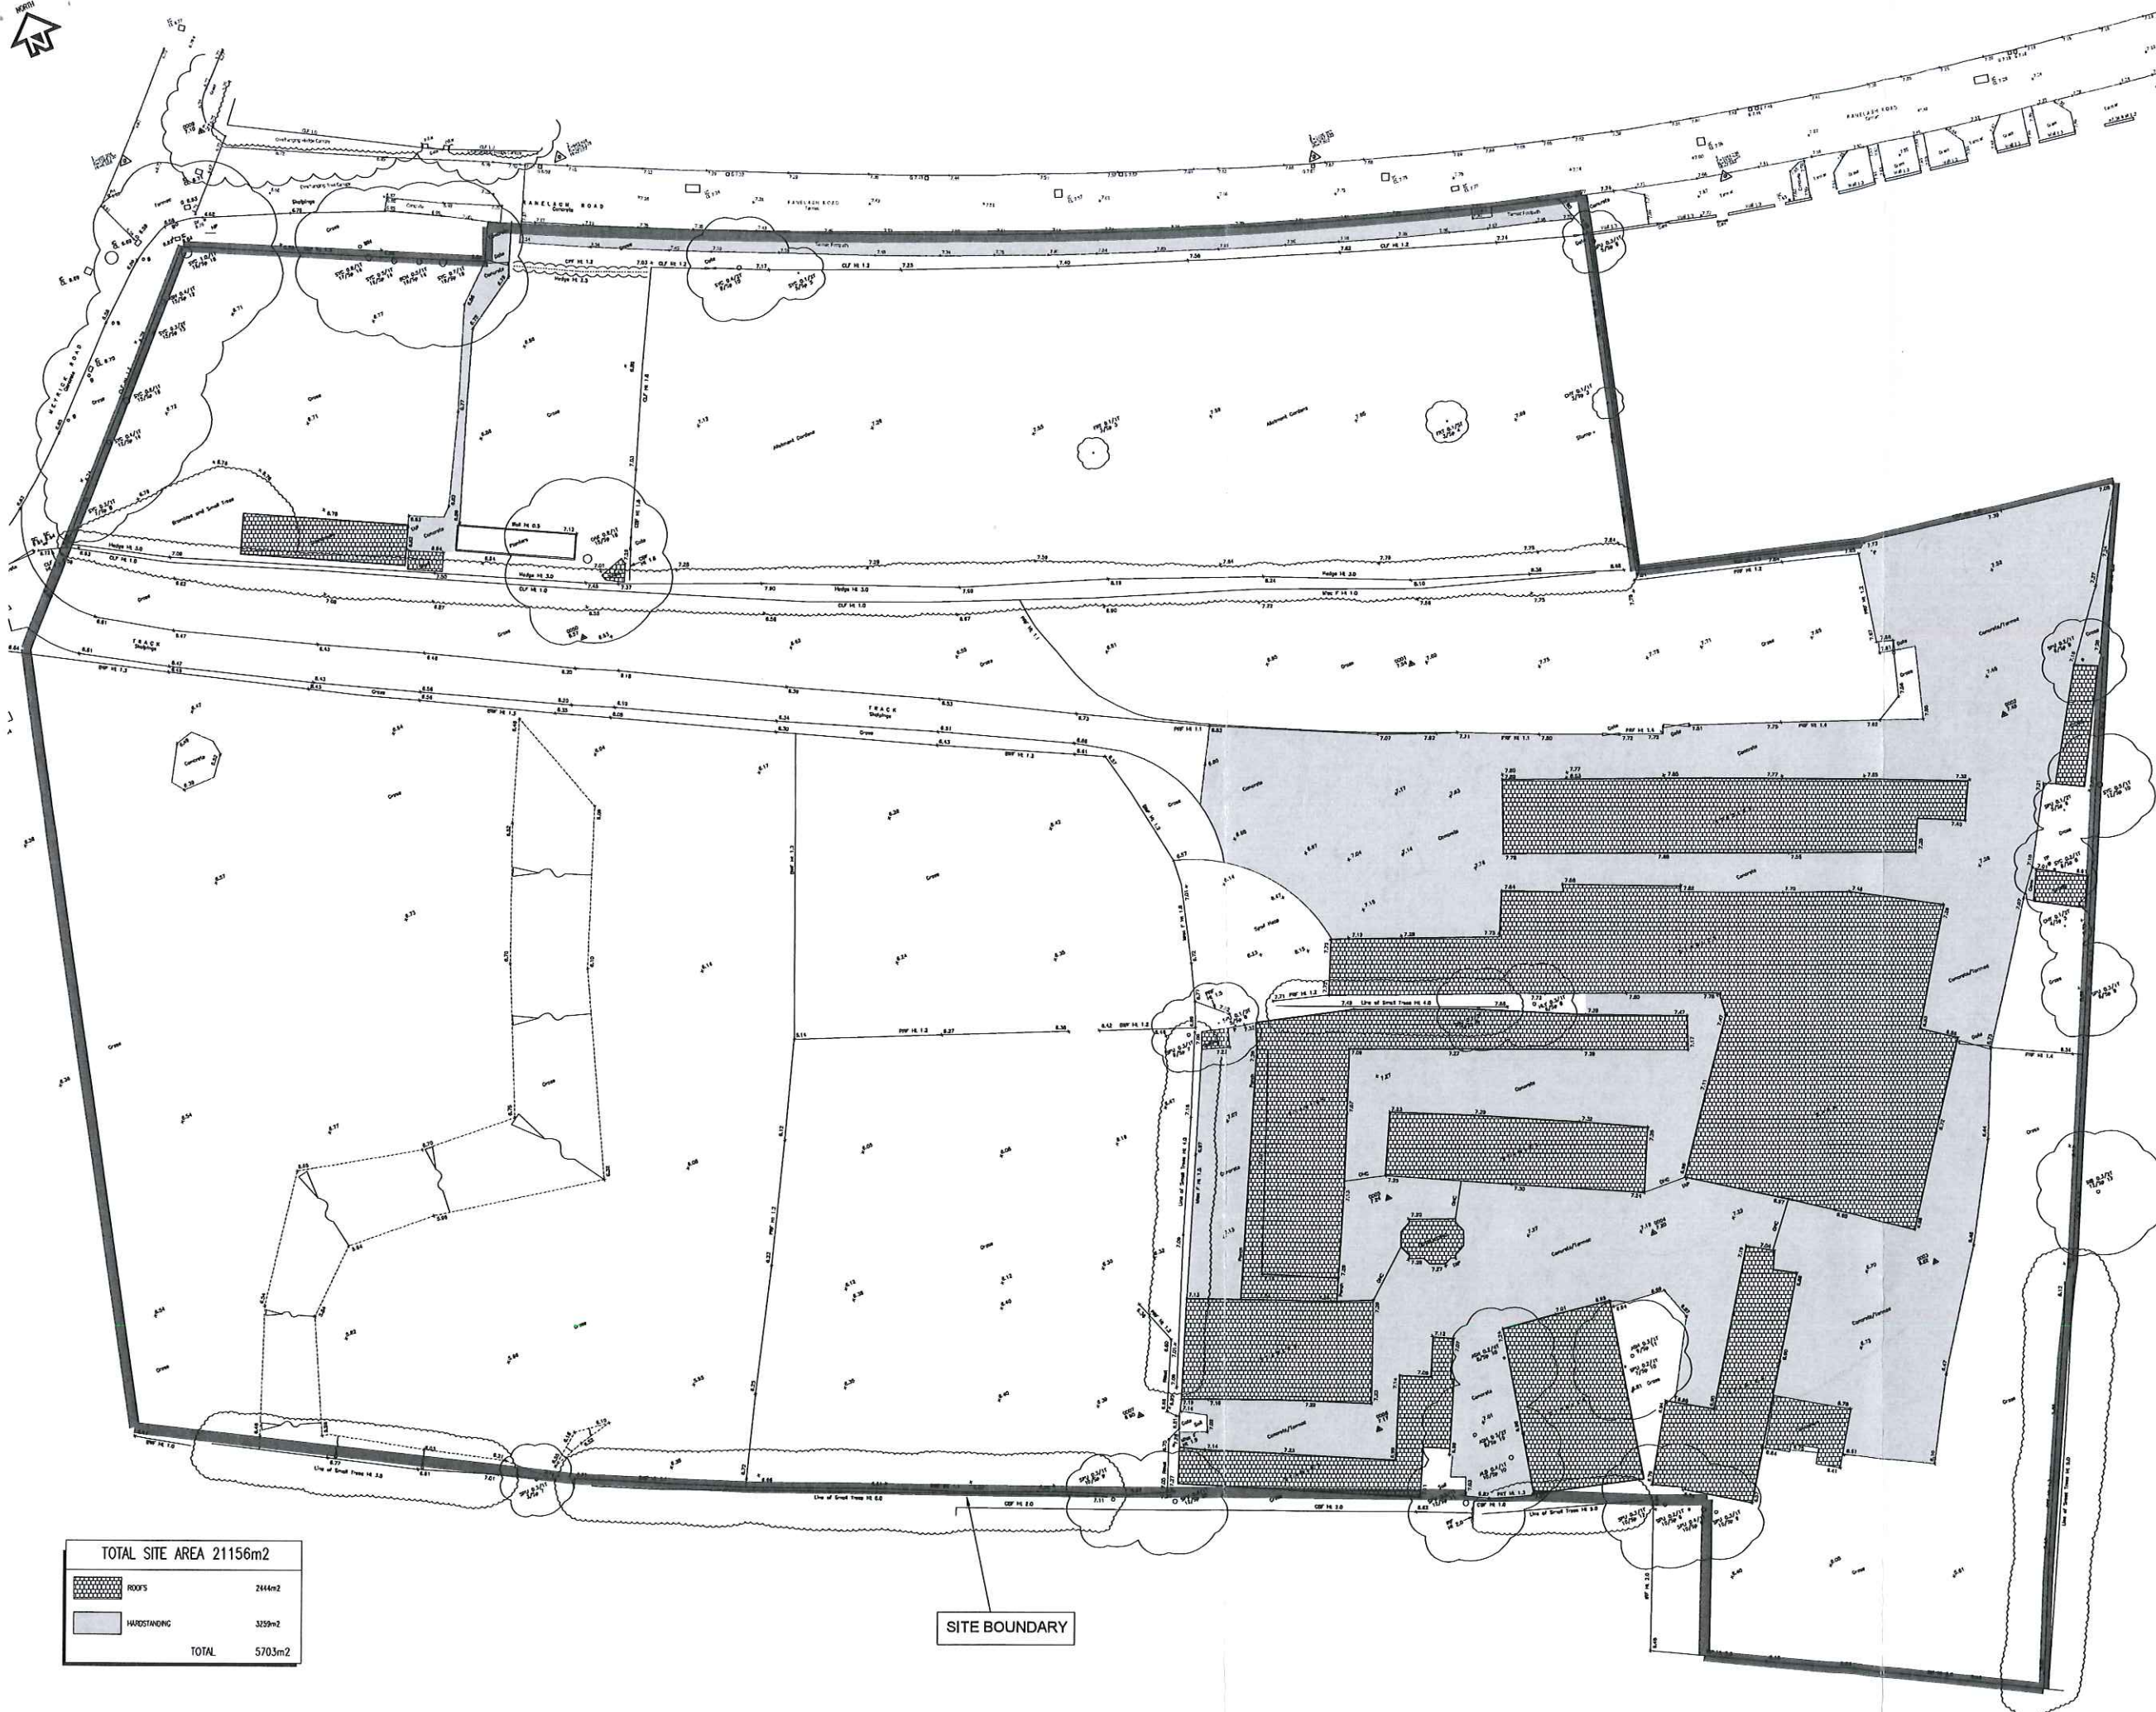


TOTAL SITE AREA 21156m ²	
	ROOFS 2444m ²
	HARDSTANDING 3329m ²
TOTAL 5703m ²	

SITE BOUNDARY

- NOTES:
1. THIS DRAWING IS COPYRIGHT AND SHOULD NOT BE REPRODUCED WITHOUT APPROVAL.
 2. THIS DRAWING IS TO BE READ IN CONJUNCTION WITH THE ARCHITECT'S DRAWINGS. ANY DISCREPANCIES ARE TO BE BROUGHT TO THE ATTENTION OF BOTH PARTIES IMMEDIATELY.
 3. ANY DIMENSIONS/LEVELS INDICATED "H" REFER TO ASSUMED/EXISTING DIMENSIONS WHICH ARE TO BE SITE CHECKED PRIOR TO THE COMMENCEMENT OF ANY WORK.

PRELIMINARY

P1	PRELIMINARY	HOL/01.17	HOL/01.17	HOL/01.17			
Version	Revised	Revised by	Checked by	Approved by			
ORIGINAL DRAWING SIZE - A1		X-REFS: .					
CAD REF:		 HAMIL DAVIES LIMITED Consulting Civil and Structural Engineers Sheet: FORDEAN HOMES LTD Project: RAVELAGH ROAD, HAVANT Drawing: UNPERMANENT AREAS PRE-DEVELOPMENT <table border="1"> <tr> <td> Project: PRELIMINARY Issued: SWANMORE Telephone: 01489 893 595 </td> <td> Drawn: HOL Designed: Drawing Number: 14-2260-950 </td> <td> Scale: 1:200 @ A0 Sheet: P1 </td> </tr> </table>			Project: PRELIMINARY Issued: SWANMORE Telephone: 01489 893 595	Drawn: HOL Designed: Drawing Number: 14-2260-950	Scale: 1:200 @ A0 Sheet: P1
Project: PRELIMINARY Issued: SWANMORE Telephone: 01489 893 595	Drawn: HOL Designed: Drawing Number: 14-2260-950				Scale: 1:200 @ A0 Sheet: P1		

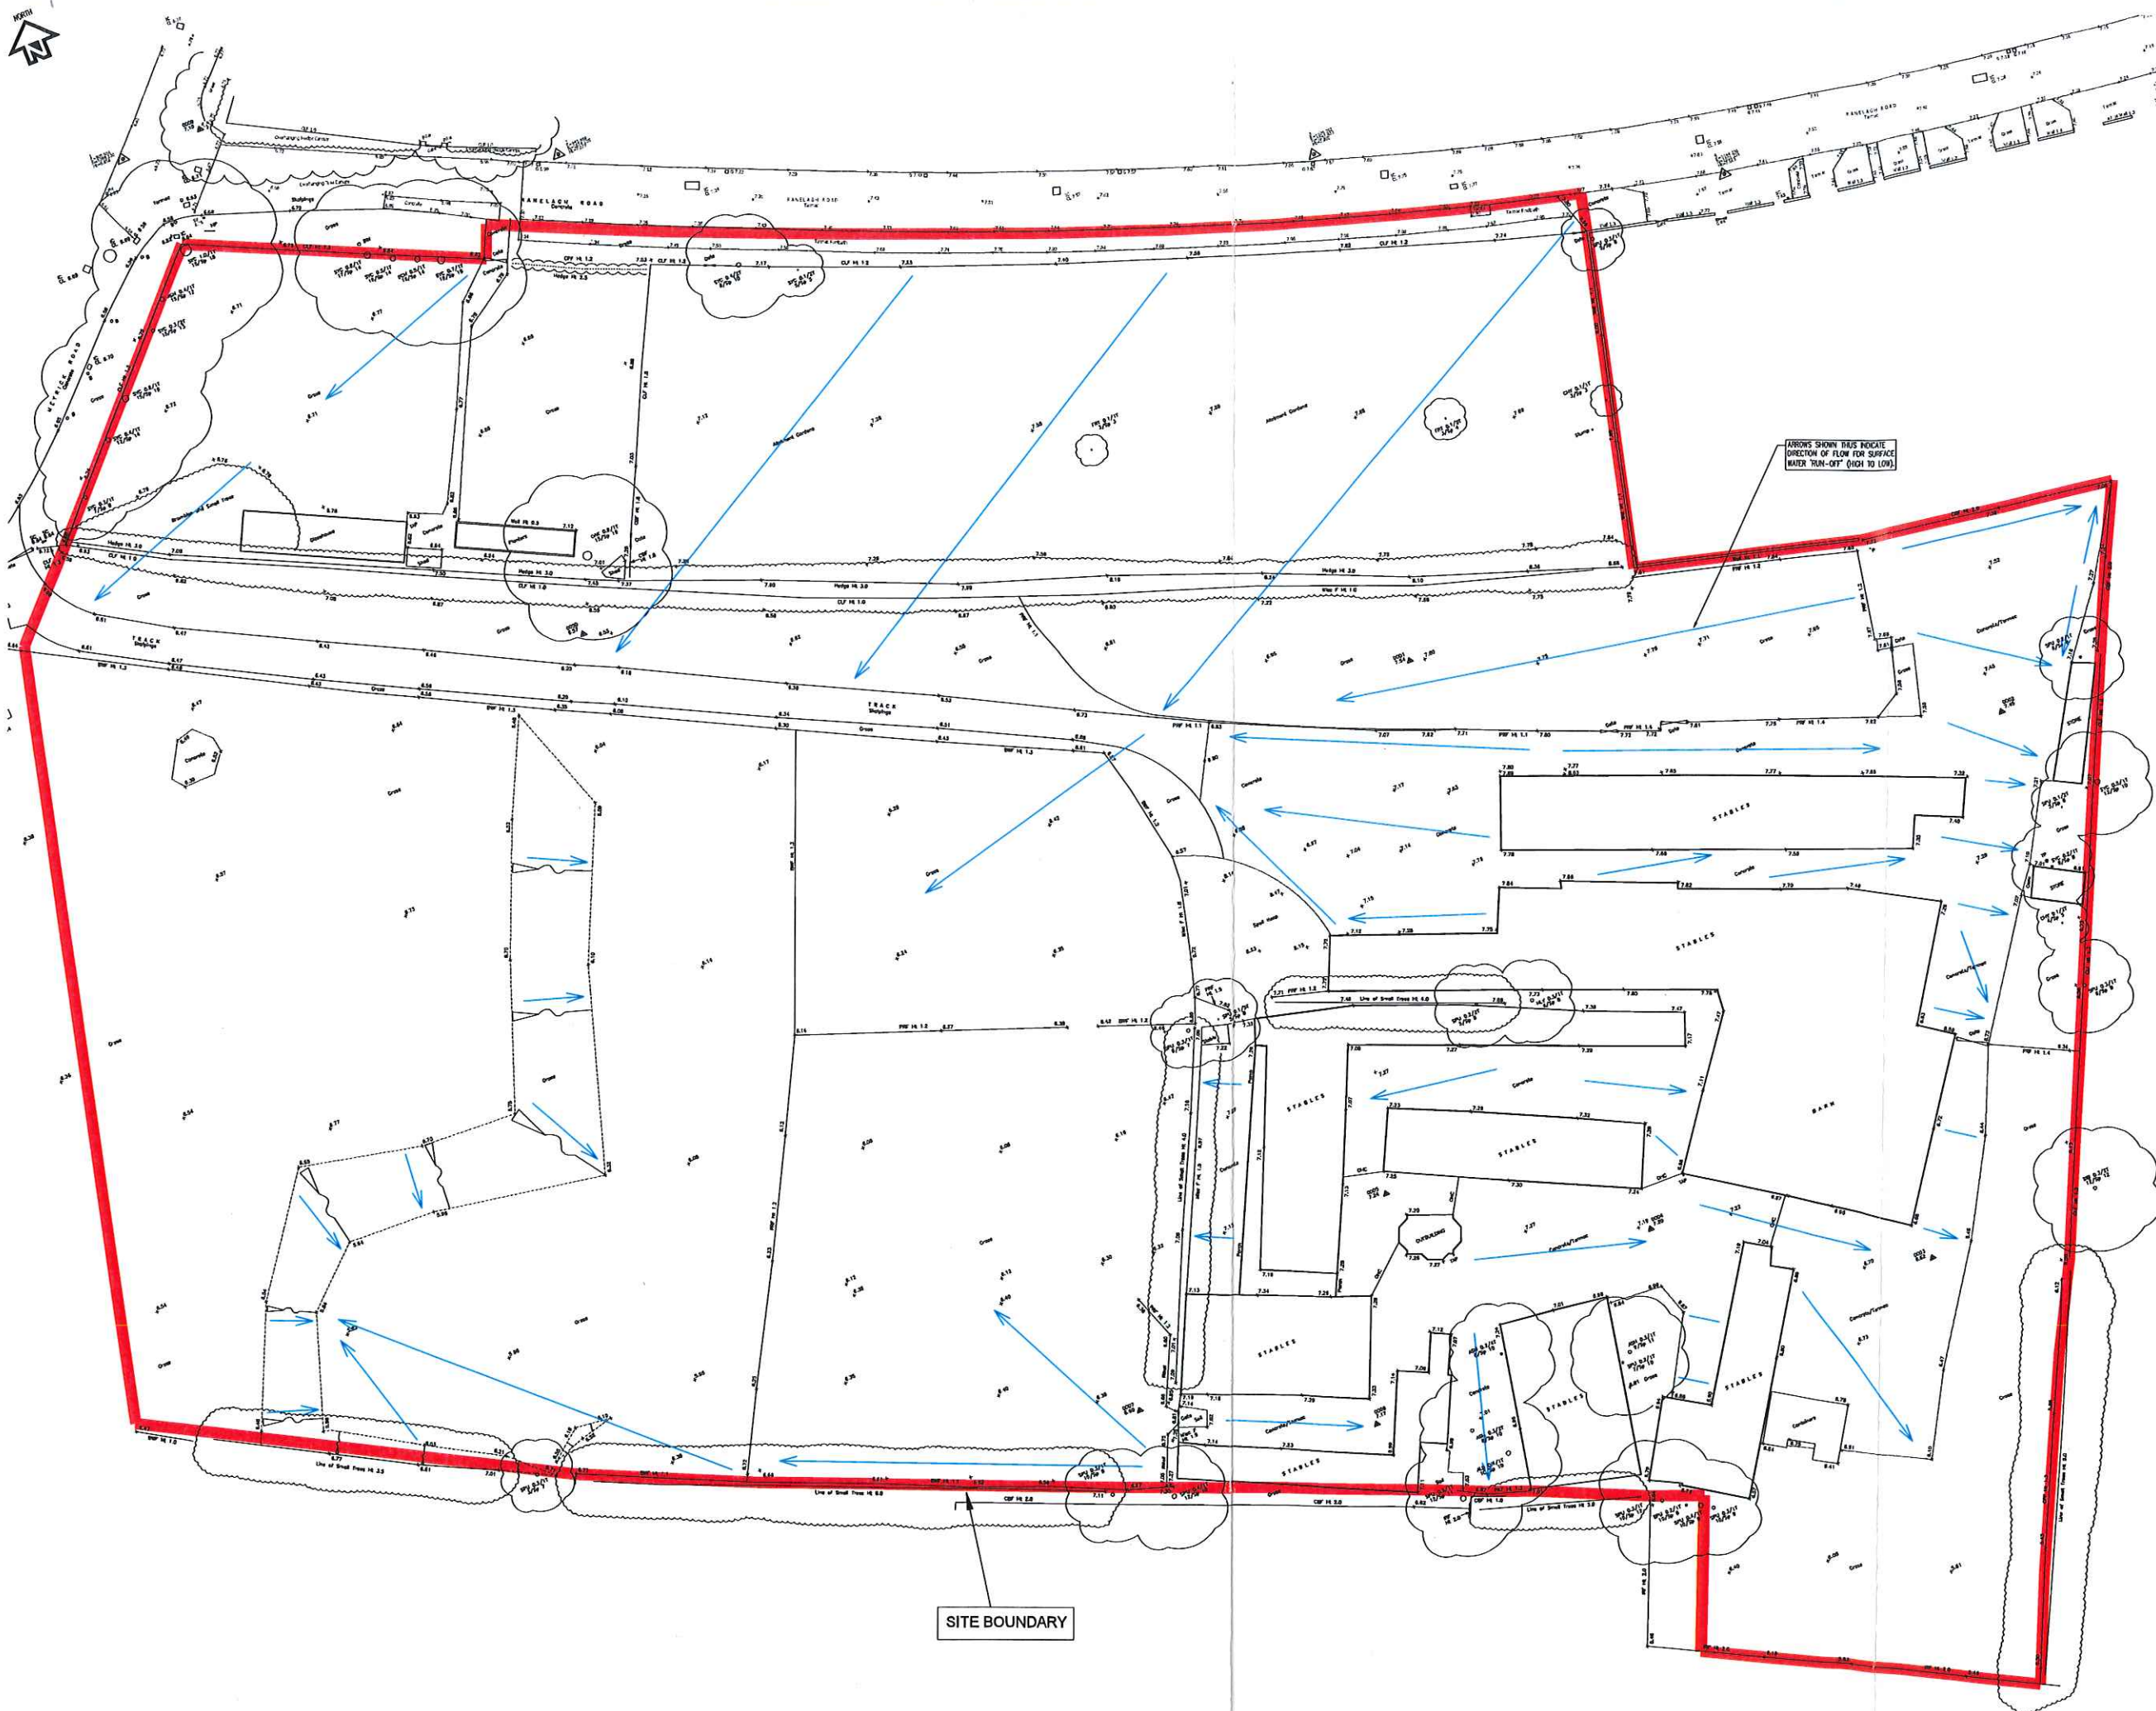

ARROWS SHOWN INDICATE
DIRECTION OF FLOW FOR SURFACE
WATER RUN-OFF (HIGH TO LOW)

SITE BOUNDARY

- NOTES:
1. THIS DRAWING IS COPYRIGHT AND SHOULD NOT BE REPRODUCED WITHOUT APPROVAL.
 2. THIS DRAWING IS TO BE READ IN CONJUNCTION WITH THE ARCHITECT'S DRAWINGS. ANY DISCREPANCIES ARE TO BE BROUGHT TO THE ATTENTION OF BOTH PARTIES IMMEDIATELY.
 3. ANY DIMENSIONS/LEVELS INDICATED "AS" REFER TO ASSUMED/EXISTING DIMENSIONS WHICH ARE TO BE CHECKED PRIOR TO THE COMMENCEMENT OF ANY WORK.

PRELIMINARY

P1	PRELIMINARY	HOL/01.17	HOL/01.17	HOL/01.17
Scale	As Shown	Checked by	Checked by	Checked by
ORIGINAL DRAWING SIZE - A1	X-REFS:			
CAD REF.				
HAMIL DAVIES LIMITED Consulting Civil Structural Engineers Client: FOREMAN HOMES LTD Project: RANELAGH ROAD, HAVANT Drawing: EXISTING SITE LAYOUT SURFACE WATER 'RUN-OFF' Status: PRELIMINARY Drawing Number: 14-2260-950 Scale: 1:200 @ A0 Sheet: P1				