
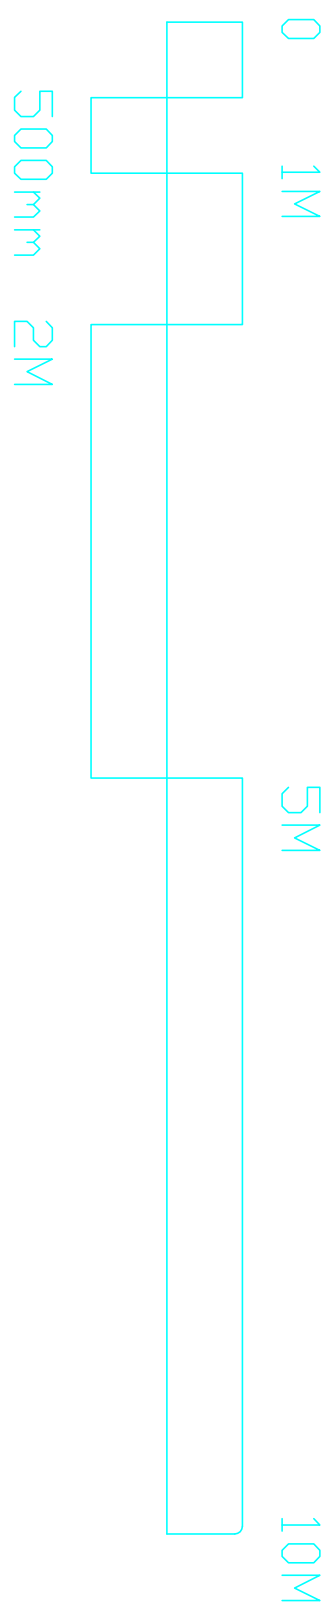
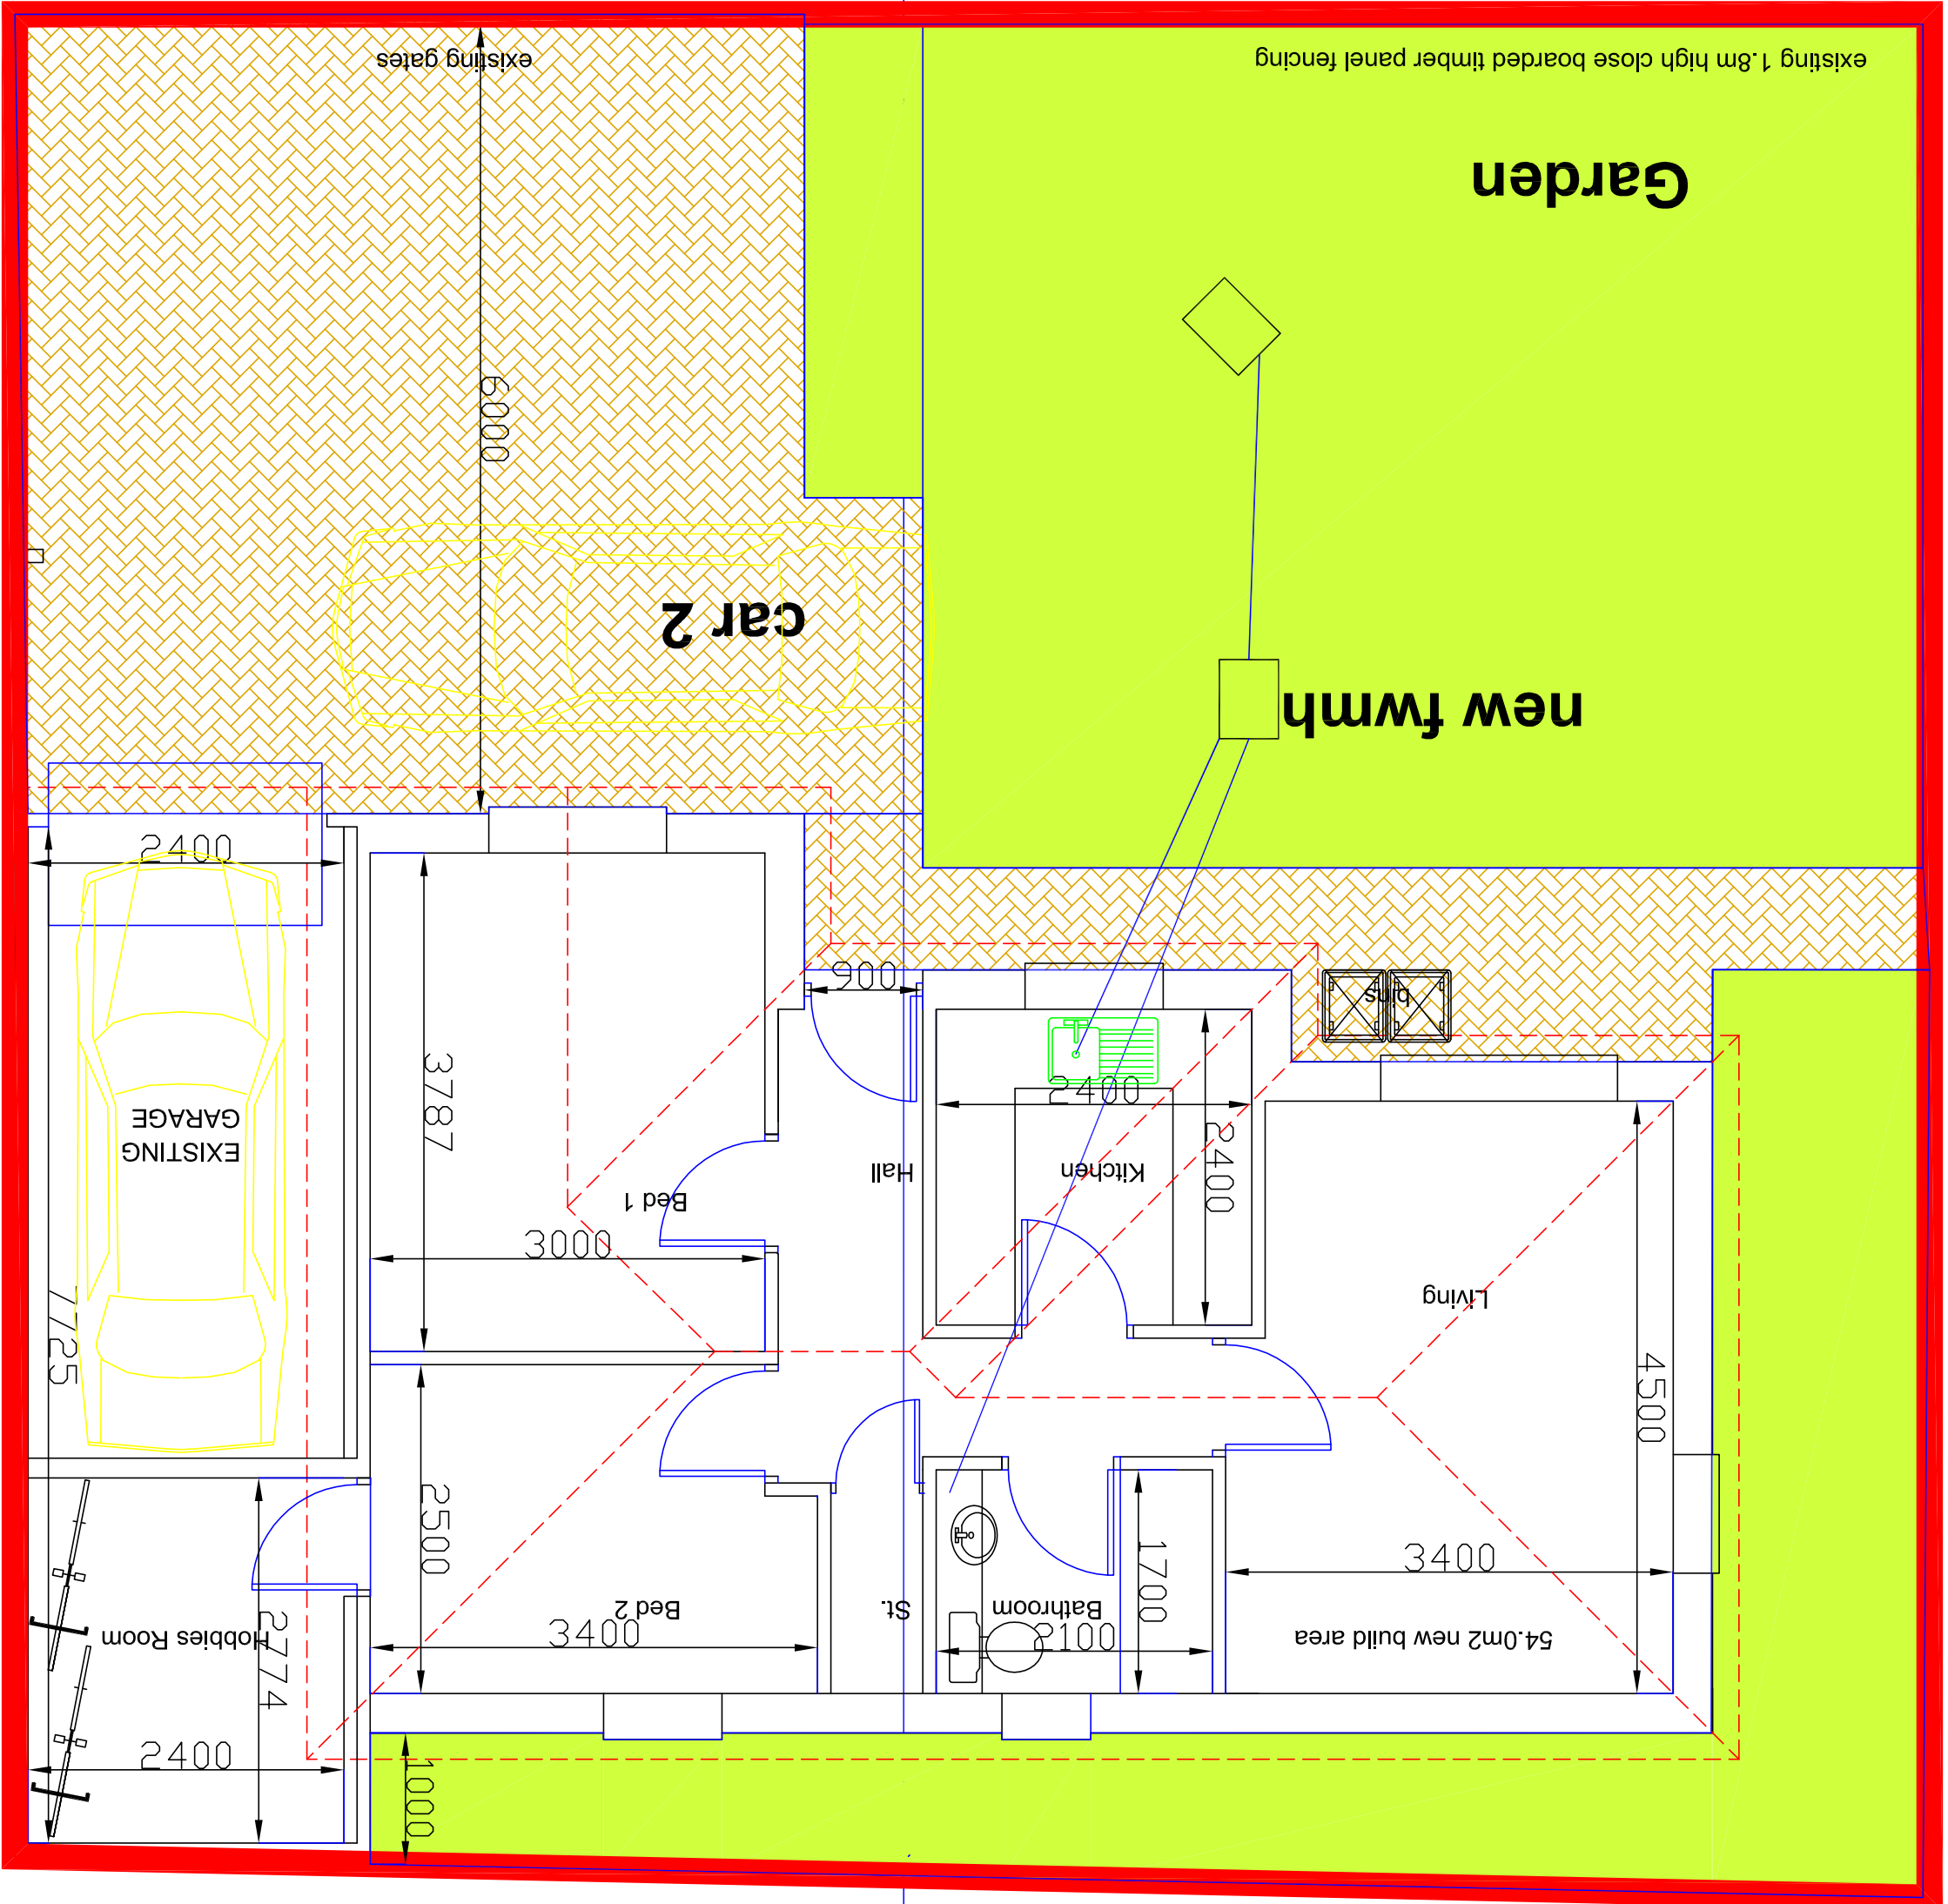


ELEVATION OF BOUNDARY FROM NORTH

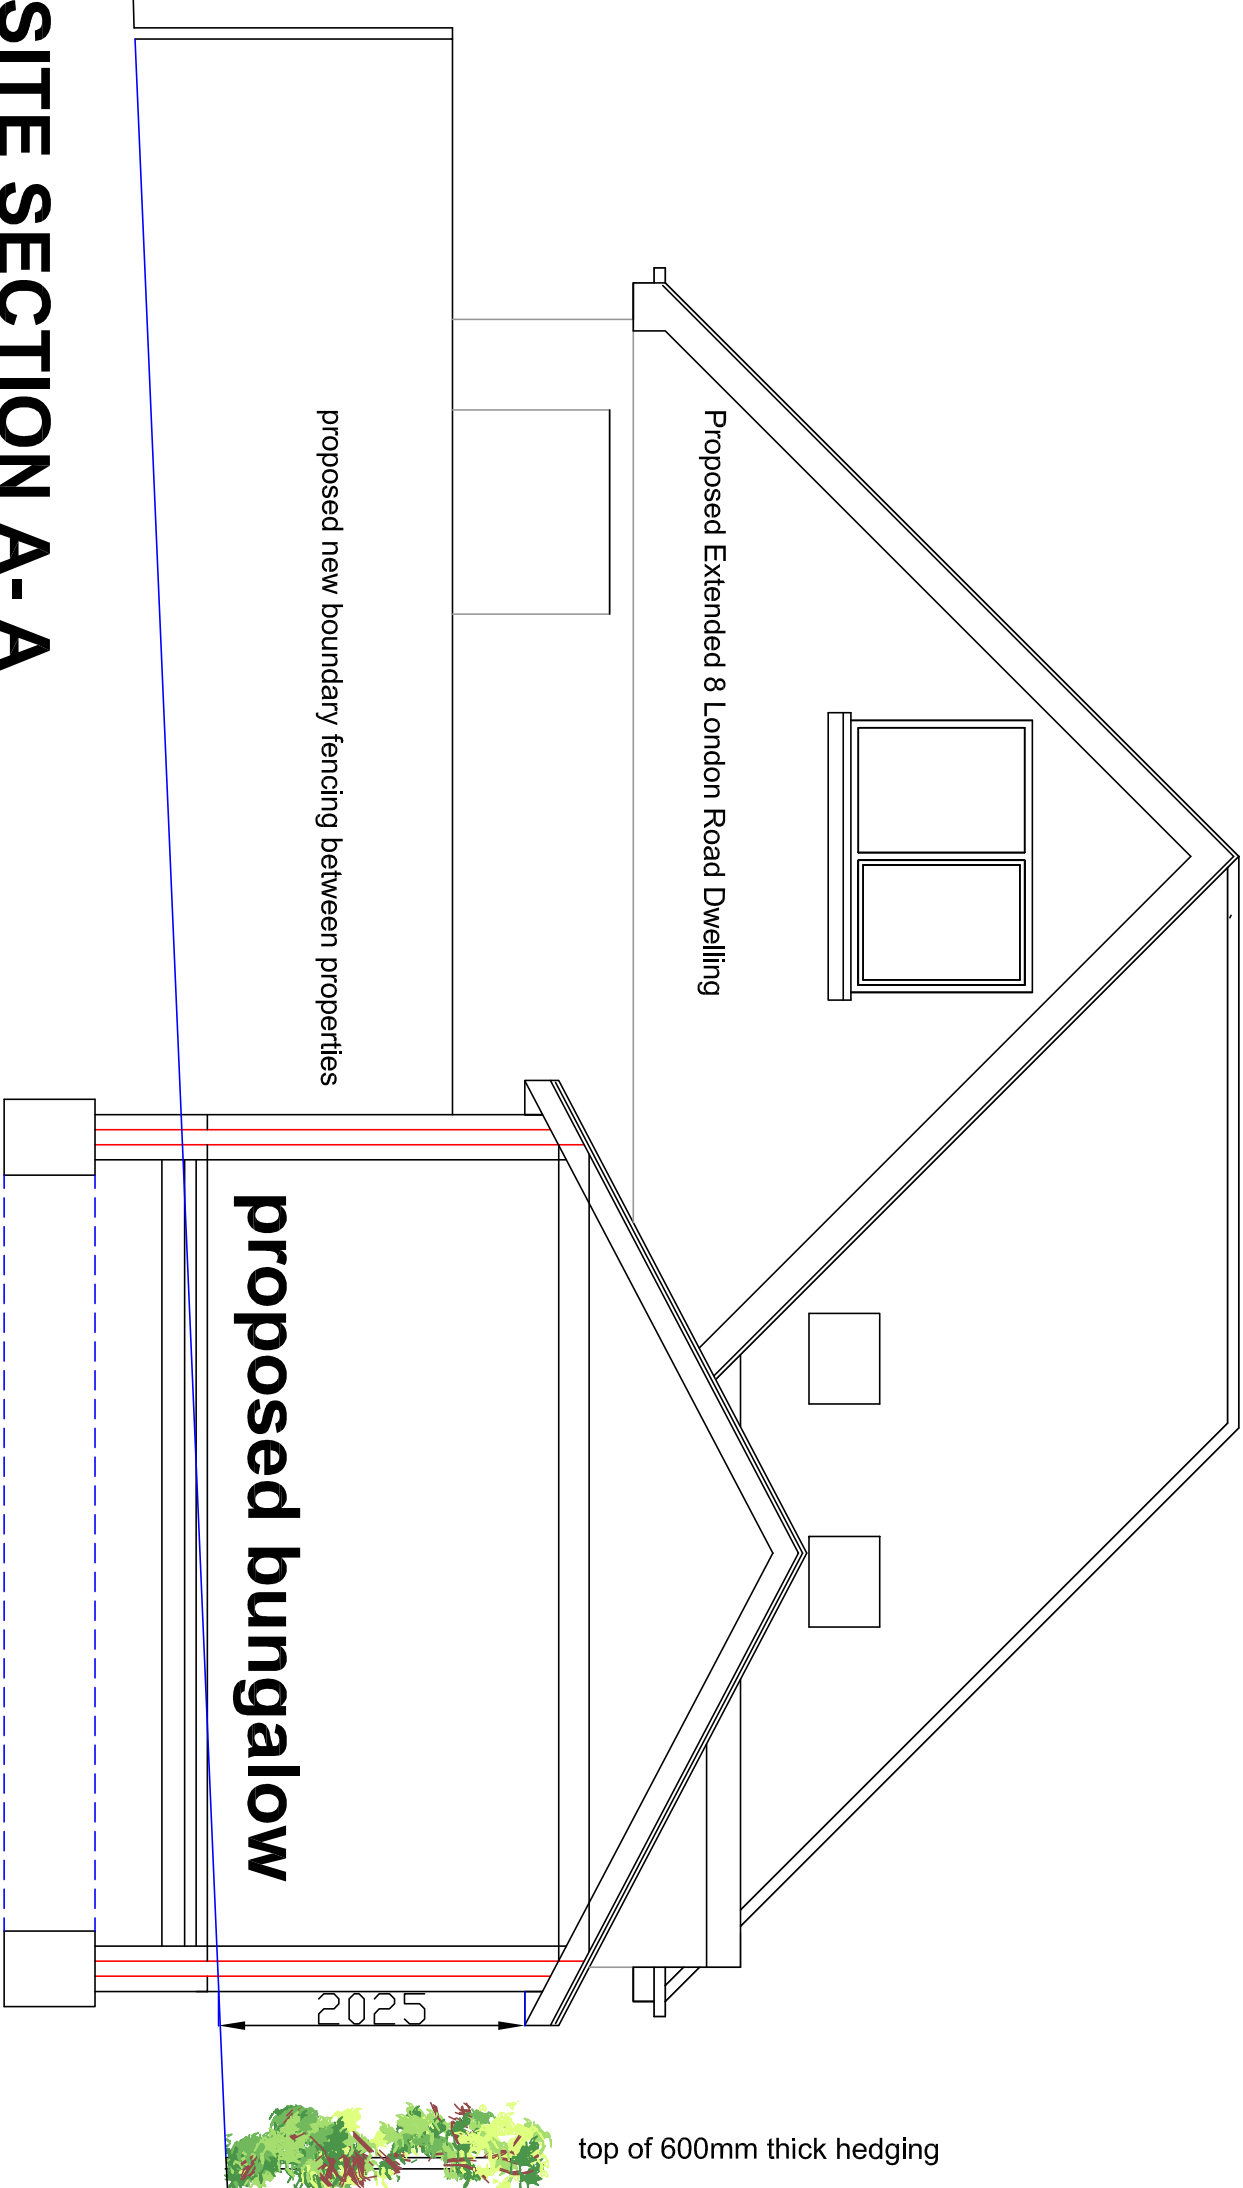

SITE SECTION A-A