



MAIN EMBANKMENT LONG SECTION  
H 1:200,V 1:200

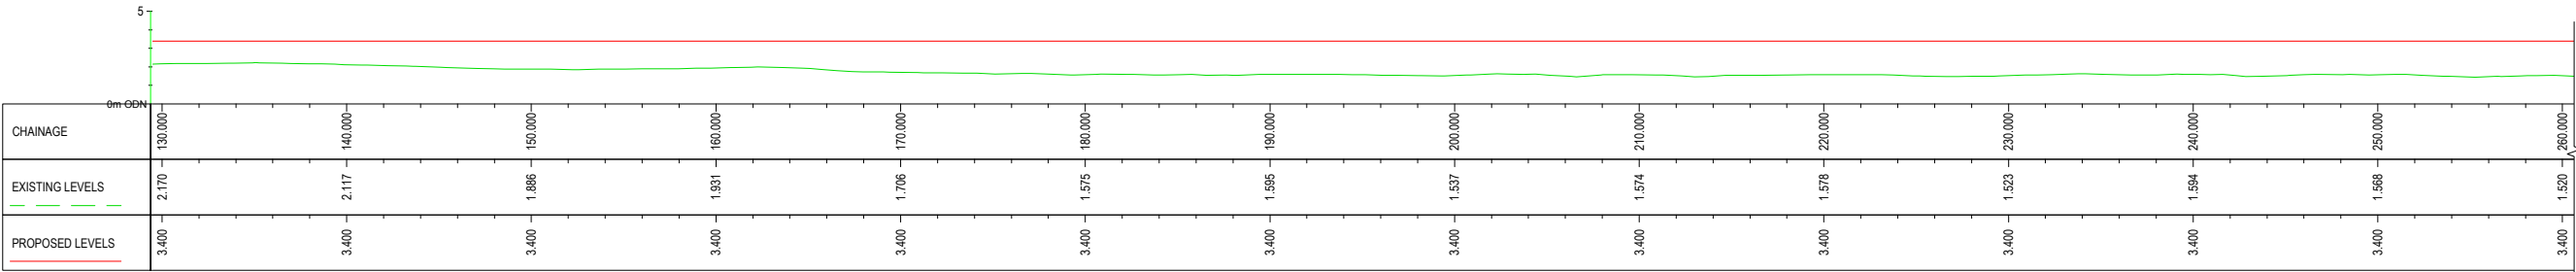

MAIN EMBANKMENT LONG SECTION  
H 1:200,V 1:200

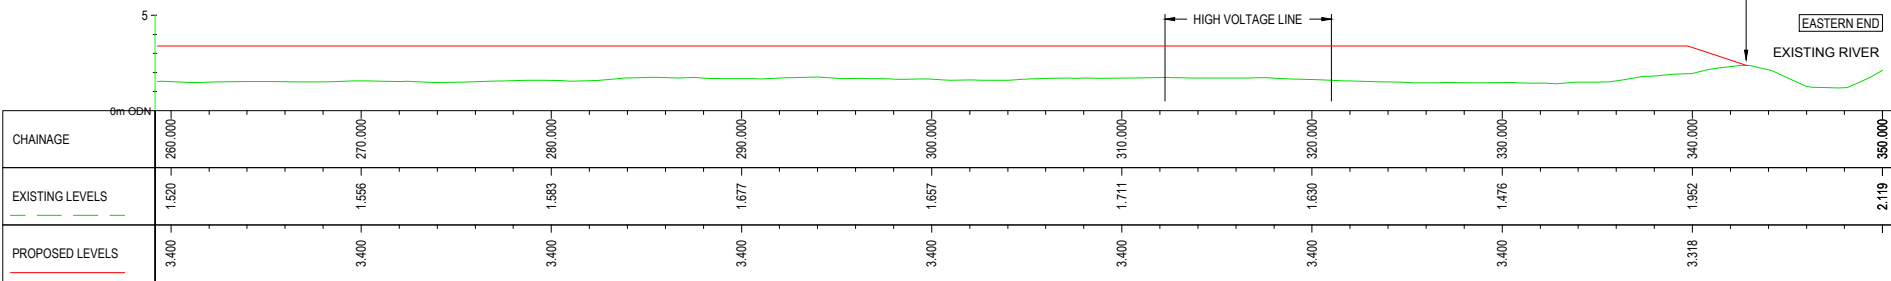

MAIN EMBANKMENT LONG SECTION  
H 1:200,V 1:200

- SAFETY, HEALTH AND ENVIRONMENTAL INFORMATION BOX
- IT IS ASSUMED THAT ALL WORKS ON THIS DRAWING WILL BE CARRIED OUT BY A COMPETENT CONTRACTOR WORKING, WHERE APPROPRIATE, TO AN APPROPRIATE METHOD STATEMENT.
- THIS DRAWING IS TO BE USED ONLY FOR THE PURPOSE OF ISSUE THAT IT WAS ISSUED FOR AND IS SUBJECT TO AMENDMENT.
- NOTES
- THIS DRAWING IS TO BE READ IN CONJUNCTION WITH ALL OTHER RELEVANT DOCUMENTATION.
  - DO NOT SCALE FROM THIS DRAWING, USE ONLY PRINTED DIMENSIONS.
  - ALL DIMENSIONS IN MILLIMETRES, ALL CHAINAGES, LEVELS AND COORDINATES ARE IN METRES UNLESS DEFINED OTHERWISE.
  - THIS DRAWING IS TO BE READ IN CONJUNCTION WITH THE PROJECT HEALTH & SAFETY FILE FOR ANY IDENTIFIED POTENTIAL RISKS.
  - FOR CROSS-SECTION LOCATIONS REFER TO SMOR-ACM-XX-XX-DR-CE-00001.
  - ALSO REFER TO DRAWINGS:
    - GENERAL ARRANGEMENT - SMOR-ACM-XX-XX-DR-CE-00001
    - TYPICAL CROSS SECTIONS - SMOR-ACM-XX-XX-DR-CE-00002
    - DETAILS - SMOR-ACM-XX-XX-DR-CE-00005

|                  |    |       |          |        |
|------------------|----|-------|----------|--------|
| EXTERNAL ISSUE   | MM | CP    | 28/07/17 | P01    |
| Revision Details | By | Check | Date     | Suffix |

Purpose of issue

FOR INFORMATION

Client

ENVIRONMENT AGENCY

Project Title

SOUTHMOOR ASSET  
IMPROVEMENT

Drawing Title

OUTLINE DESIGN  
EARTH EMBANKMENT  
LONG SECTION  
SHEET 1 OF 2

|                                        |              |                                   |                |                    |
|----------------------------------------|--------------|-----------------------------------|----------------|--------------------|
| Designed<br>CP                         | Drawn<br>MRM | Checked<br>JP                     | Approved<br>MW | Date<br>28/07/2017 |
| AECOM Internal Project No.<br>60538739 |              | Subsidiary<br>FIT FOR INFORMATION |                |                    |
| Scale @ A1<br>1:200                    |              | Zone                              |                |                    |

THIS DOCUMENT HAS BEEN PREPARED PURSUANT TO AND SUBJECT TO THE TERMS OF AECOM'S APPOINTMENT BY ITS CLIENT. AECOM ACCEPTS NO LIABILITY FOR ANY USE OF THIS DOCUMENT OTHER THAN BY ITS ORIGINAL CLIENT OR FOLLOWING AECOM'S EXPRESS AGREEMENT TO SUCH USE, AND ONLY FOR THE PURPOSES FOR WHICH IT WAS PREPARED AND PROVIDED.

AECOM Infrastructure & Environment UK Limited  
Scott House  
Alconon Link  
Hampshire, RG21 7PP  
Tel: +44 (0)1256 310 200  
Fax: +44 (0)1256 310 201  
www.aecom.com

**AECOM**

|                                              |            |
|----------------------------------------------|------------|
| Drawing Number<br>SMOR-ACM-XX-XX-DR-CE-00003 | Rev<br>P01 |
|----------------------------------------------|------------|

