

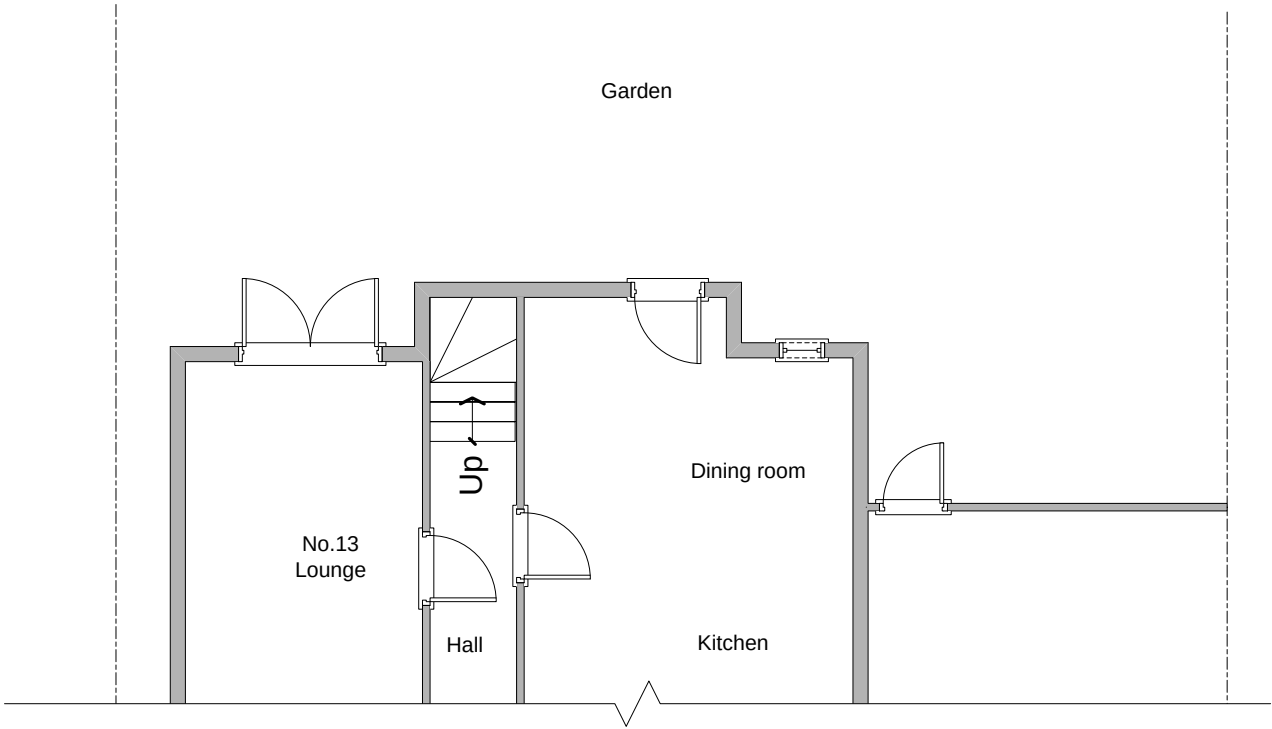


EXISTING PLAN

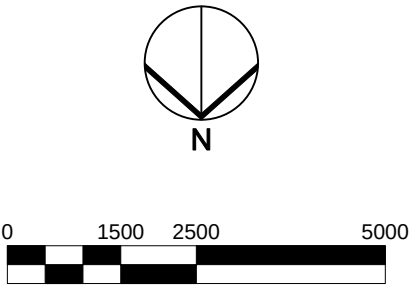

PROPOSED PLAN

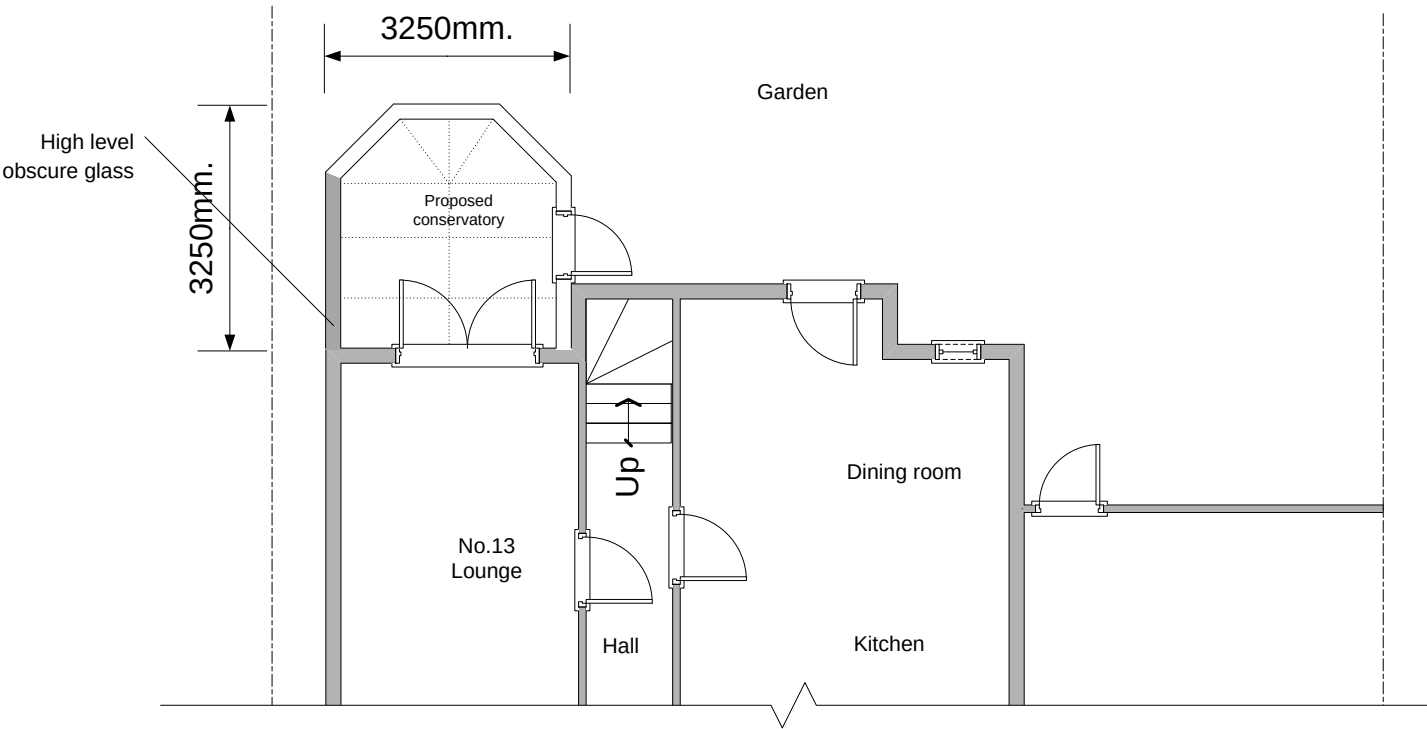

 A Complete Planning Service info@hsb-planning.co.uk	MS SMITH 13 LONGCROFT WAY HAVANT			
	PLANS PRODUCED FOR LOCAL AUTHORITY PLANNING APPROVAL ONLY. ALL DIMENSIONS ON SITE TO BE CHECKED BY CONTRACTOR PRIOR TO THE COMMENCEMENT OF WORK AND SUPERSEDE THOSE SHOWN ON PLANS			
	Conservatory	SIZE A3	FSCM NO	DWG NO 01
18/06/17	SCALE	1:100	SHEET	1 OF 3