



GLAZED DOOR & LOUVRE OPENING ABOVE

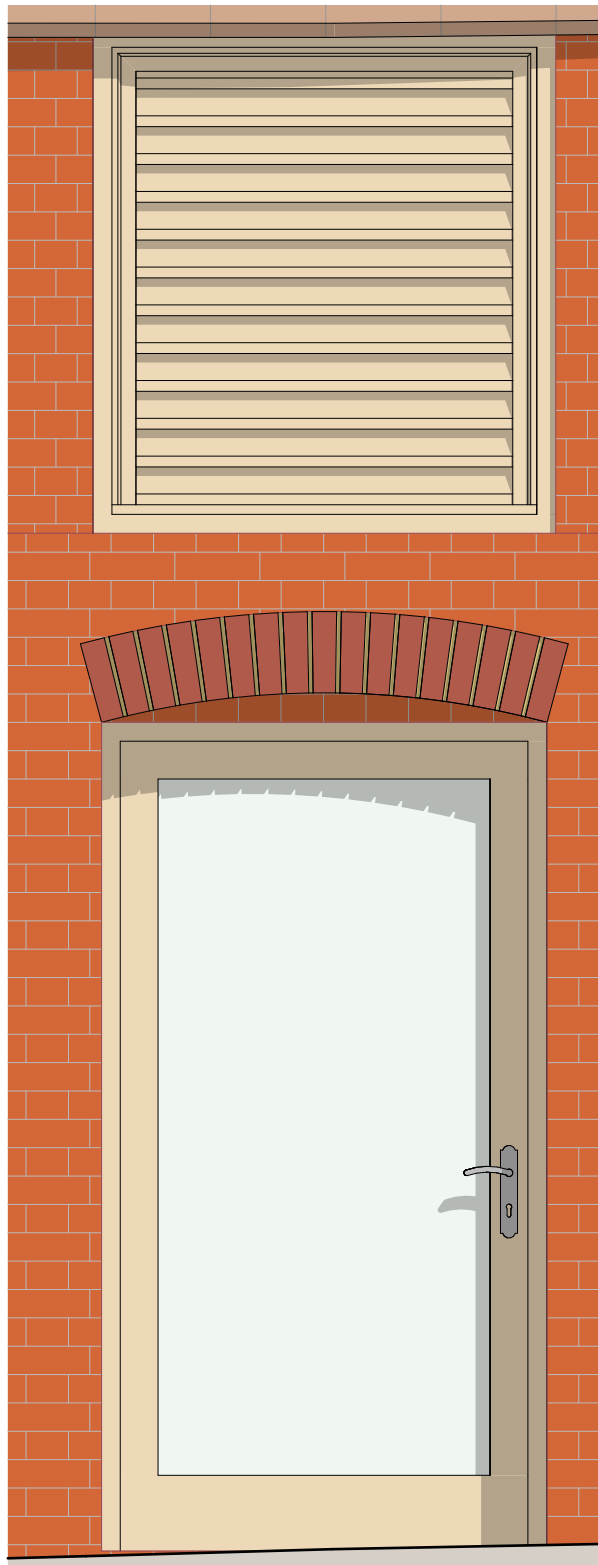


B15 Building Section 1:20

Glazed door

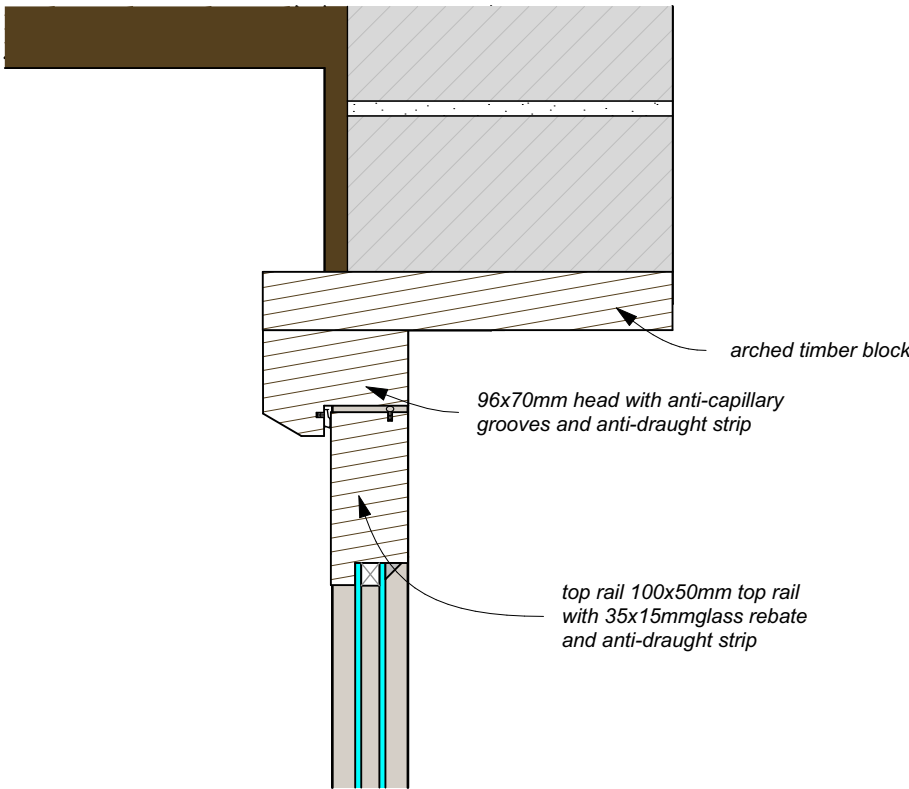


Glazed door 1:5

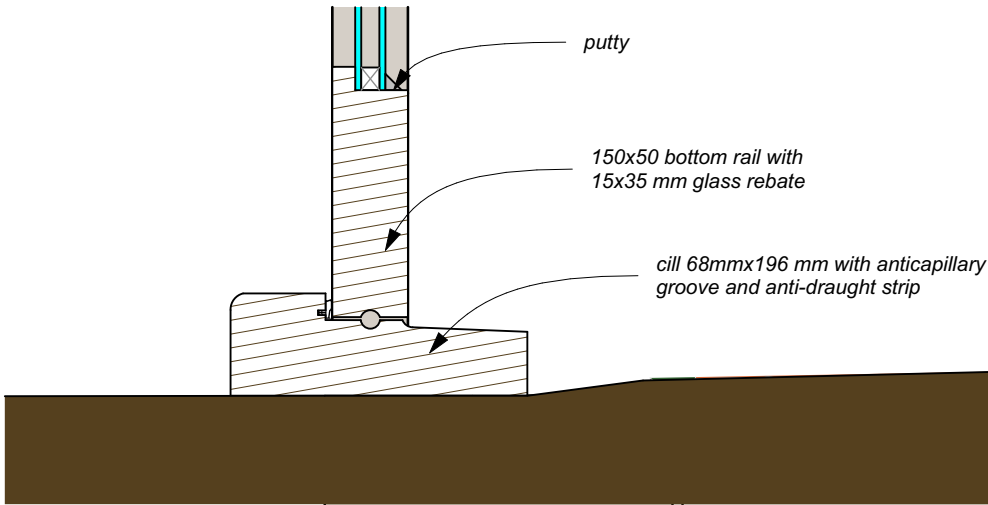


Glazed door 1:5

Hayloft/louvre opening (fixed shut)

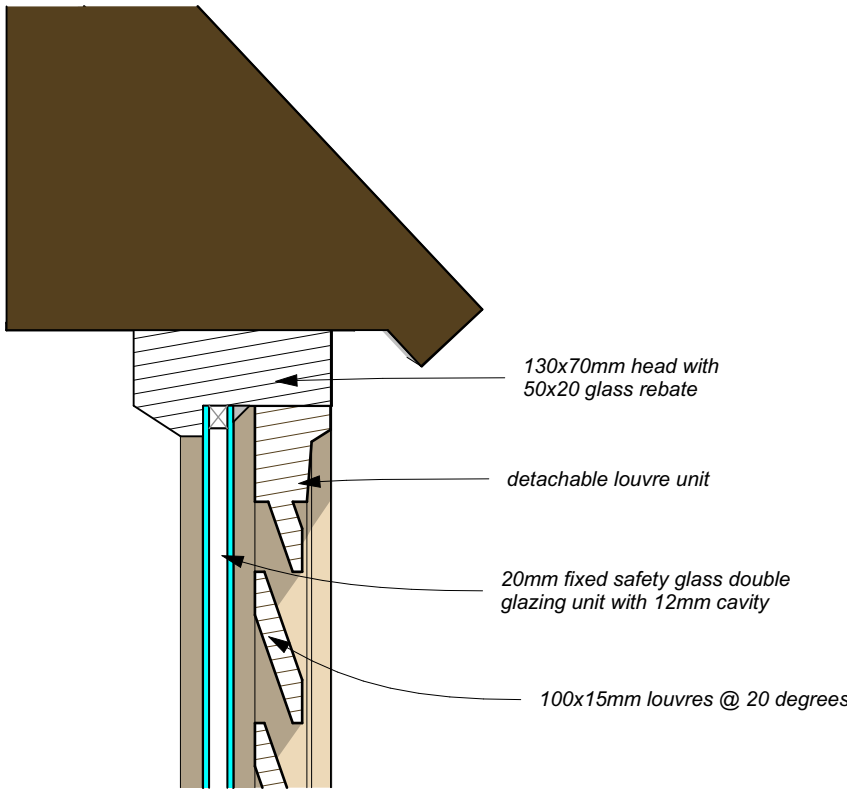

Louvre opening 1:5

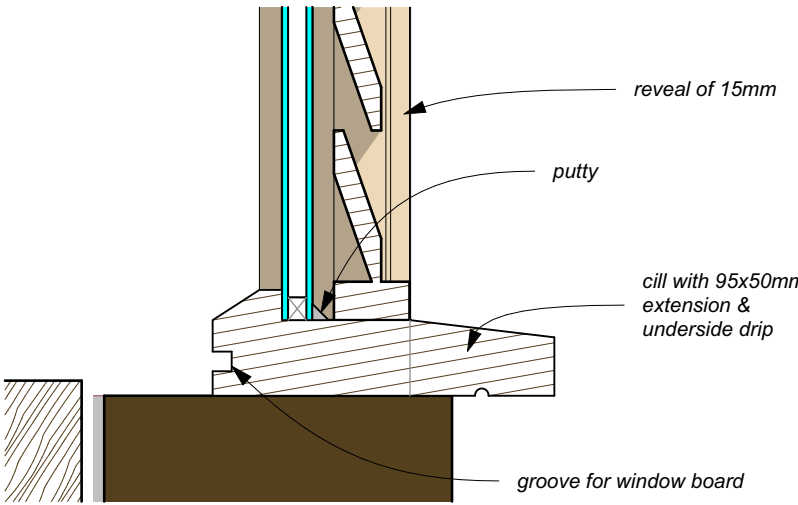

Louvre opening 1:5



revisions & notes:	A	18.12.2016	AM	Issued to client
	B	22.01.2016	AM	Internal layout modifications
	C	22.02.2017	AM	Pre application
	D	13.06.2017	AM	Pre planning modifications

project: Osier Dell Manor Farm
Manor Road
Hayling Island
PO110QW
GLAZED DOOR +
HAYLOFT OPENING
PLANNING

drawing name:

status:

date: June 2016

scale:

drawn: AM

pwparchitects

61 South Street, Havant, Hampshire PO9 1BZ
t: 023 9248 2494 f: 023 9248 1152
e: design@pwp-architects.com w: www.pwp-architects.com

Project No. **5384** drawing No. **1602** rev **D**

Note: All dimensions to be checked on site by the contractor before fabrication and erection. Figured dimensions to be taken in preference to scaled dimensions. This drawing is the copyright of the architects and must not be reproduced or used without their express consent, except for the purposes of a planning application. Electronic issue of this drawing to be confirmed by paper hard copy only.