




0 1 2 3 4 5 scale 1:50 m.
 0 2 4 6 8 10 scale 1:100 m.

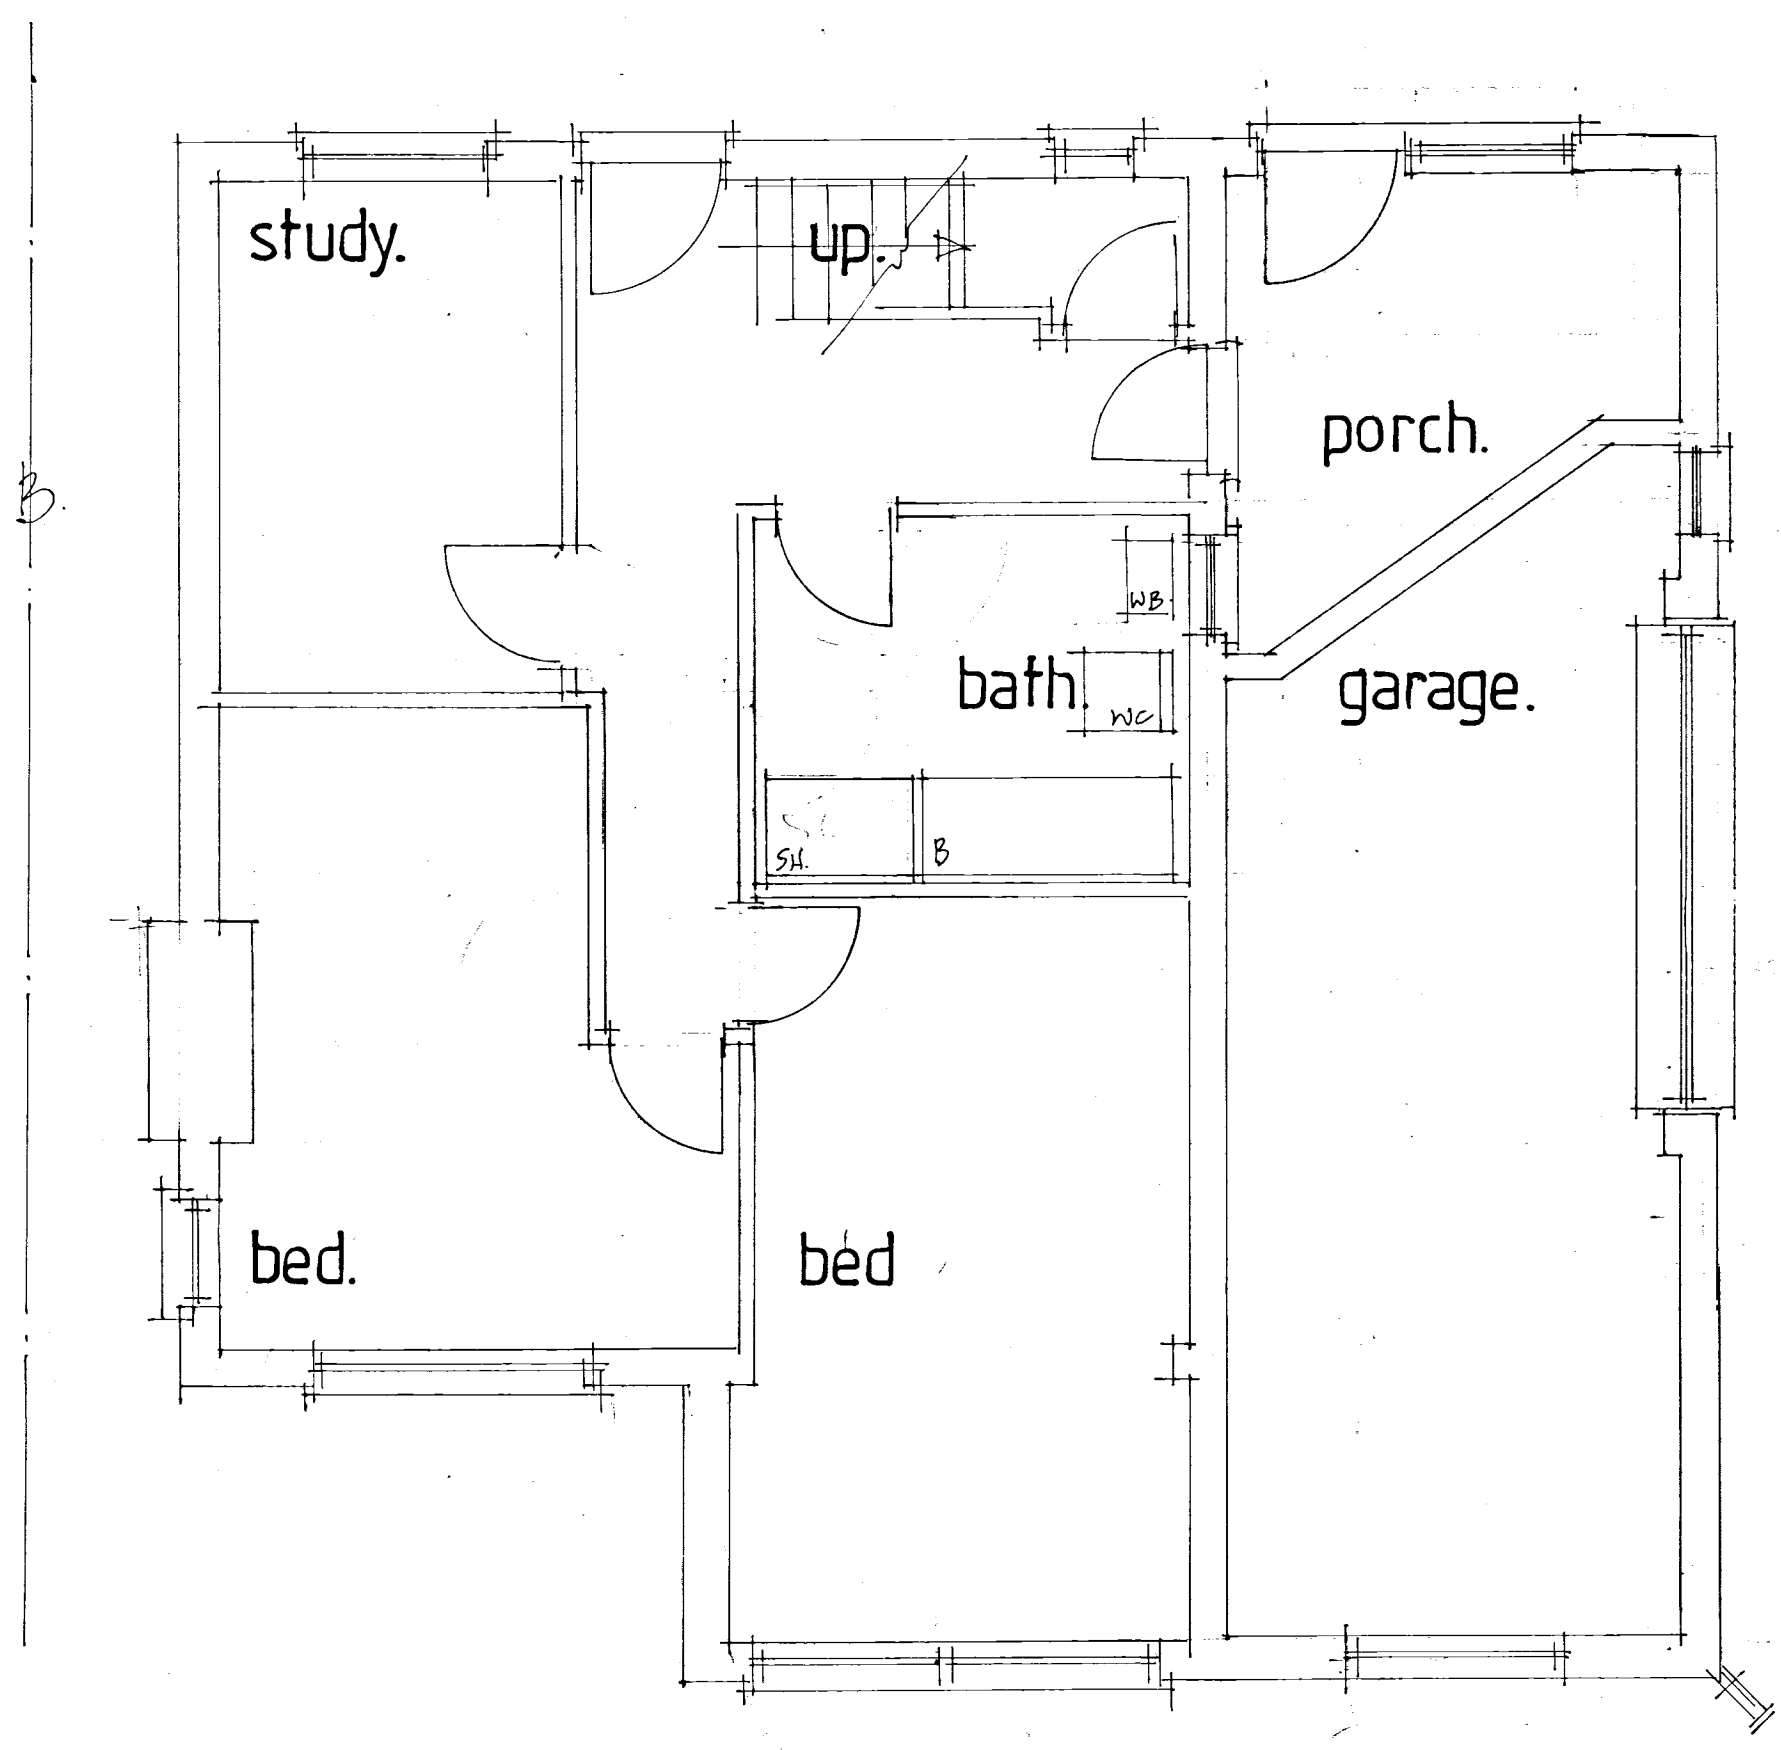


ground floor.

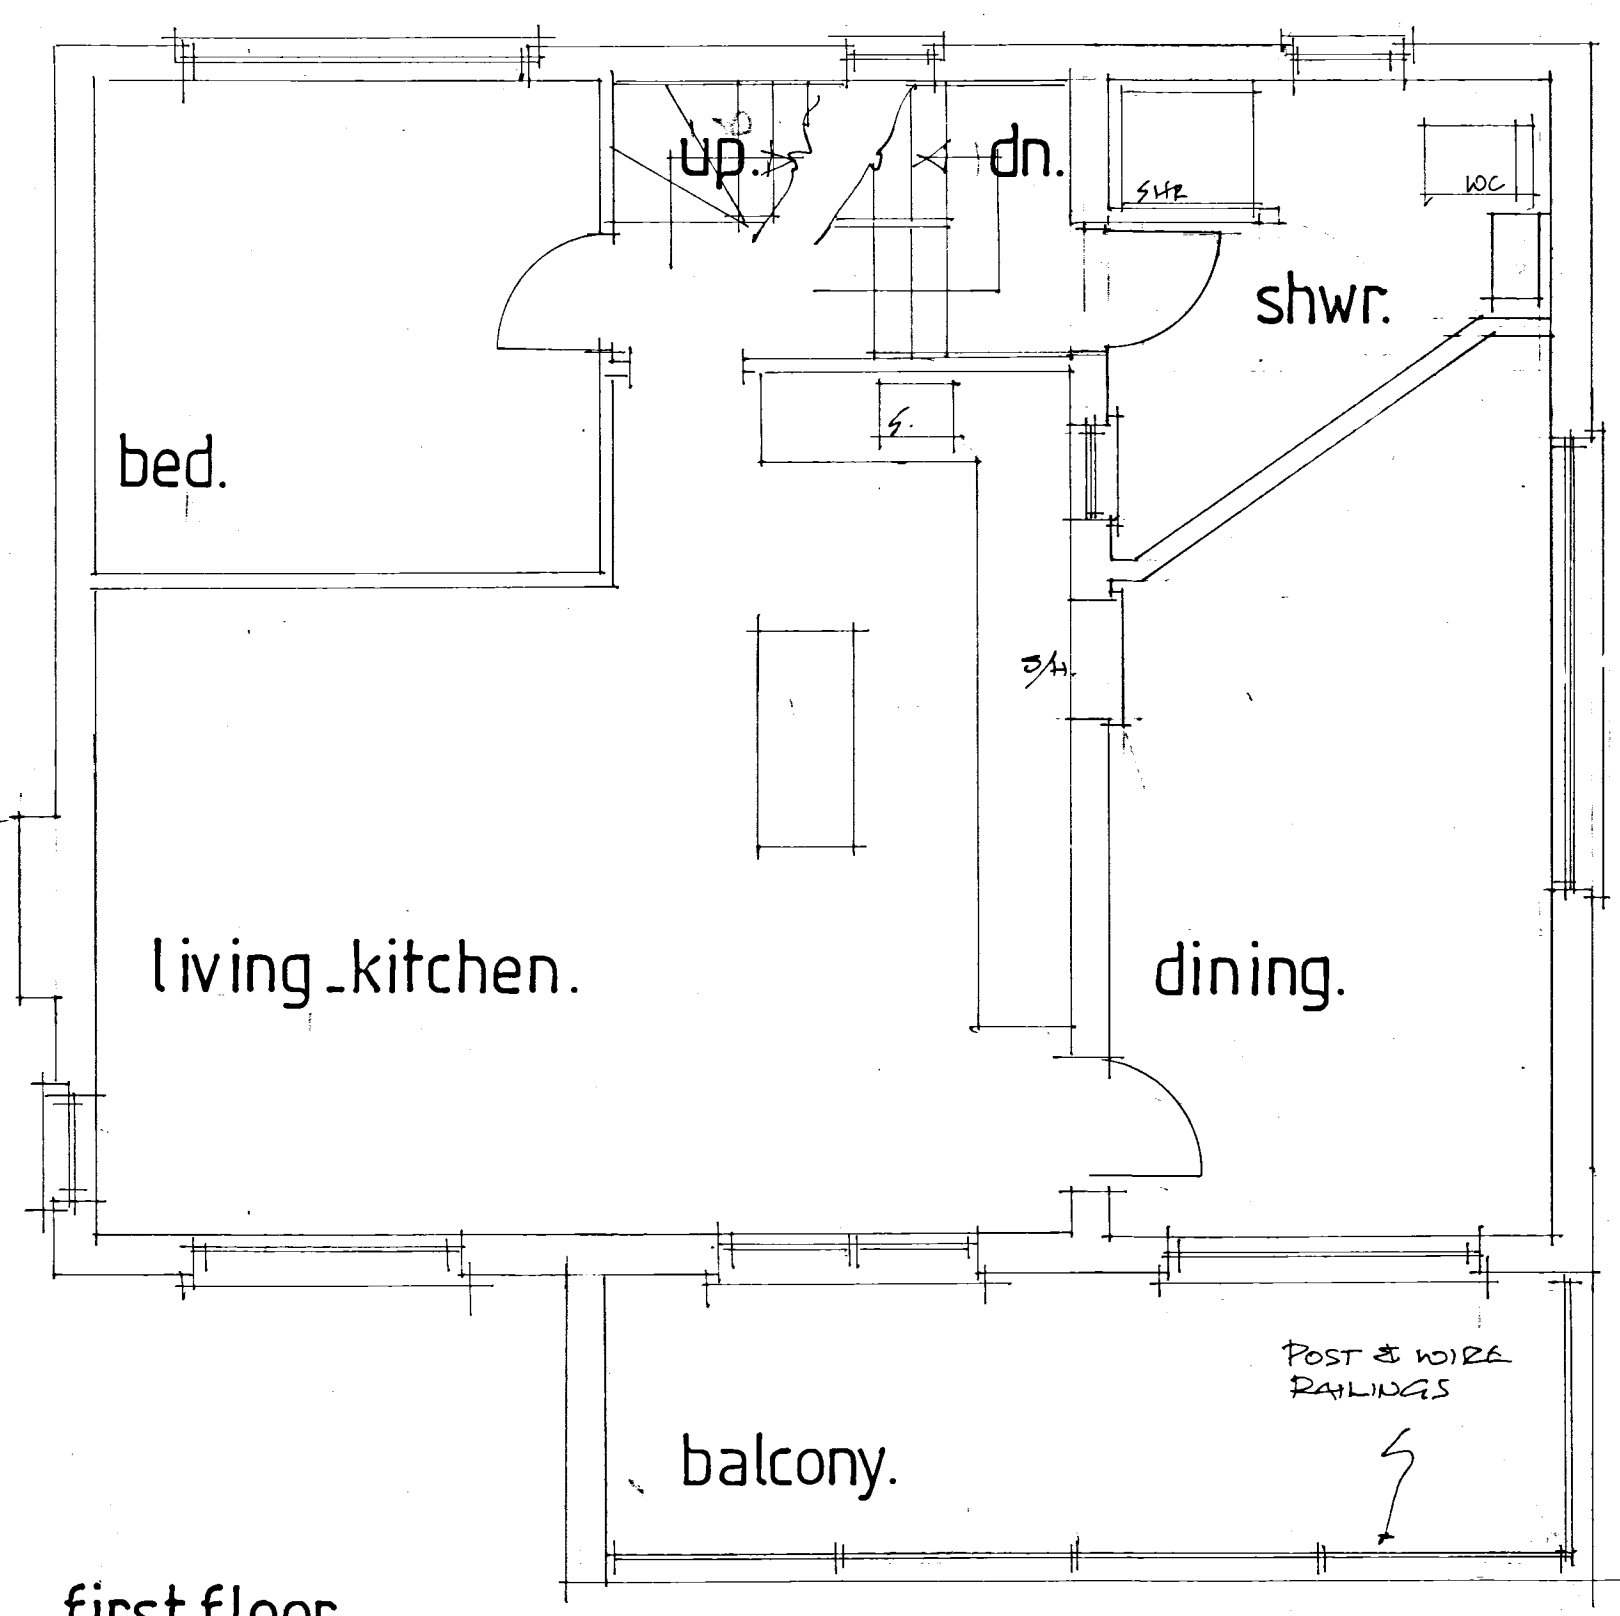

first floor.

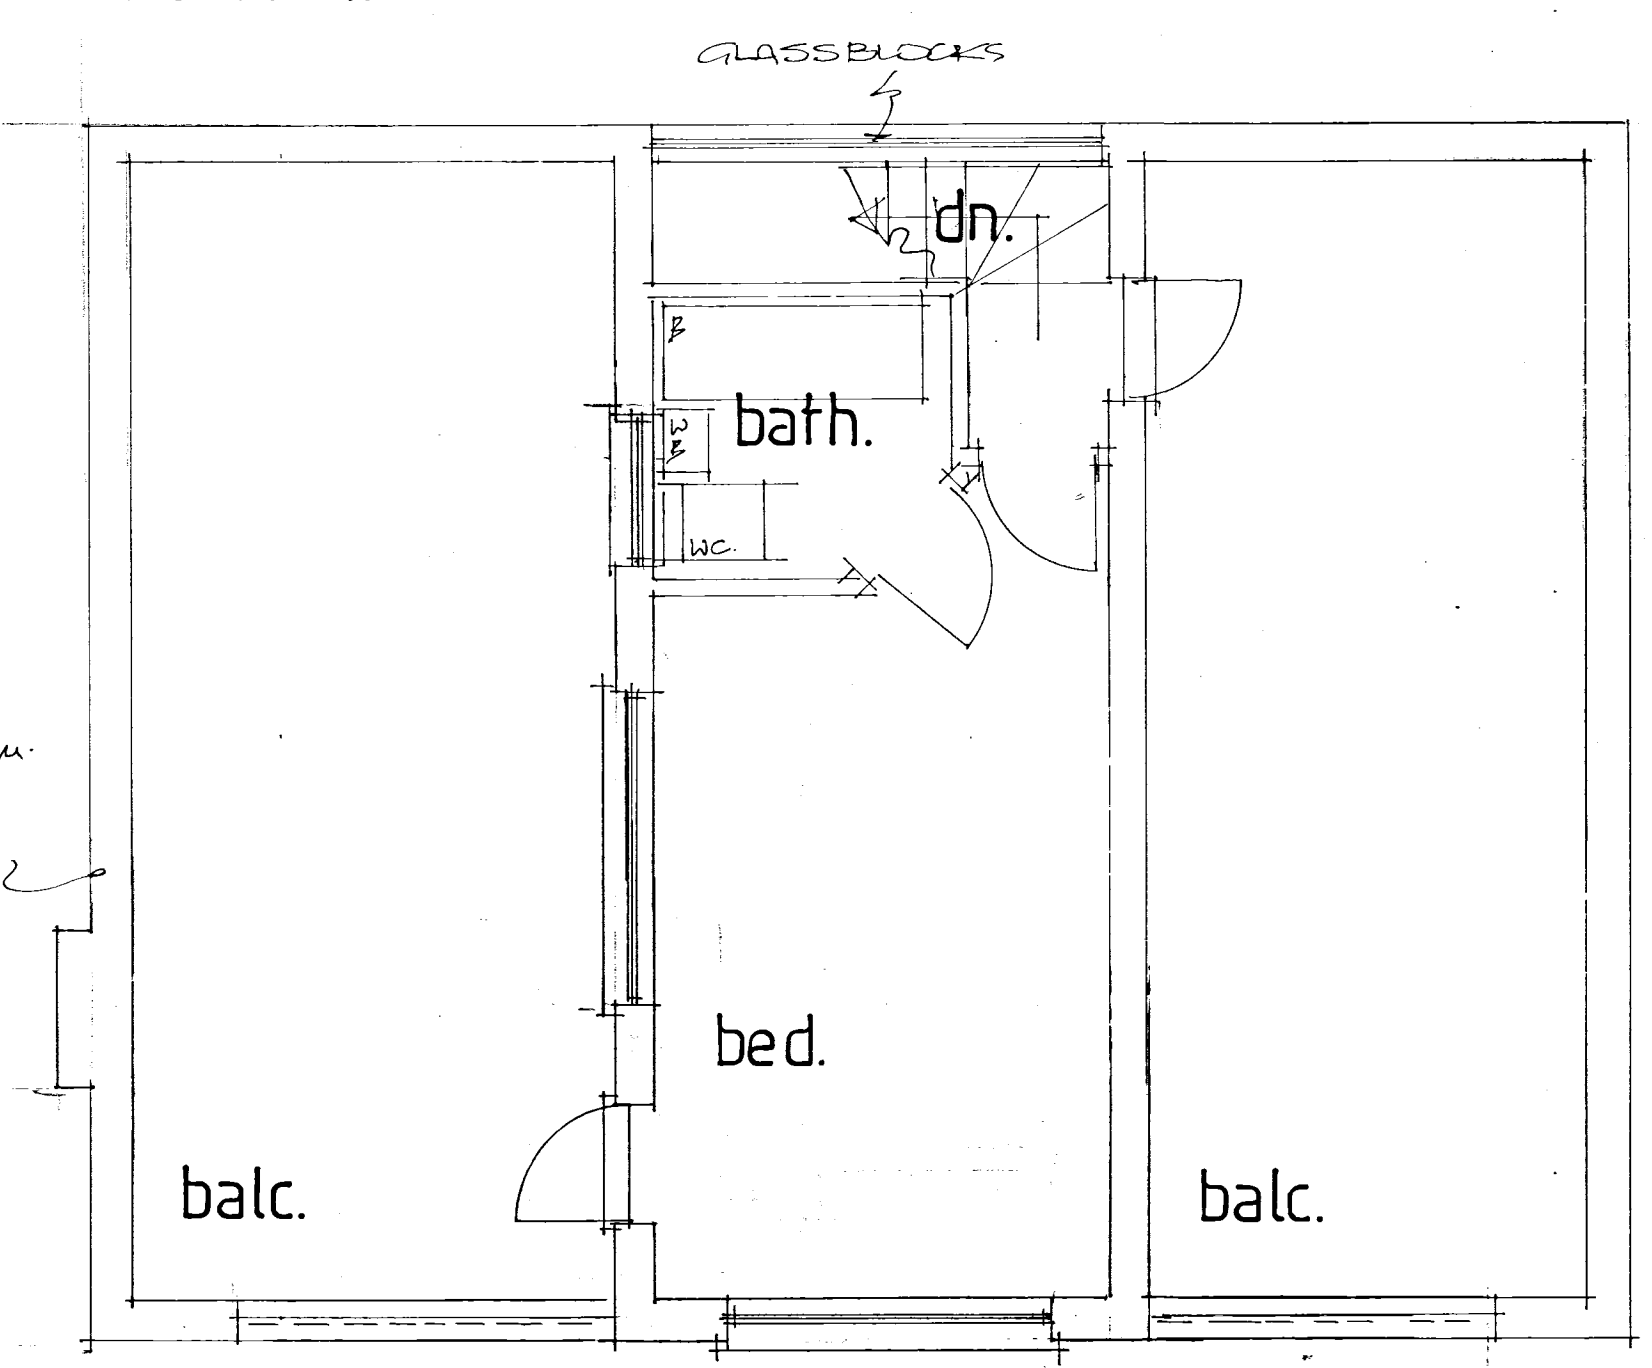


second floor.

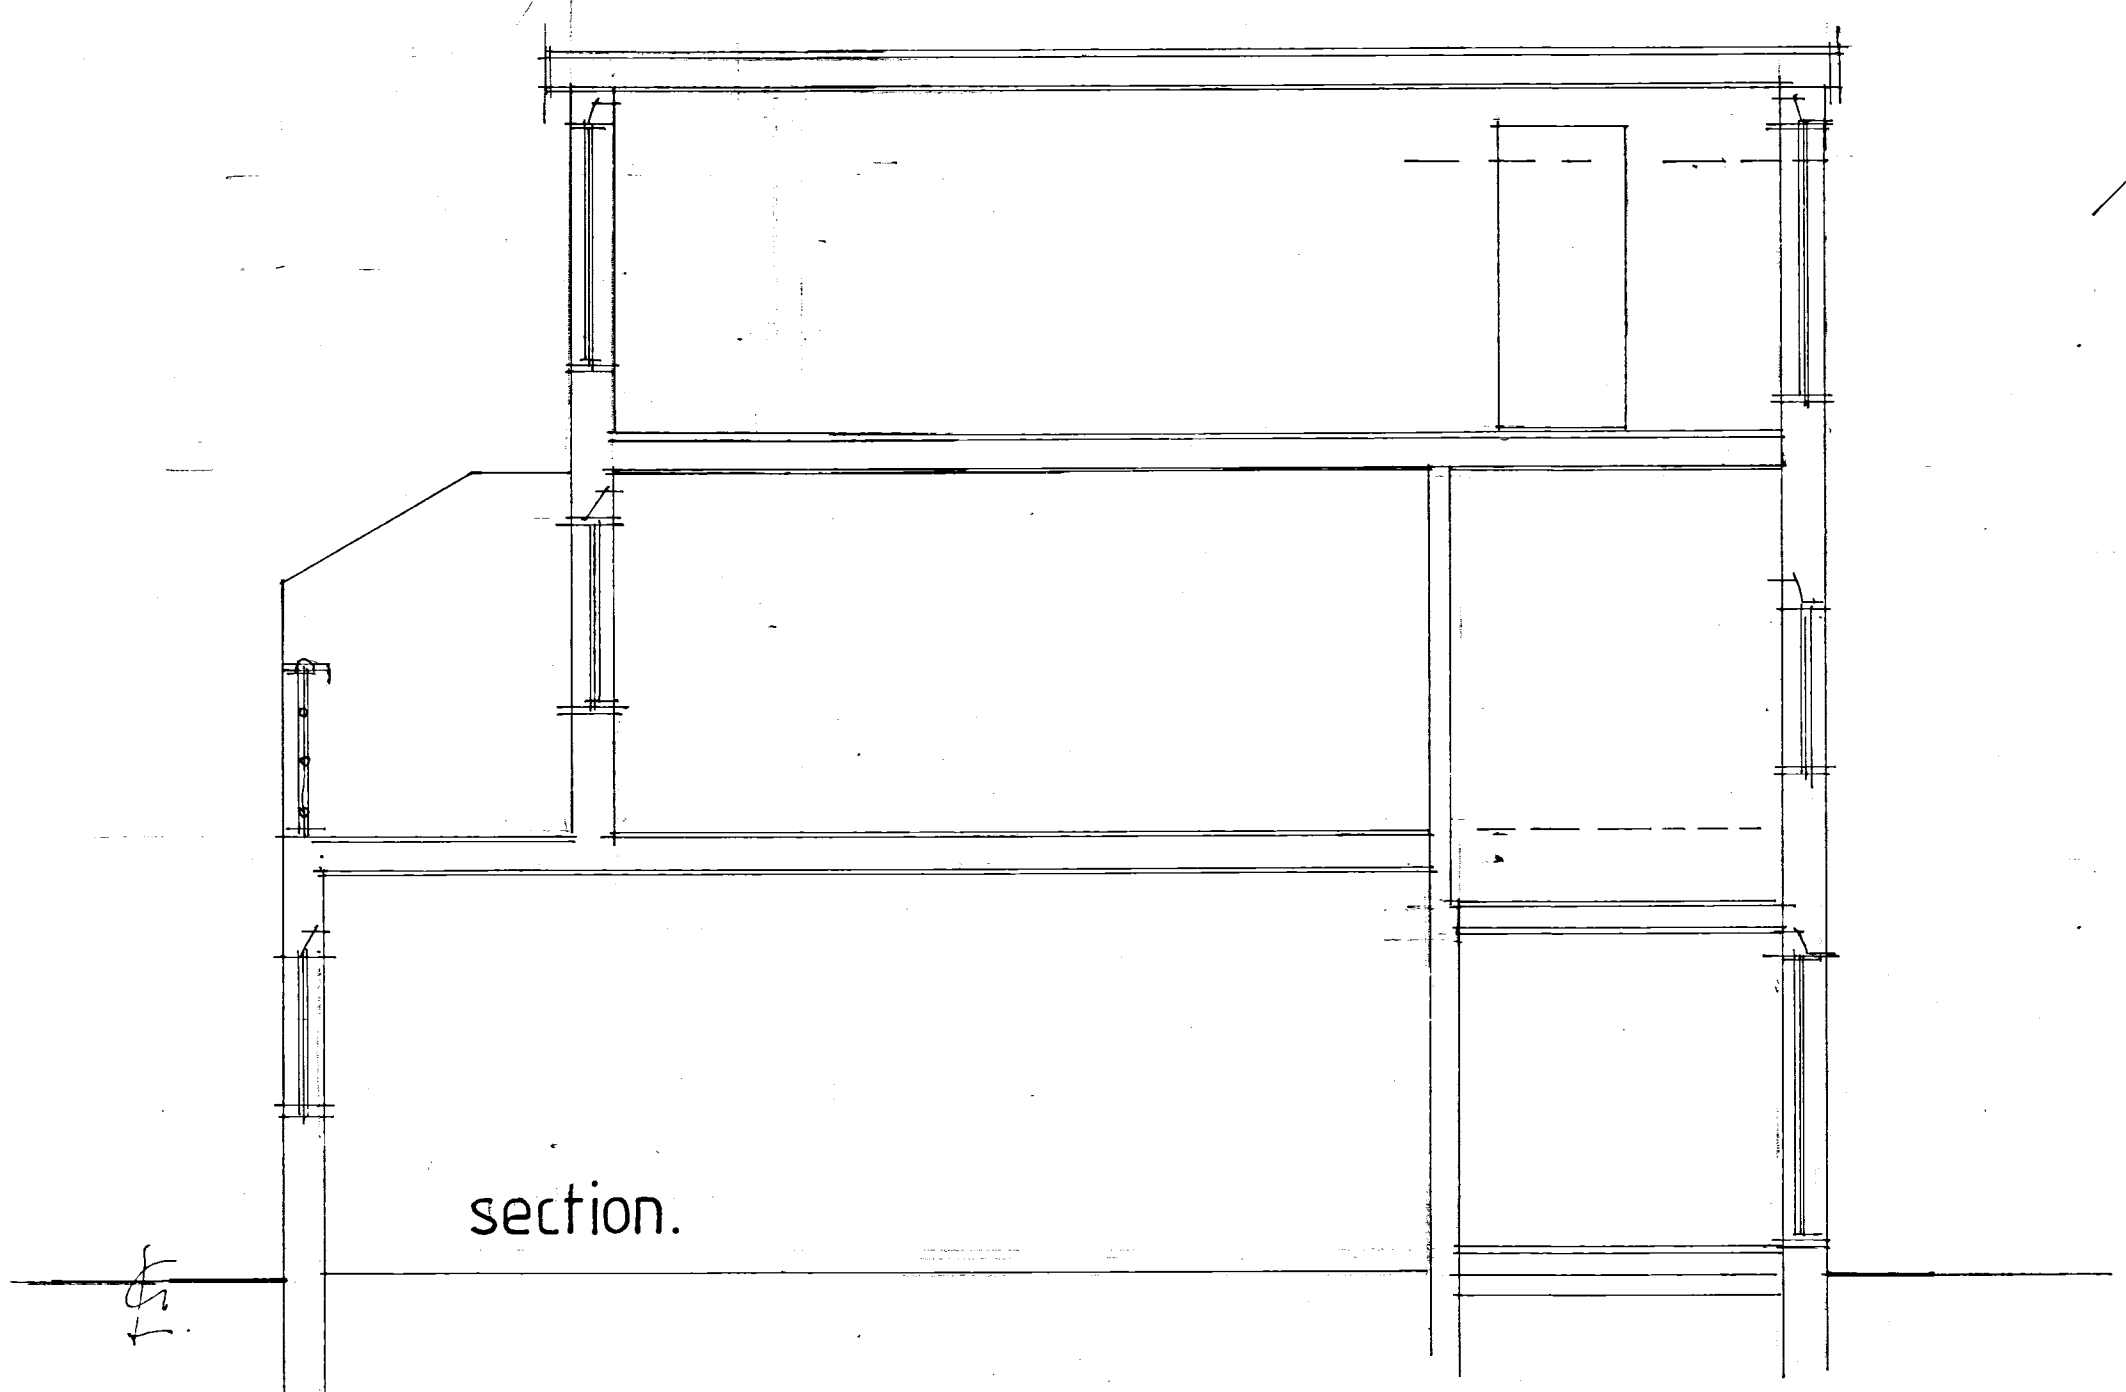


section.


RAISED WALLS 1.7m.
 AROUND BOTH
 BALCONY AREAS

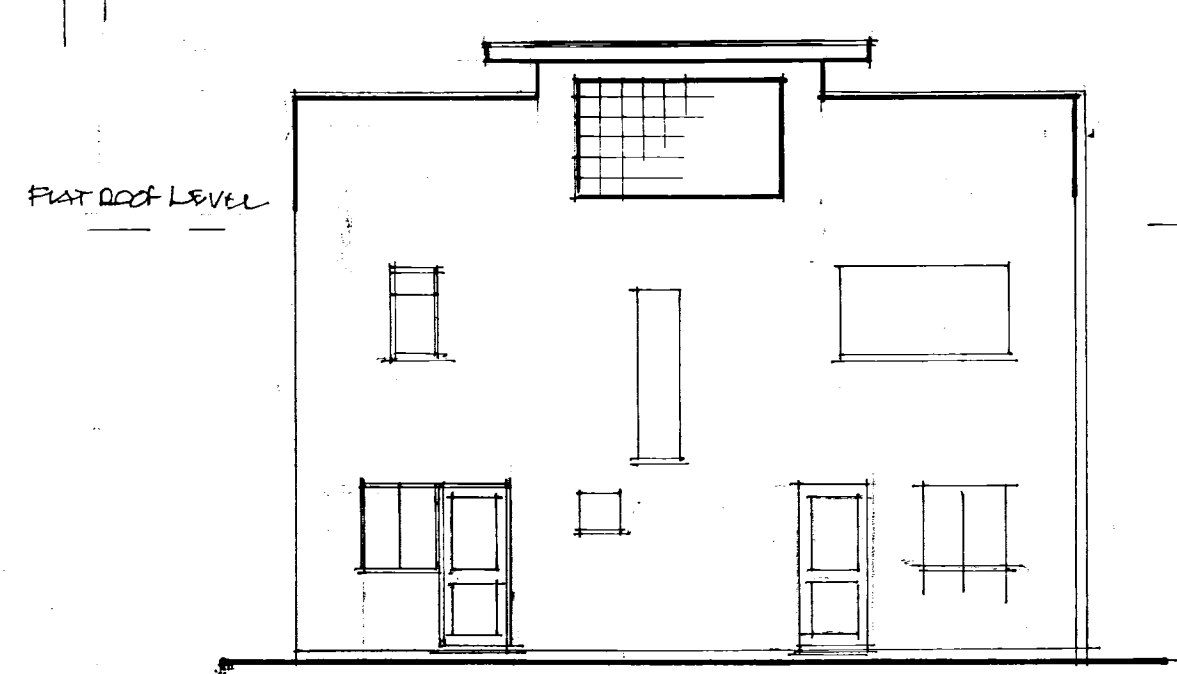


front.

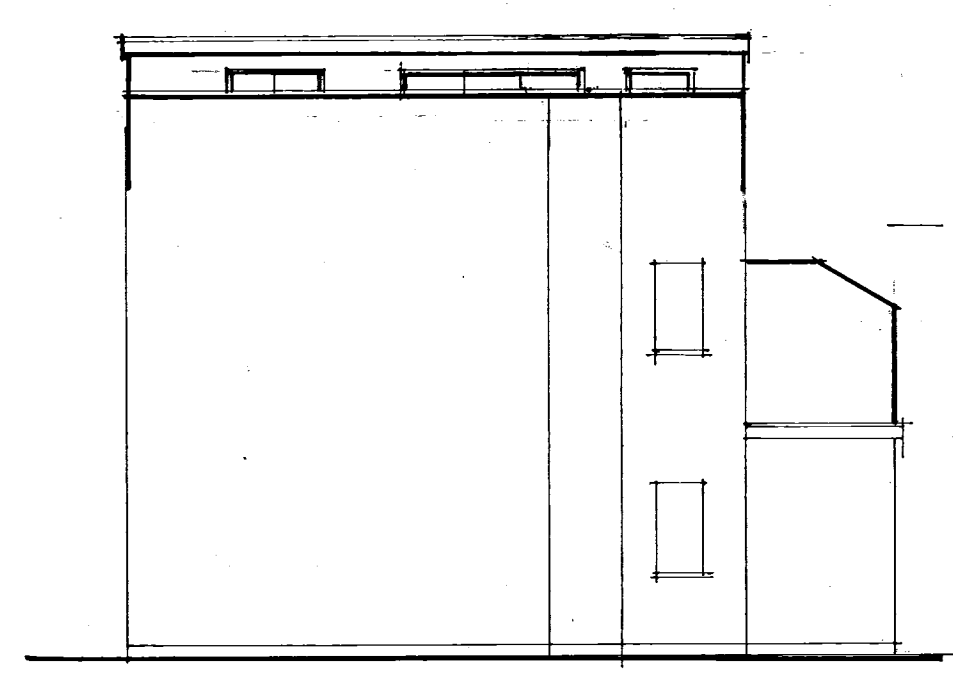

side.

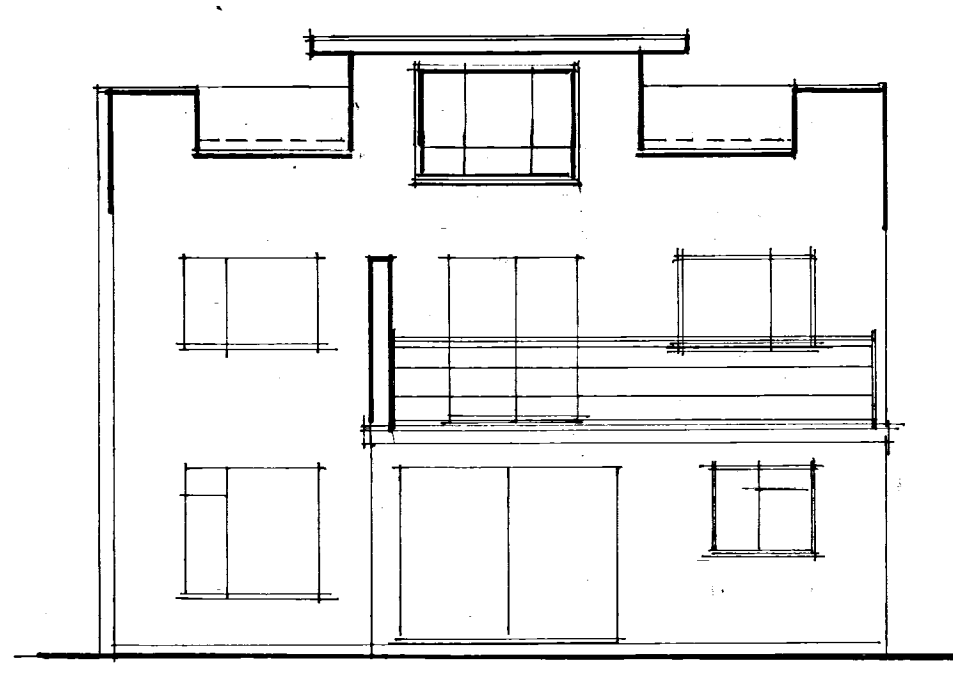

rear.

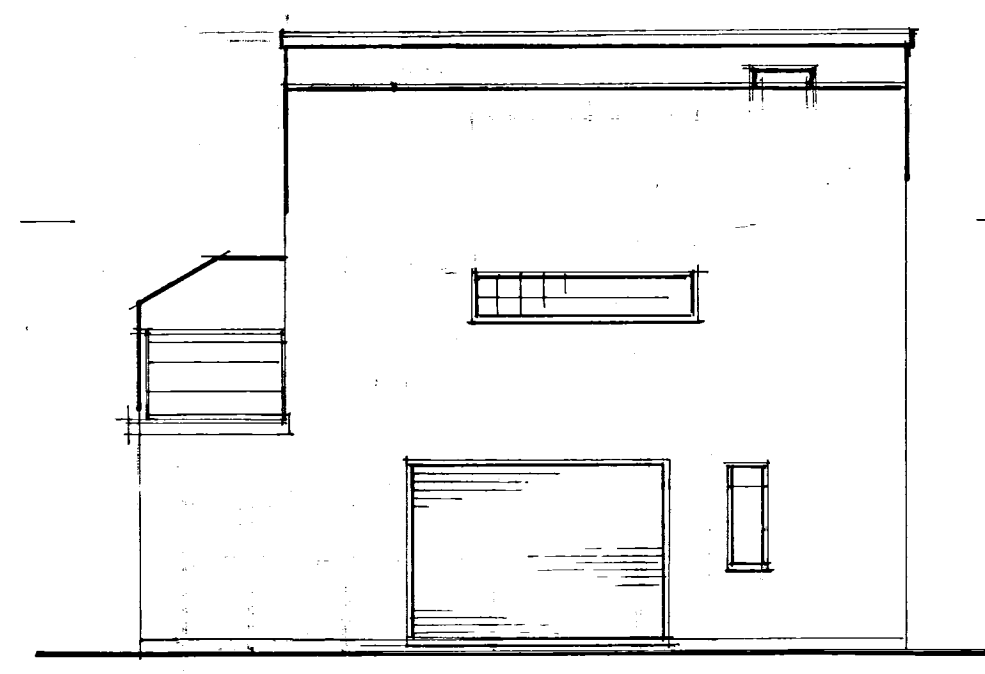

side.

2nd floor
 12

SEE DRG 1038.17.1
 FOR EXISTING
 DETAILS.

B	MAY 17	CLIENT AMENDS
A	MAY 17	PLANNING DETAILS ADDED
	Date	Revision
© copyright		
THORNS YOUNG ARCHITECTURAL		
THORNS-YOUNG LTD CHARTERED BUILDING CONSULTANTS Website: www.thornsyoun.co.uk		
Fareham 21 Middle Road Park Gate SO31 7GH Tel: (01329) 888 322		Portsmouth 232 London Road North End PO2 8JQ Tel: (02392) 672 883
Client		
MR & MRS J. MARSHALL		
Job Title		
18 BEMBRIDGE DRIVE, HAYLING ISLAND.		
Drawing Title		
PROPOSED TWO STOREY SIDE EXTENSION AND SECOND FLOOR ADDITION.		
Scale 1:100 & 1:50 AT A1.		
Date APRIL 17	Drawn by BT	
Drg. No.	1038.17.2.	Rev. B.