


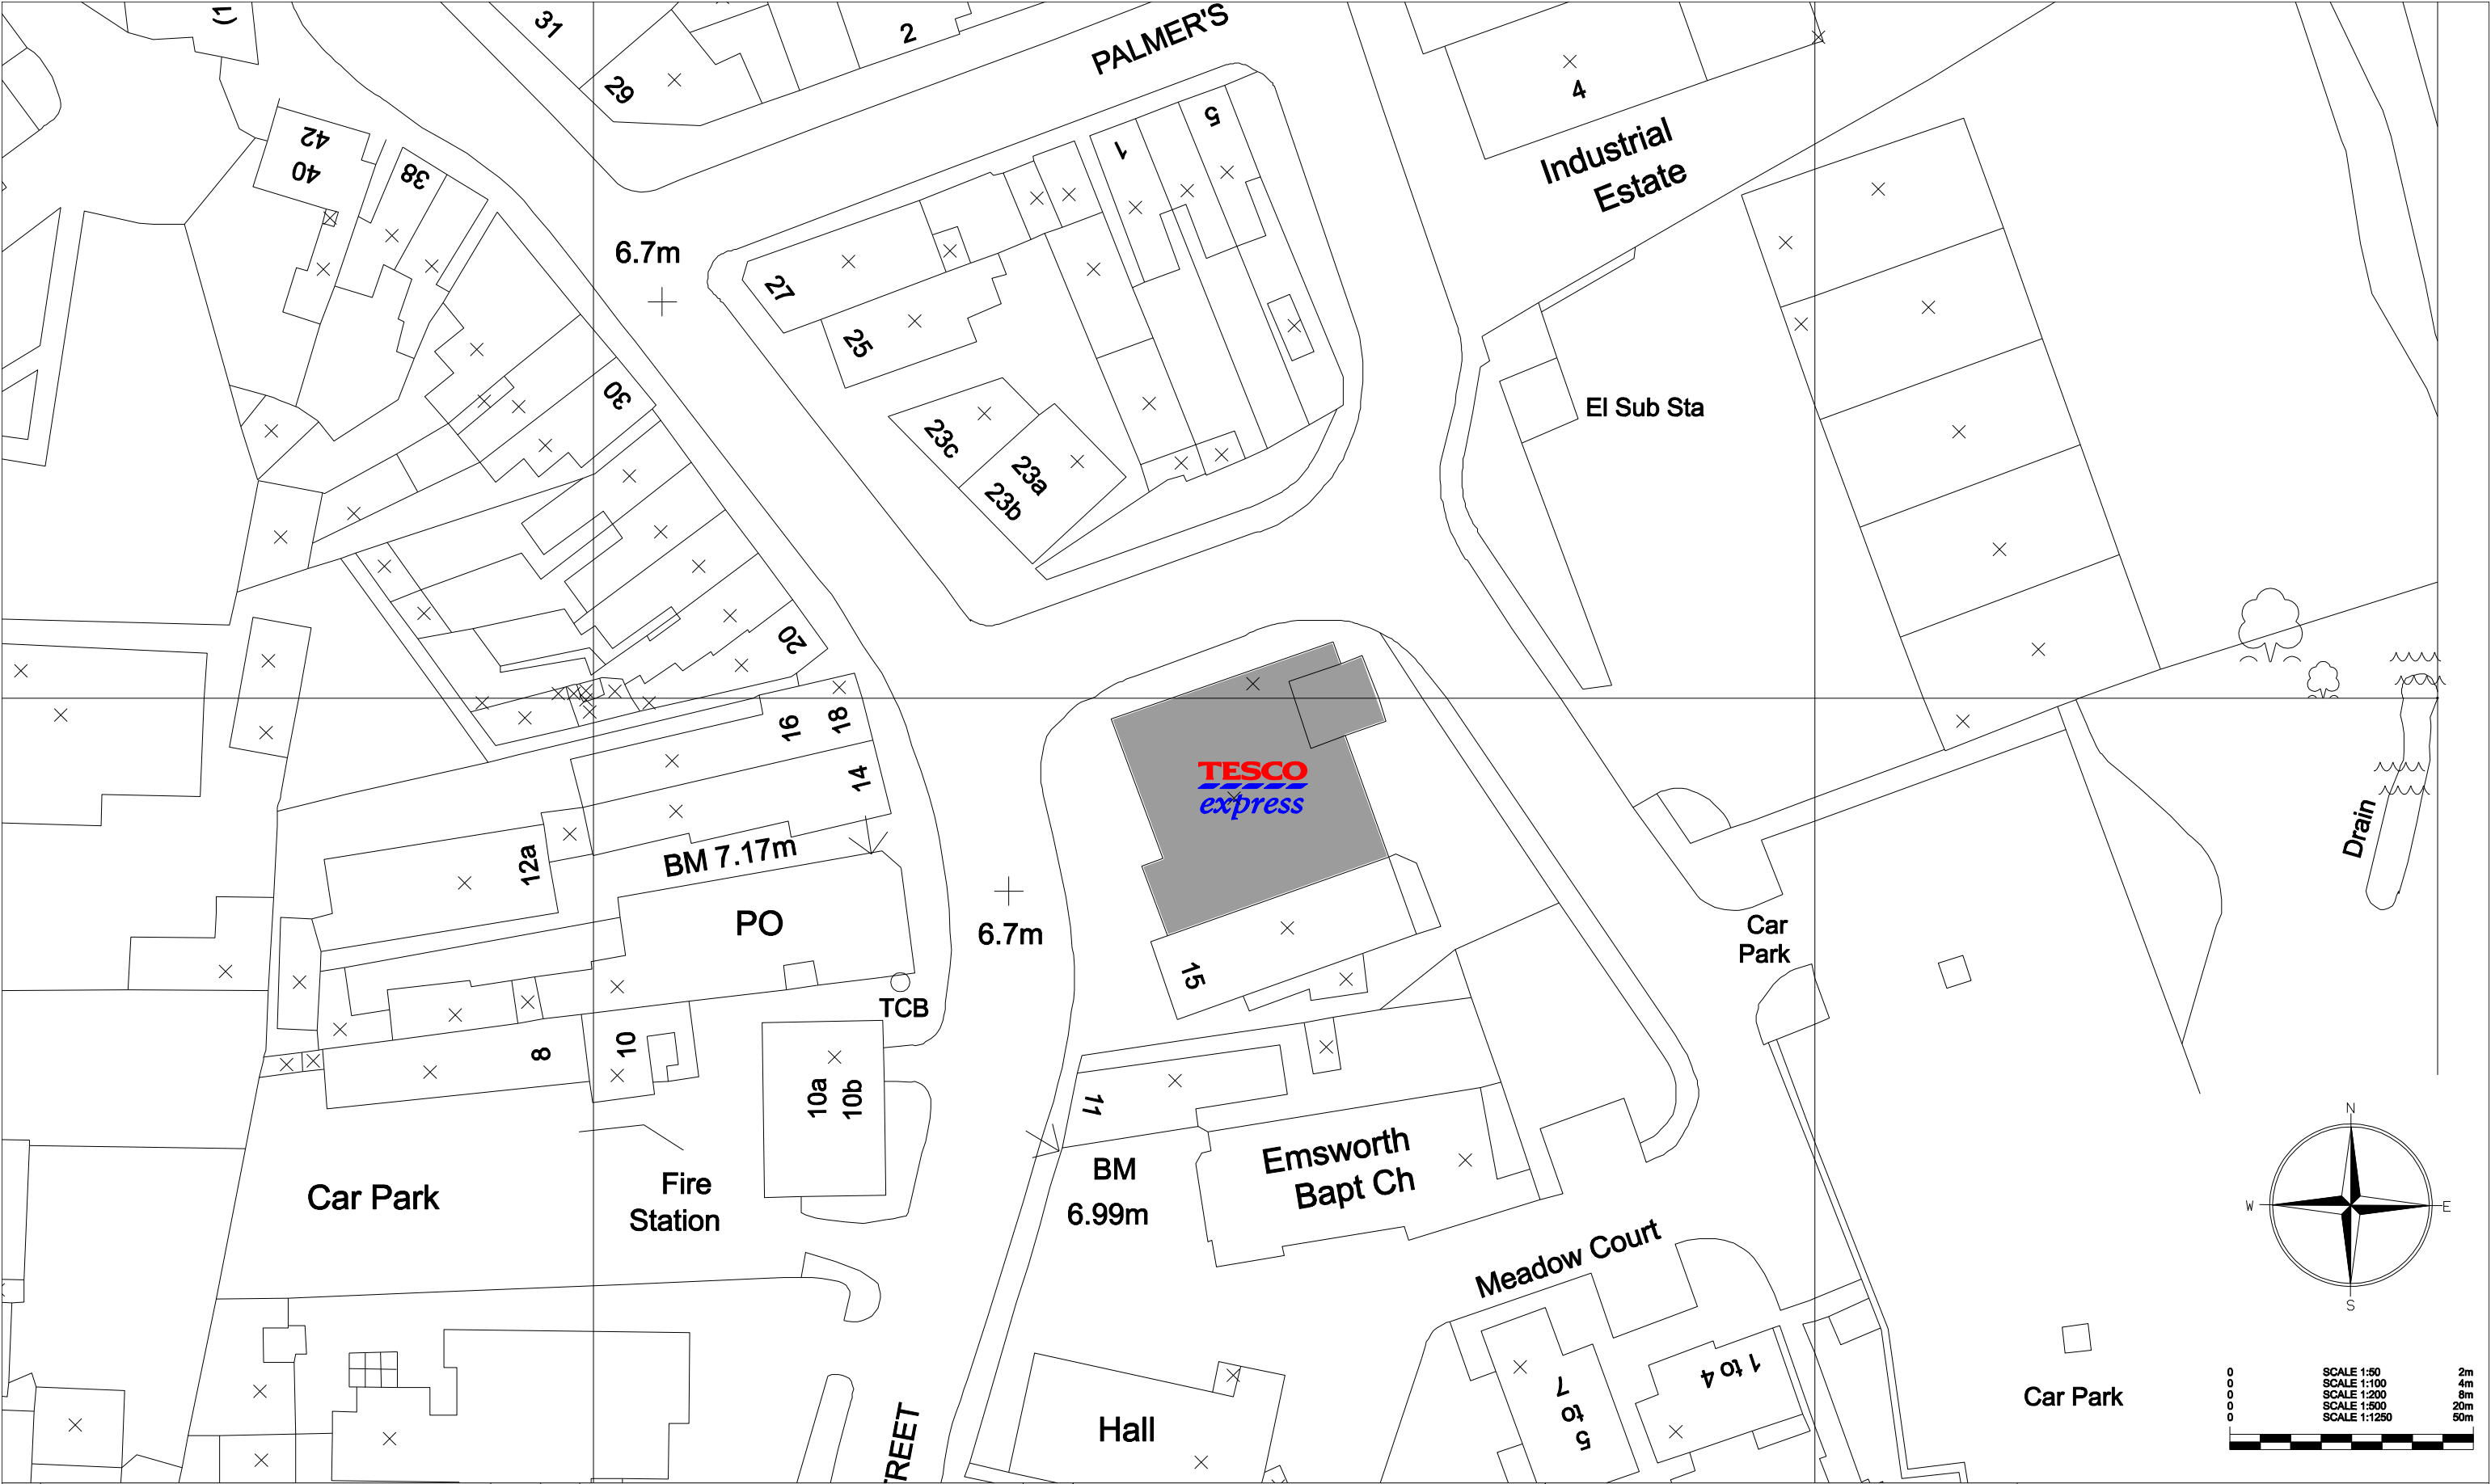

REV.	AMENDMENTS	DATE	REV.	AMENDMENTS	DATE	DRAWING NO. 5007sp1#.dgn	PROJECT	TESCO <i>express</i> TESCO STORES LIMITED EXPRESS GROUP P.O. BOX 400, CIRRUS BUILDING, SHIRE PARK WELWYN GARDEN CITY, HERTS. AL7 1AB TELEPHONE : 01707 395150 THE COPYRIGHT AND ALL OTHER RIGHTS IN AND RELATING TO THIS PUBLICATION BELONG TO AND ARE THE SOLE PROPERTY OF TESCO STORES LIMITED. ALL RIGHTS ARE RESERVED NEITHER THE WHOLE NOR ANY PART OF THIS PUBLICATION MAY BE REPRODUCED OR TRANSMITTED IN ANY FORM OR BY ANY ELECTRONIC OR MECHANICAL MEANS INCLUDING PHOTOCOPYING AND RECORDING OR FROM ANY RETRIEVAL SYSTEM WITHOUT THE PRIOR WRITTEN LICENCE FROM THE OWNER © 1987 TESCO STORES LIMITED
						PHASE — ISSUE #	5007	
						SYSTEM ID. No.	EMSWORTH EXPRESS	
						SCALE 1:500 @A3 DATE AUG 2017	DESCRIPTION	
						DRAWN	SITE /BLOCK PLAN	