





Proposed NORTH (Front) Elevation at 1:100 scale

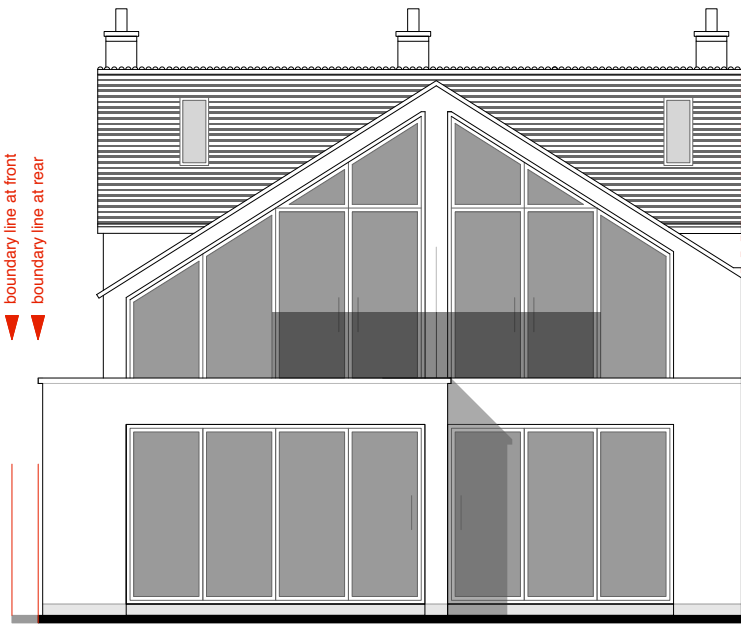


Proposed SOUTH (Rear) Elevation at 1:100 scale

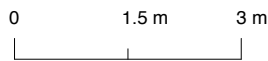


scale bar 1: 100

Drawings & Scale Bar are for
Planning Purposes Only.
These are not Survey Drawings

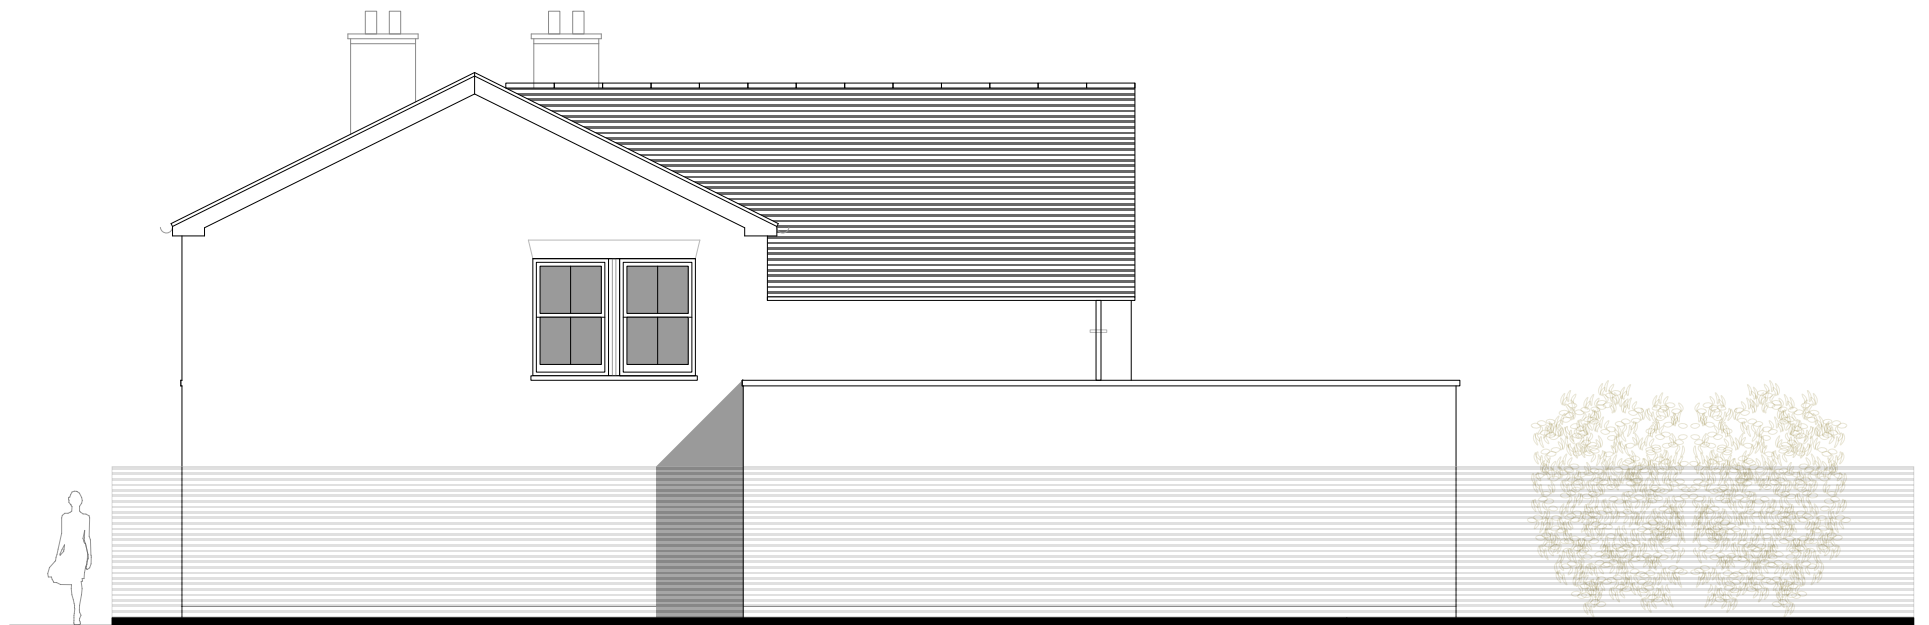

Proposed WEST (Side)
Elevation at 1:100 scale

WEST FACING WINDOWS ARE TO NON-
HABITABLE ROOMS AND ARE TO BE NON
OPENING BELOW 1.7 M FROM FINISHED
FLOOR LEVEL, AND OBSCURE GLAZED
TO PILKINGTON LEVEL 2

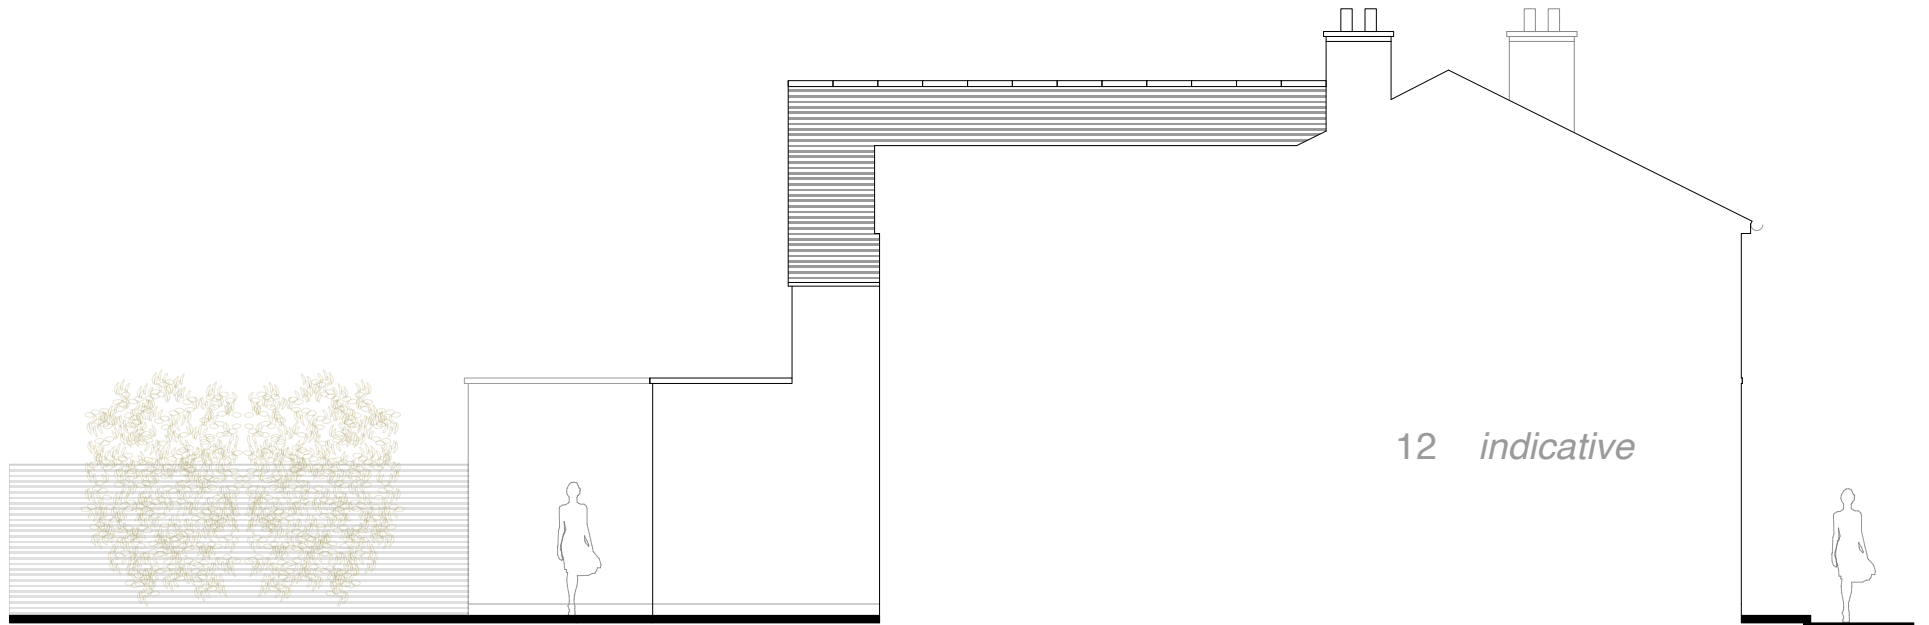

Proposed EAST (Side)
Elevation at 1:100 scale

CLIENT	Mr & Mrs A Callaghan, Mr D and Mr G Powell		1. DRAWINGS ARE NOT TO BE SCALED EXCEPT FOR PLANNING PURPOSES. 2. ROOM DIMENSIONS WHERE SHOWN ARE APPROXIMATE. 3. ALL DIMENSIONS TO BE CONTRACTOR-CHECKED ON SITE BEFORE USE. 4. PROPOSED DRAWINGS ARE SUBJECT TO LOCAL AUTHORITY PLANNING / LBC & BUILDING REGULATIONS APPROVAL. 5. ALL DIMENSIONS MUST BE CHECKED AND CONFIRMED BY CONTRACTOR PRIOR TO ANY CONSTRUCTION WORKS TAKING PLACE. 6. THESE ARE NOT SURVEY DRAWINGS. SCALE BAR FOR PLANING PURPOSES ONLY. 7. DRAWINGS REMAIN COPYRIGHT OF CORINTHIAN ARCHITECTURAL DESIGN AND CANNOT BE REPRODUCED OR USED BY ANOTHER PARTY WITHOUT PRIOR WRITTEN CONSENT.
SITE	8-10 King's Road, Emsworth		
PROJECT	Proposed Extensions & Alterations		
DRAWING	006 Proposed Elevations		
DATE	15 03 18		
AUTHOR	AH	REVISION	CORINTHIAN ARCHITECTURAL DESIGN 8 Davys Court, Funtington, Chichester, West Sussex. PO18 9LG 01243 576 078 > contact@corinthianad.co.uk > www.corinthianad.co.uk
STATUS	PL		
SCALE	1: 100 @ A3		