


PROPOSED TWO STOREY SIDE ADDITION
170, WAKEFORDS WAY, WEST LEIGH, HANTS
FOR MR & MRS C. PAGE

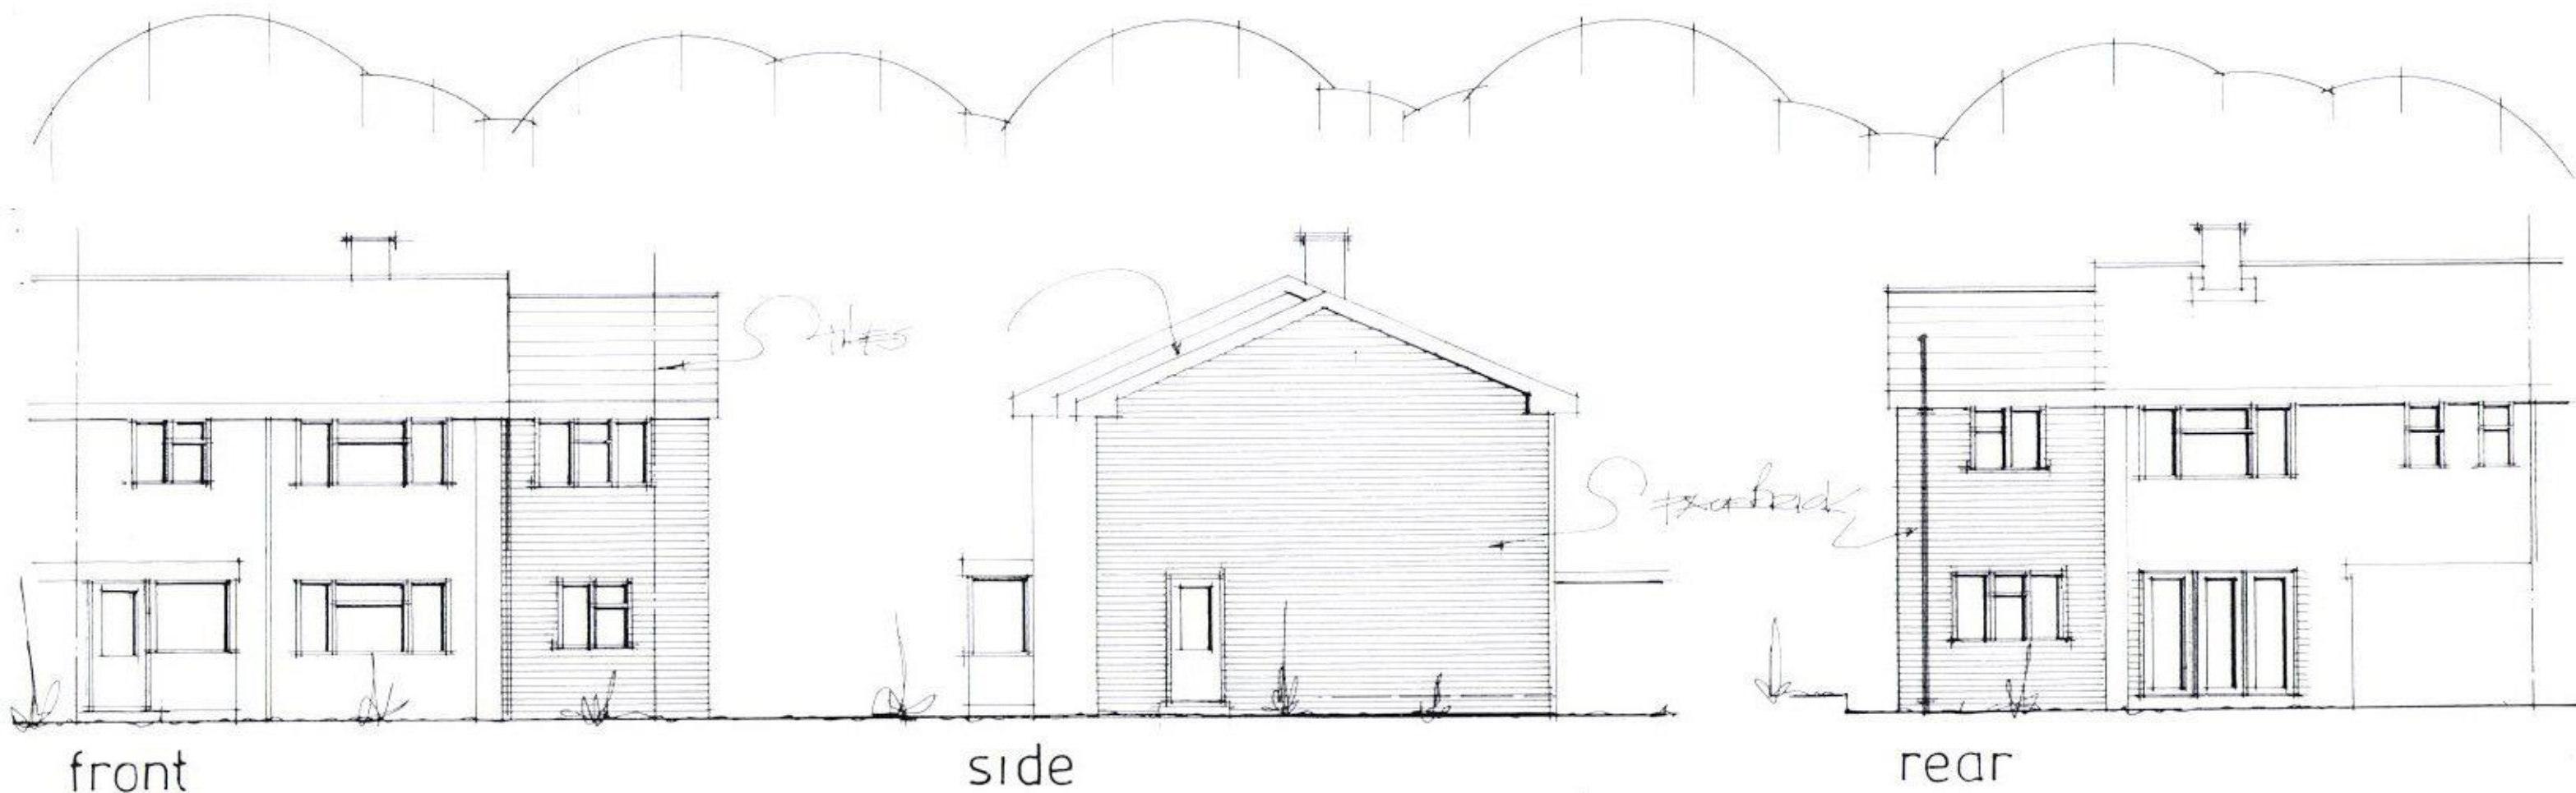

date july 17
scale 1:100

PROPOSED ELEVATIONS

PETER J. WALKER
ISLAND DESIGN
182 SEAFRONT, HAYLING ISLAND, HANTS
PO11 9AN
TEL 02392467571