


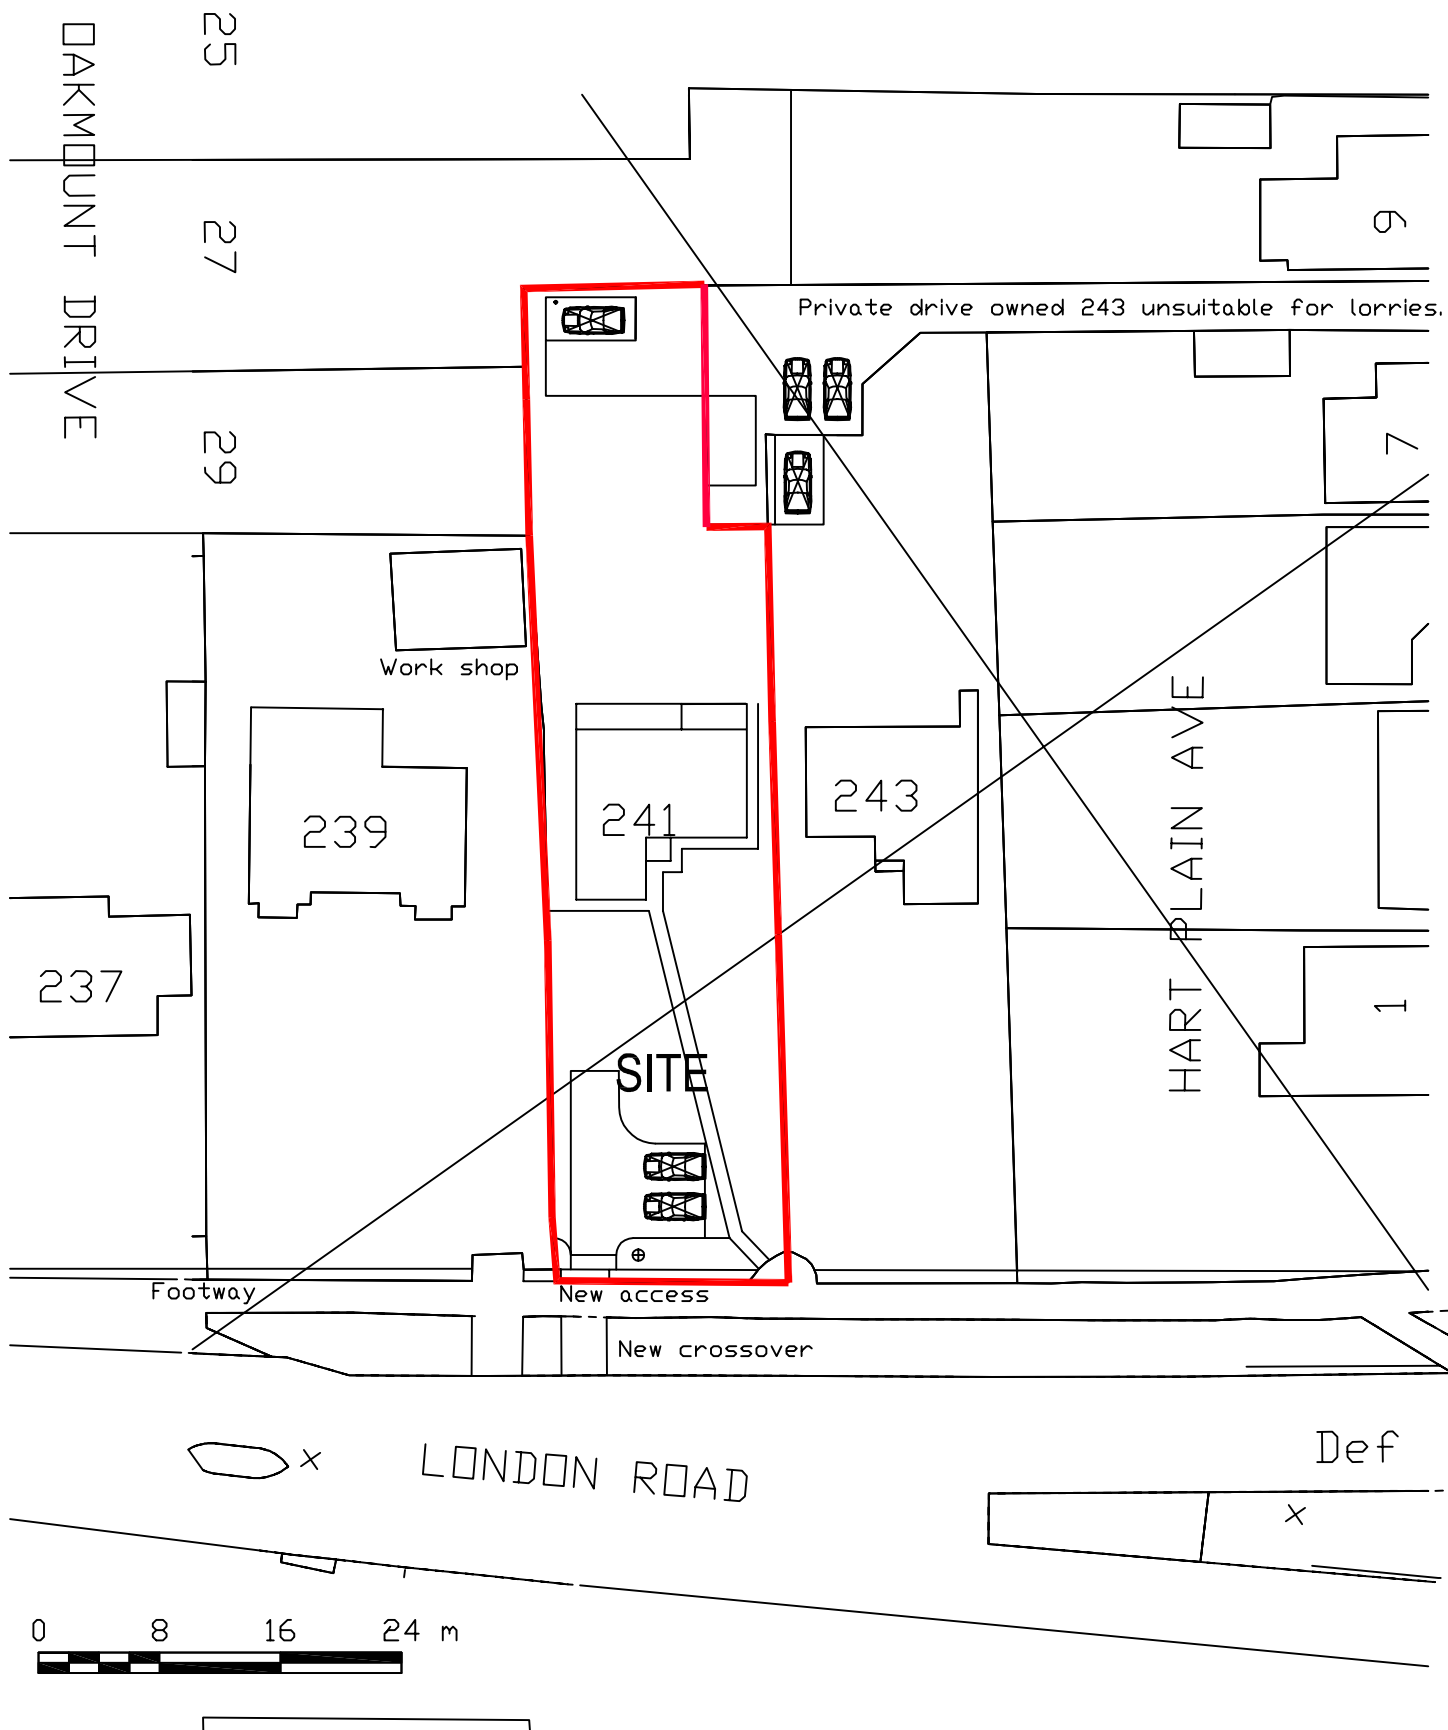

NOTES: Streetwise licence No. 100047474

For the direction of North please refer to Location Plan Drawing No 1

Application site shown includes right of way to rear also in ownership of 243

A4

Address: 241 LONDON ROAD, Waterlooville, PO8 8DD	Detail: SITE	Scale: 1/500
Title: BLOCK PLAN	Drg No: 2014/07-7/2	Rev: B