



Proposed CAR PORT AND SHED, NORTH FAIRN COTTAGE
CC & DD ELEVATIONS CPS / 4
SCALE 1:100

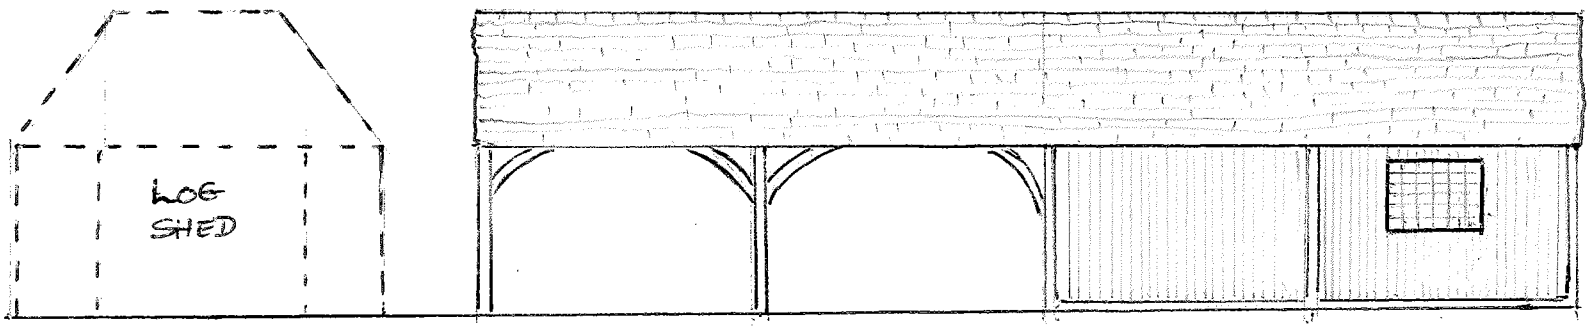

ELEVATION CC

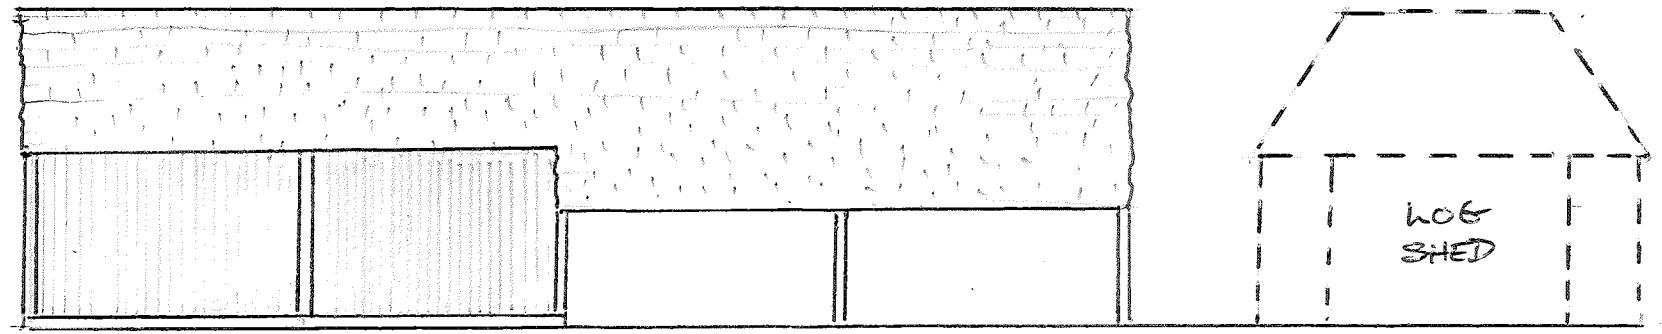

ELEVATION DD

PLANNING DEPARTMENT
26 21 2023
RECEIVED