Church House Elevation - showing position of flue

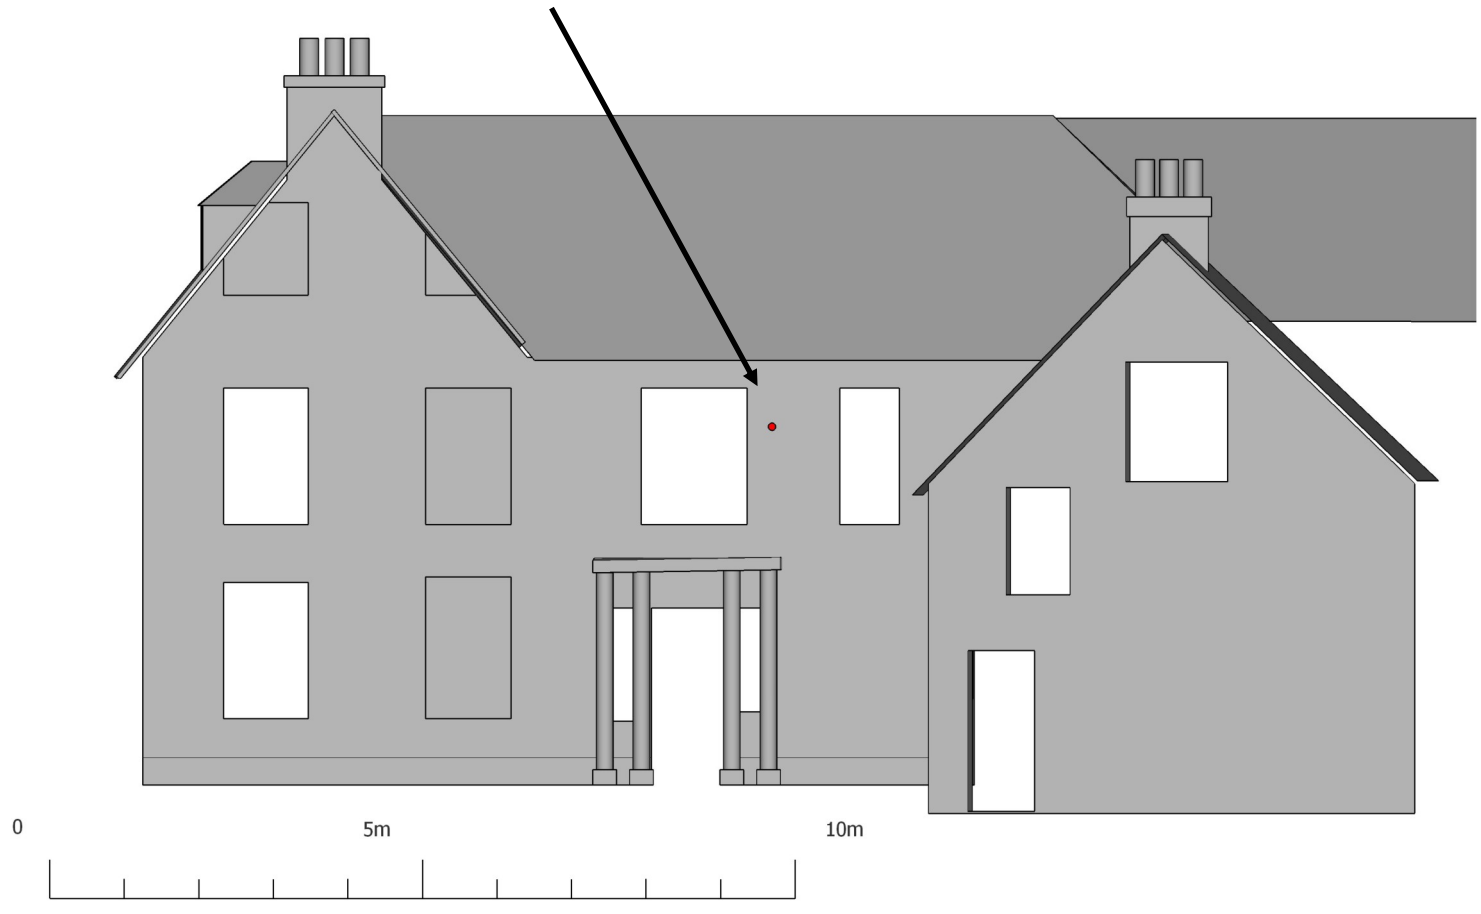

Scale: 1:100