


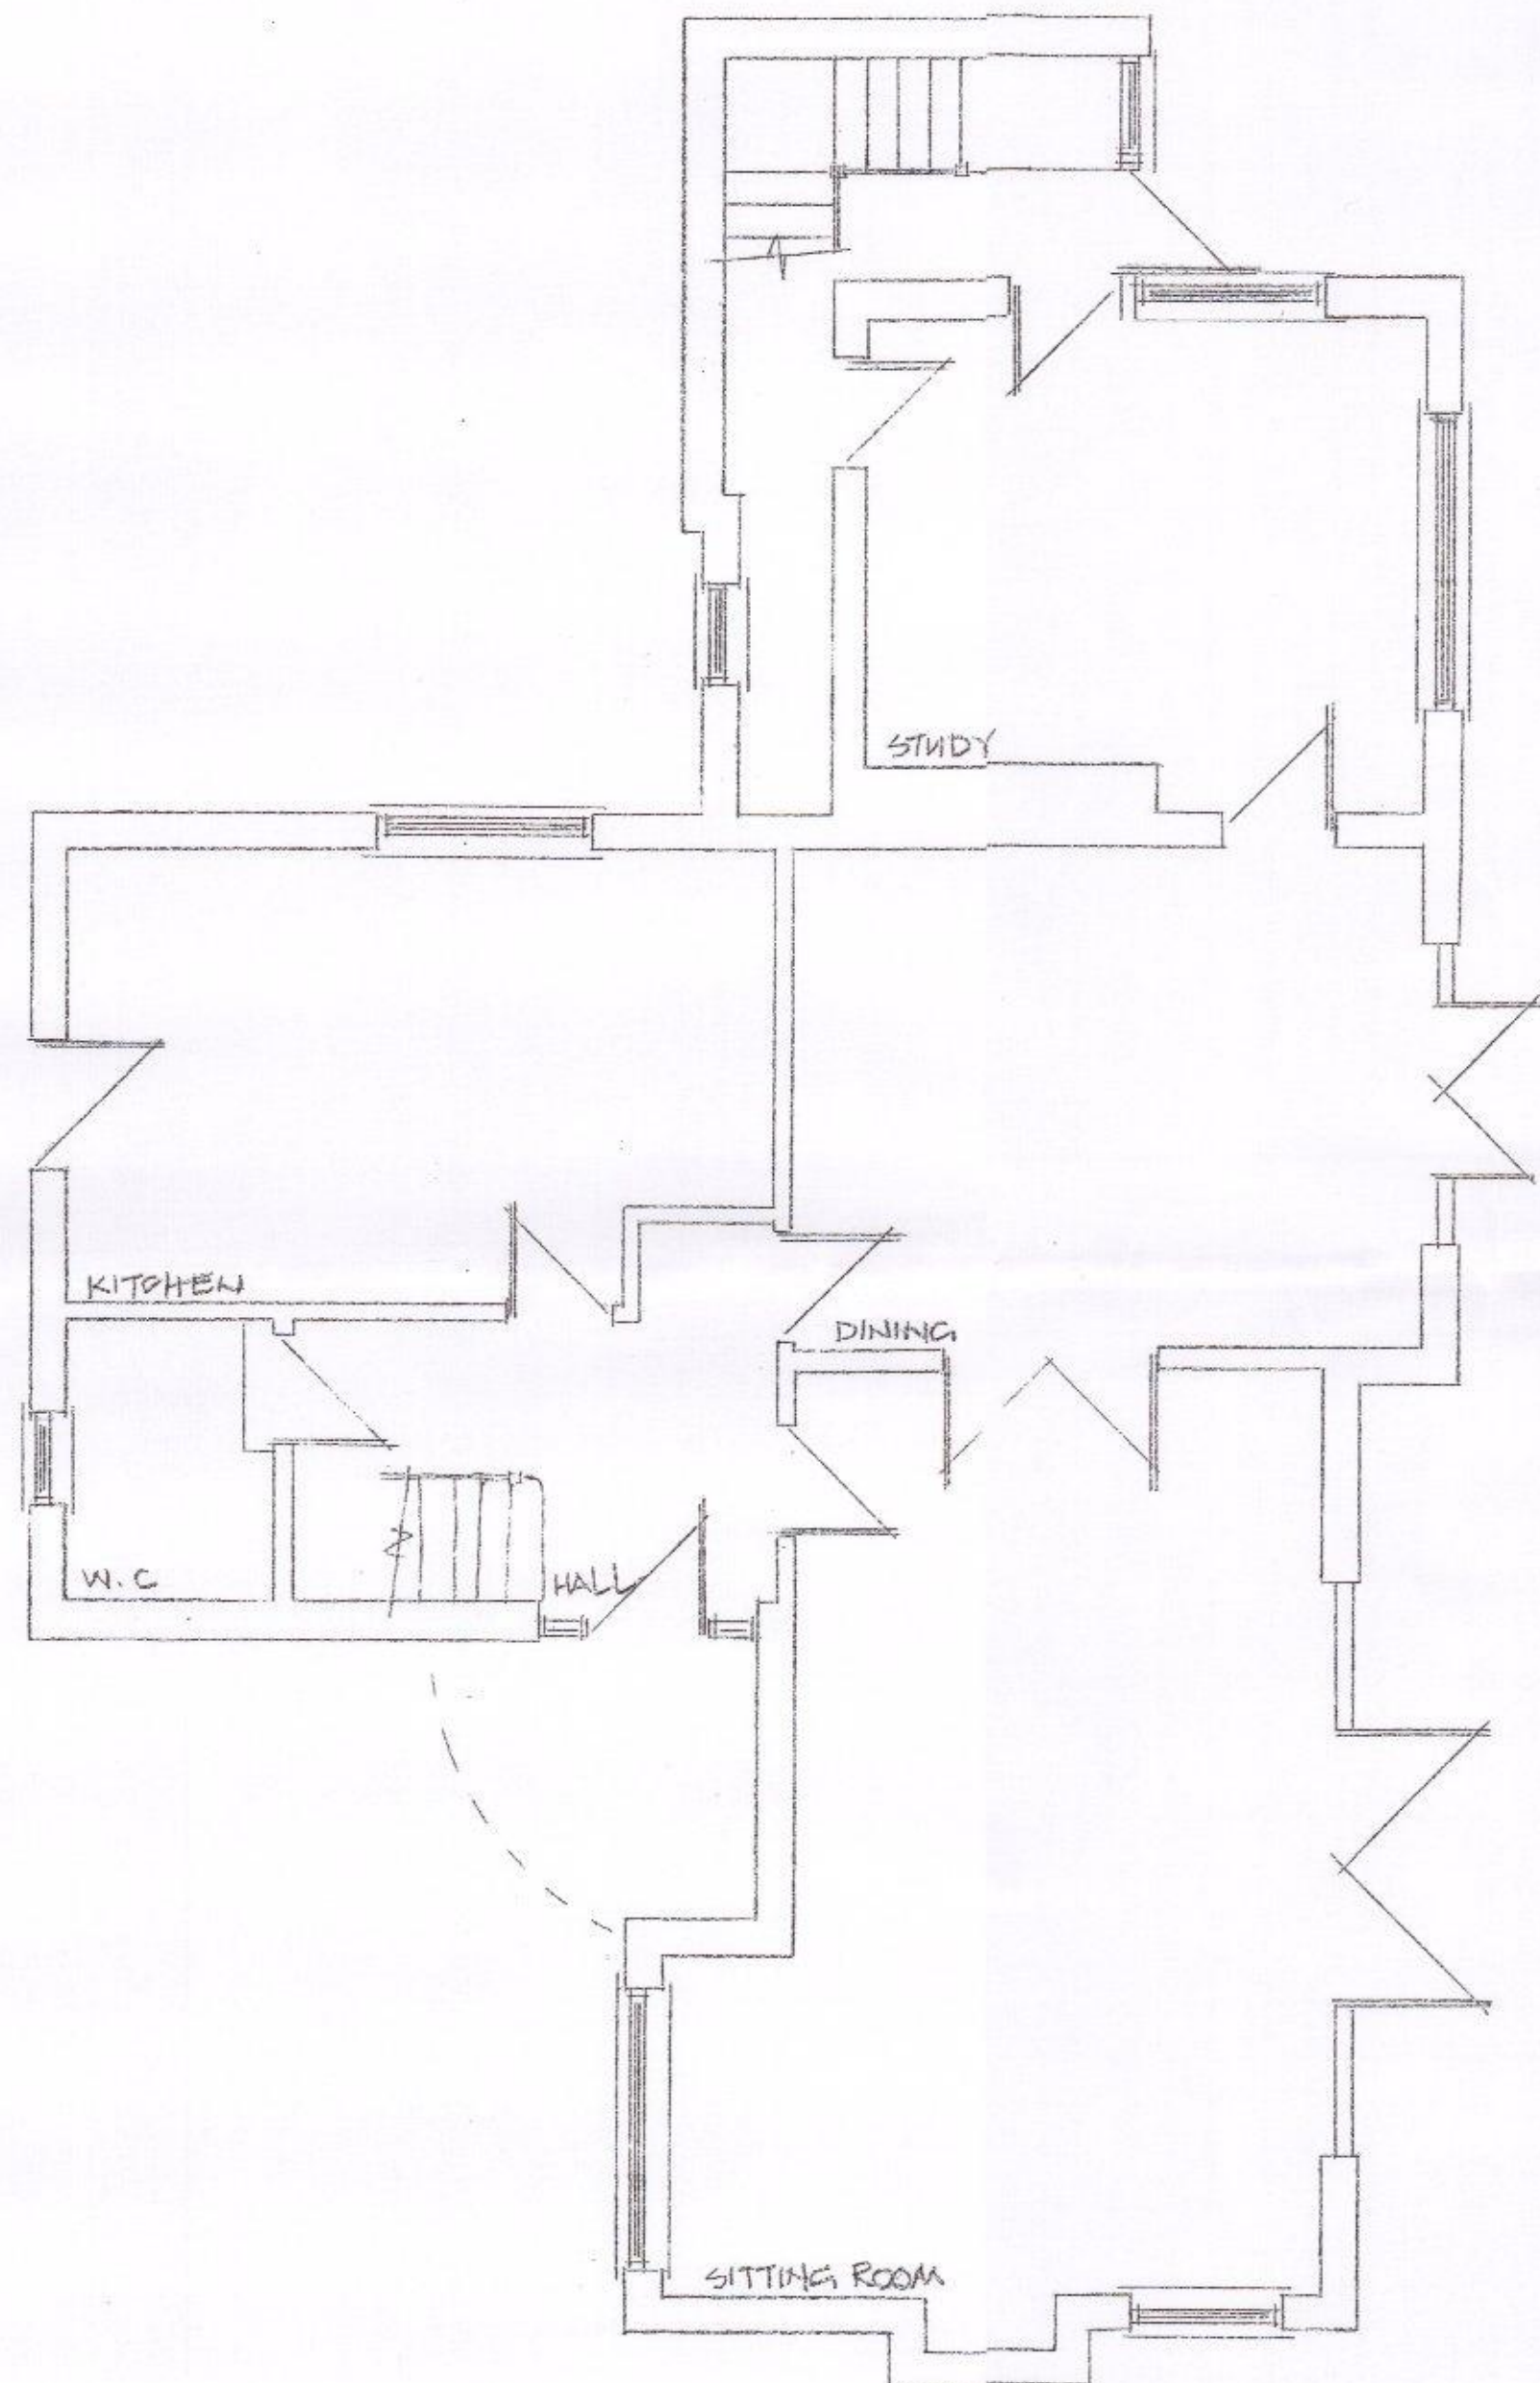

GROUND FLOOR PLAN



MR N. BROWN

24 CASTLE AVE
WARELINGTON
HAVANT
PO9 2RY

EXISTING GROUND
FLOOR PLAN

David Niven Design Ltd

Architectural Services and Structural Engineering

David Niven- Director

74 Westbourne Ave

Emsworth

Hampshire

PO10 7QU

01243 330070

davidnivedesign@gmail.com

David Niven Design Ltd
Chester Professional Ltd



1:50

SEPT '17

16/1123/1