

North Shore Road
Visualisations

NOTES:

Dimensions to be checked on site before commencing work. Any discrepancies shall be reported to the architect immediately.

Do not scale from these drawings except for planning purposes.

Use figured dimensions only.

Where applicable this drawing is to be read in conjunction with other consultants' drawings.

All drawings to be read in conjunction with specification and all other drawings including structural engineer and mechanical and electrical drawings / specification



Perspective from Front (Right)





Perspective from number 57 North Shore road looking towards number 61



Perspective from Front



Perspective from rear

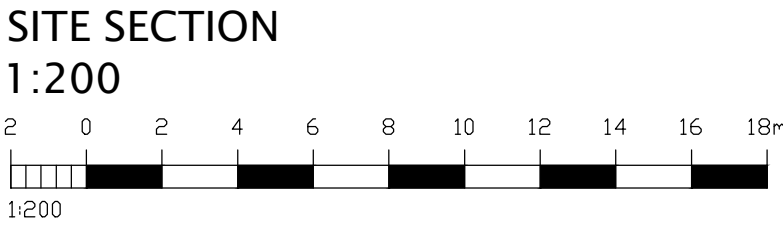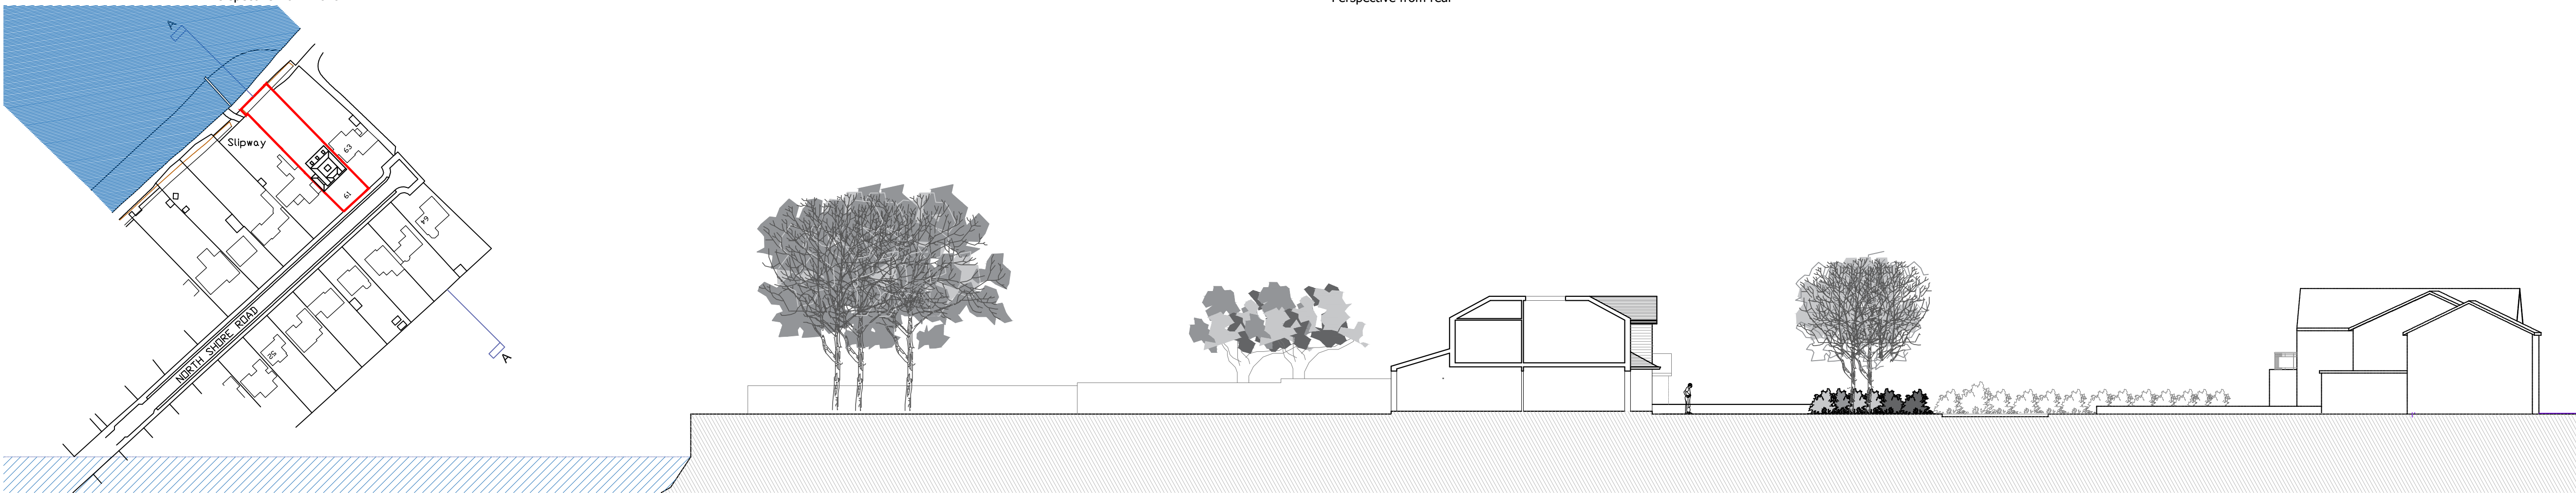

REV	DATE	AMENDMENT	DRAWN
hd architects Helyer Davies Architects Ltd 1 The Old Flour Mill, Emsworth, PO10 7BT 01243 370 715 www.hdarchitects.co.uk mail@hdarchitects.co.uk			
CLIENT Ed Warner			
PROJECT 61 North Shore Road Hayling Island PO11 0HN			
DRAWING Visualisations Site Section		SCALE 1:200	
DATE Feb 2017		DRAWN AH	
DRAWING NUMBER 16138 - 03		REVISION	