


OS MasterMap 1250/2500/10000 scale
 Tuesday, August 15, 2017, ID: BW1-00647486
maps.blackwell.co.uk

1:1250 scale print at A4, Centre: 471236 E,
 106032 N

©Crown Copyright Ordnance Survey. Licence
 no. 100041041

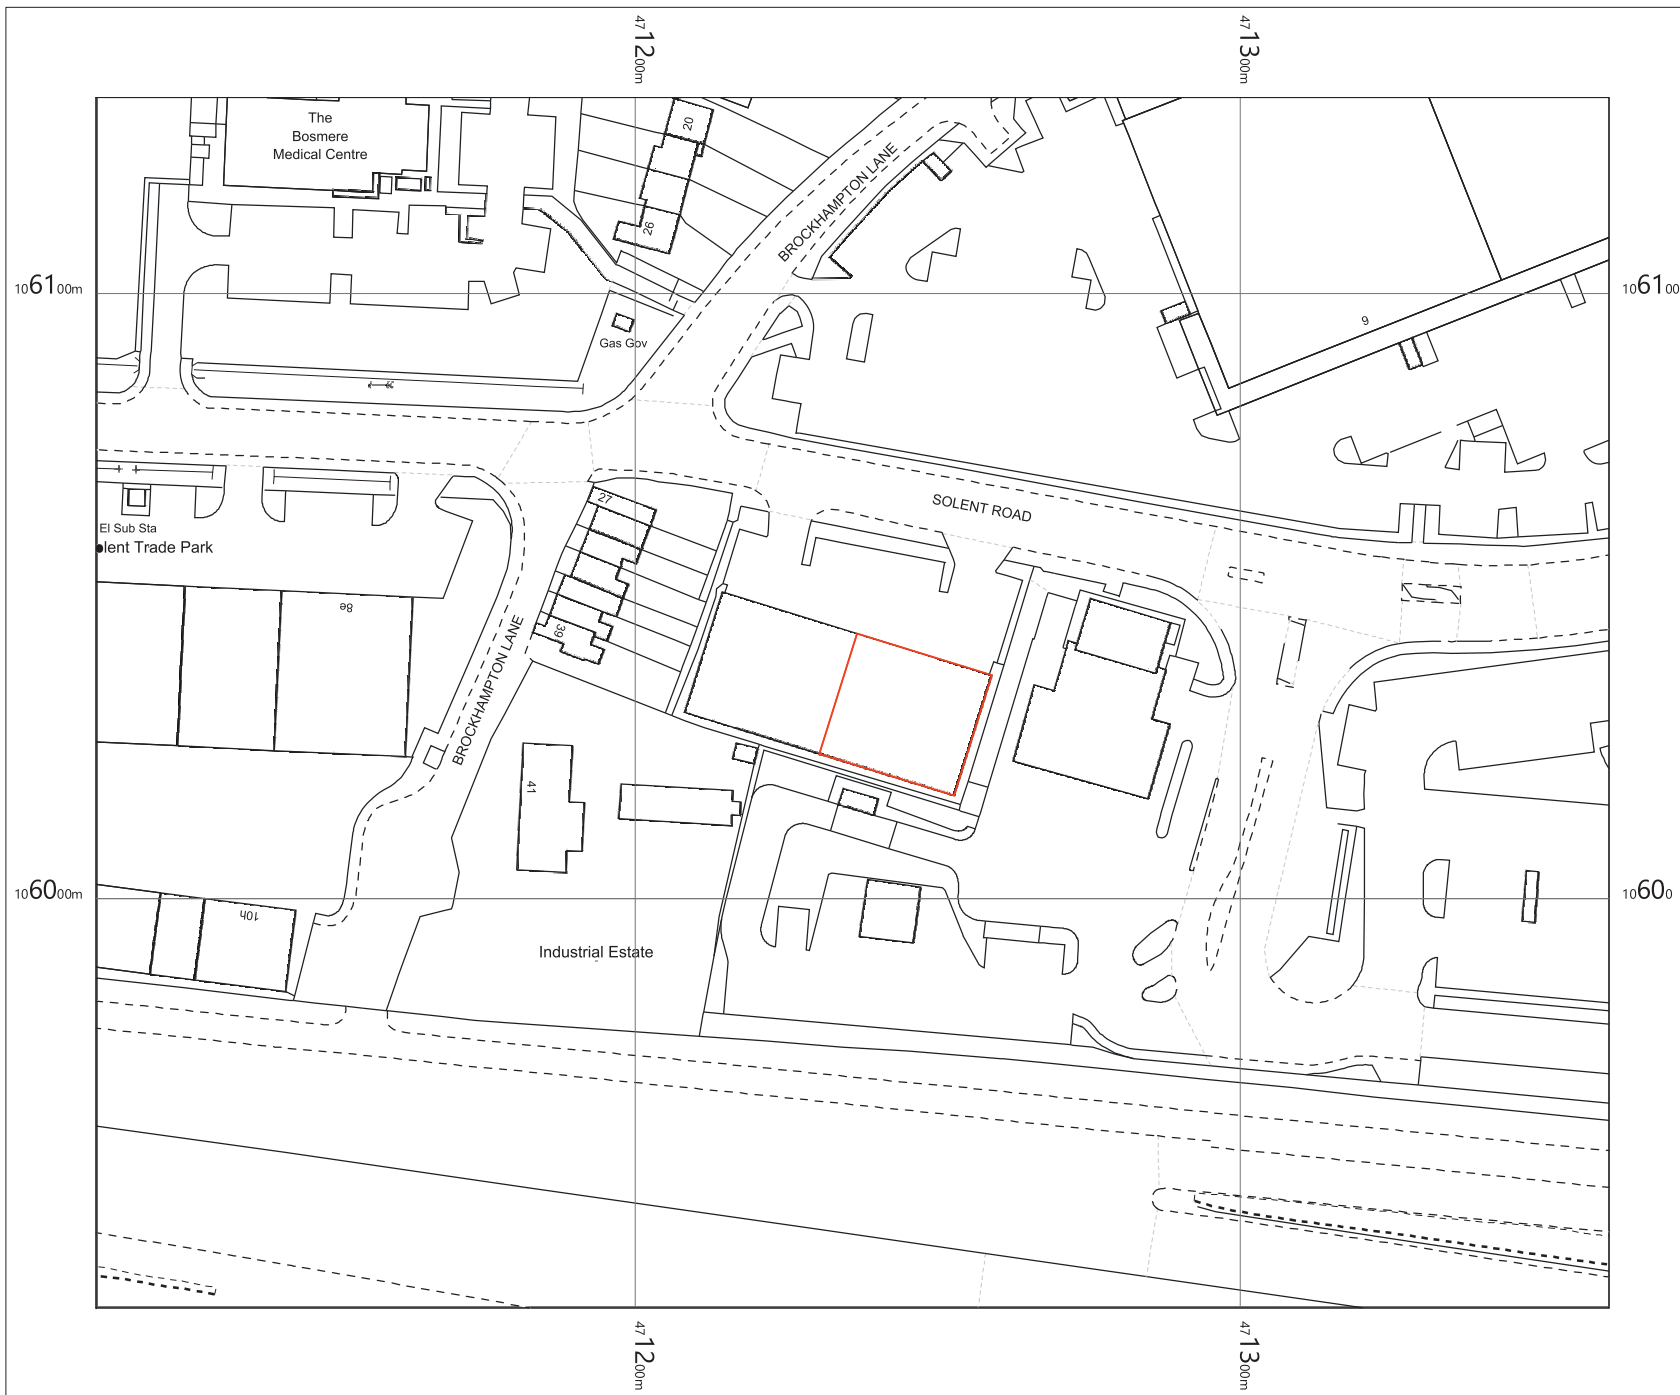

BLACKWELL'S
www.blackwellmapping.co.uk

TEL: 0113 245 2623
comments@maps.blackwell.co.uk