




HAVANT BOROUGH COUNCIL
DEVELOPMENT CONTROL
21 FEB 2017
RECEIVED

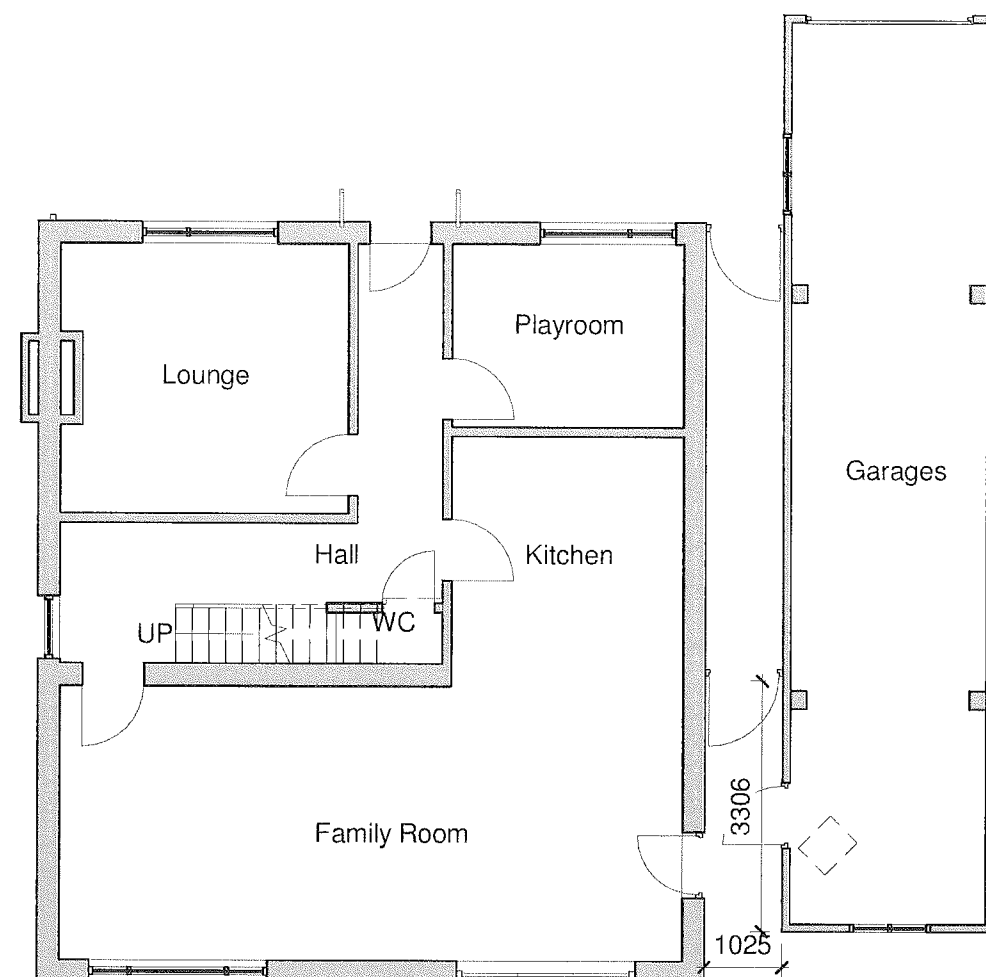

Existing Ground Floor
1 : 100

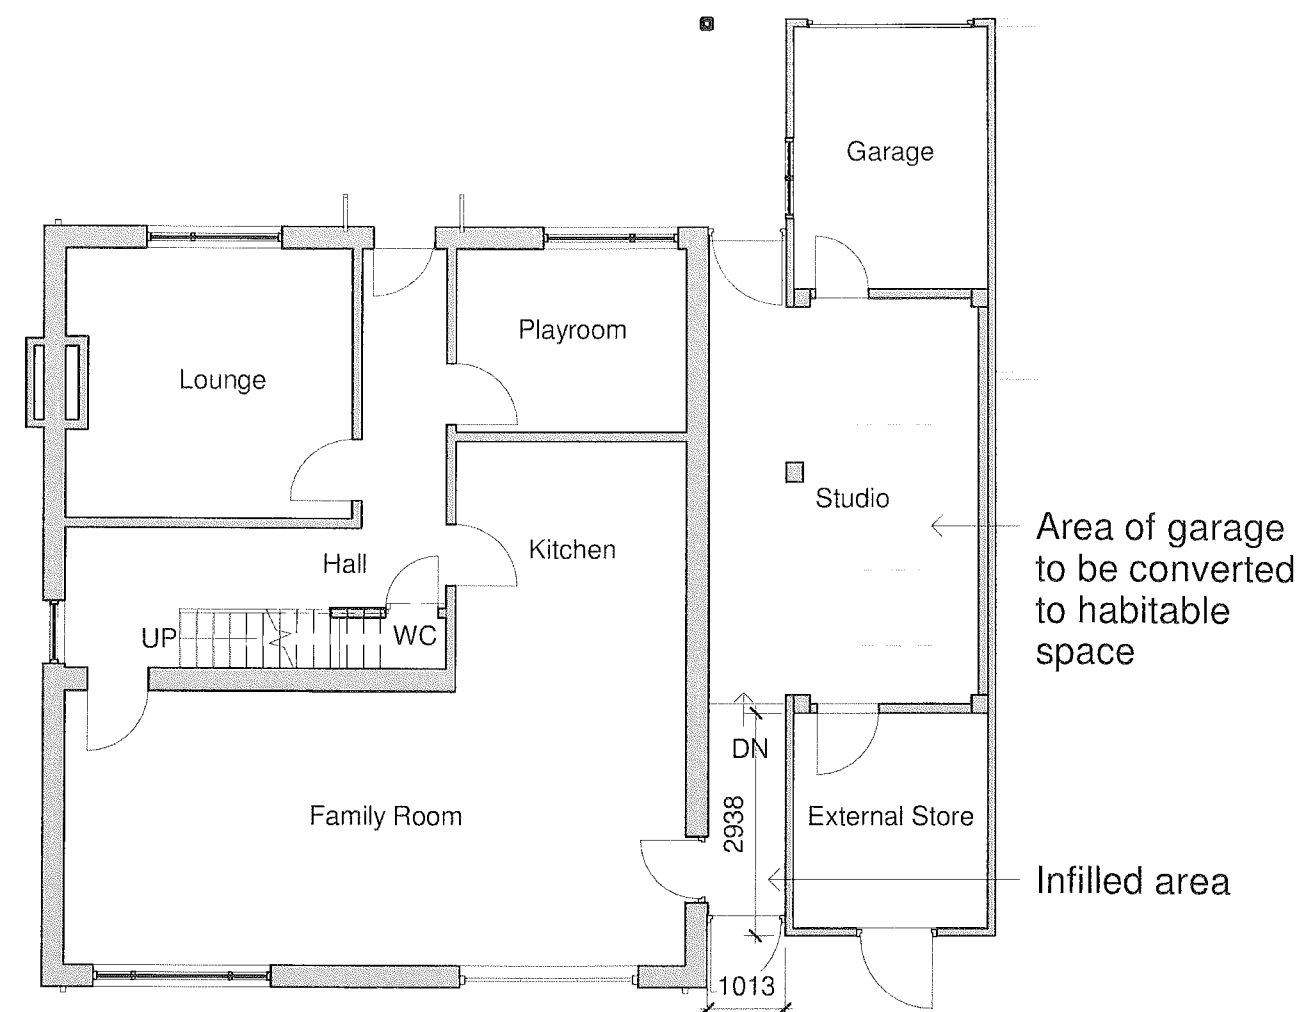

Proposed Ground Floor
1 : 100

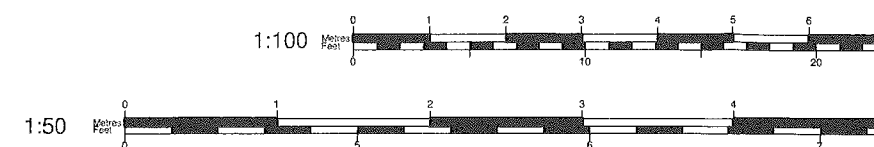

www.yourhomeplans.co.uk



Tel: 0800 6127 664 Your Home Plans

These drawings are for approval purposes. Materials and products should not be ordered based on scaling from drawings as errors may occur along existing building lines. All measurements and supporting elements are to be checked on site. Refer to Your Home Plans if any differences are found.

Mr & Mrs Eddington
10 Highland Close
Emsworth
West Sussex
PO10 7JP

Ground Floor

Project number	10HIG-17
Date	20th February 2017
Drawn by	Author
Checked by	Checker

A103

Scale 1 : 100