


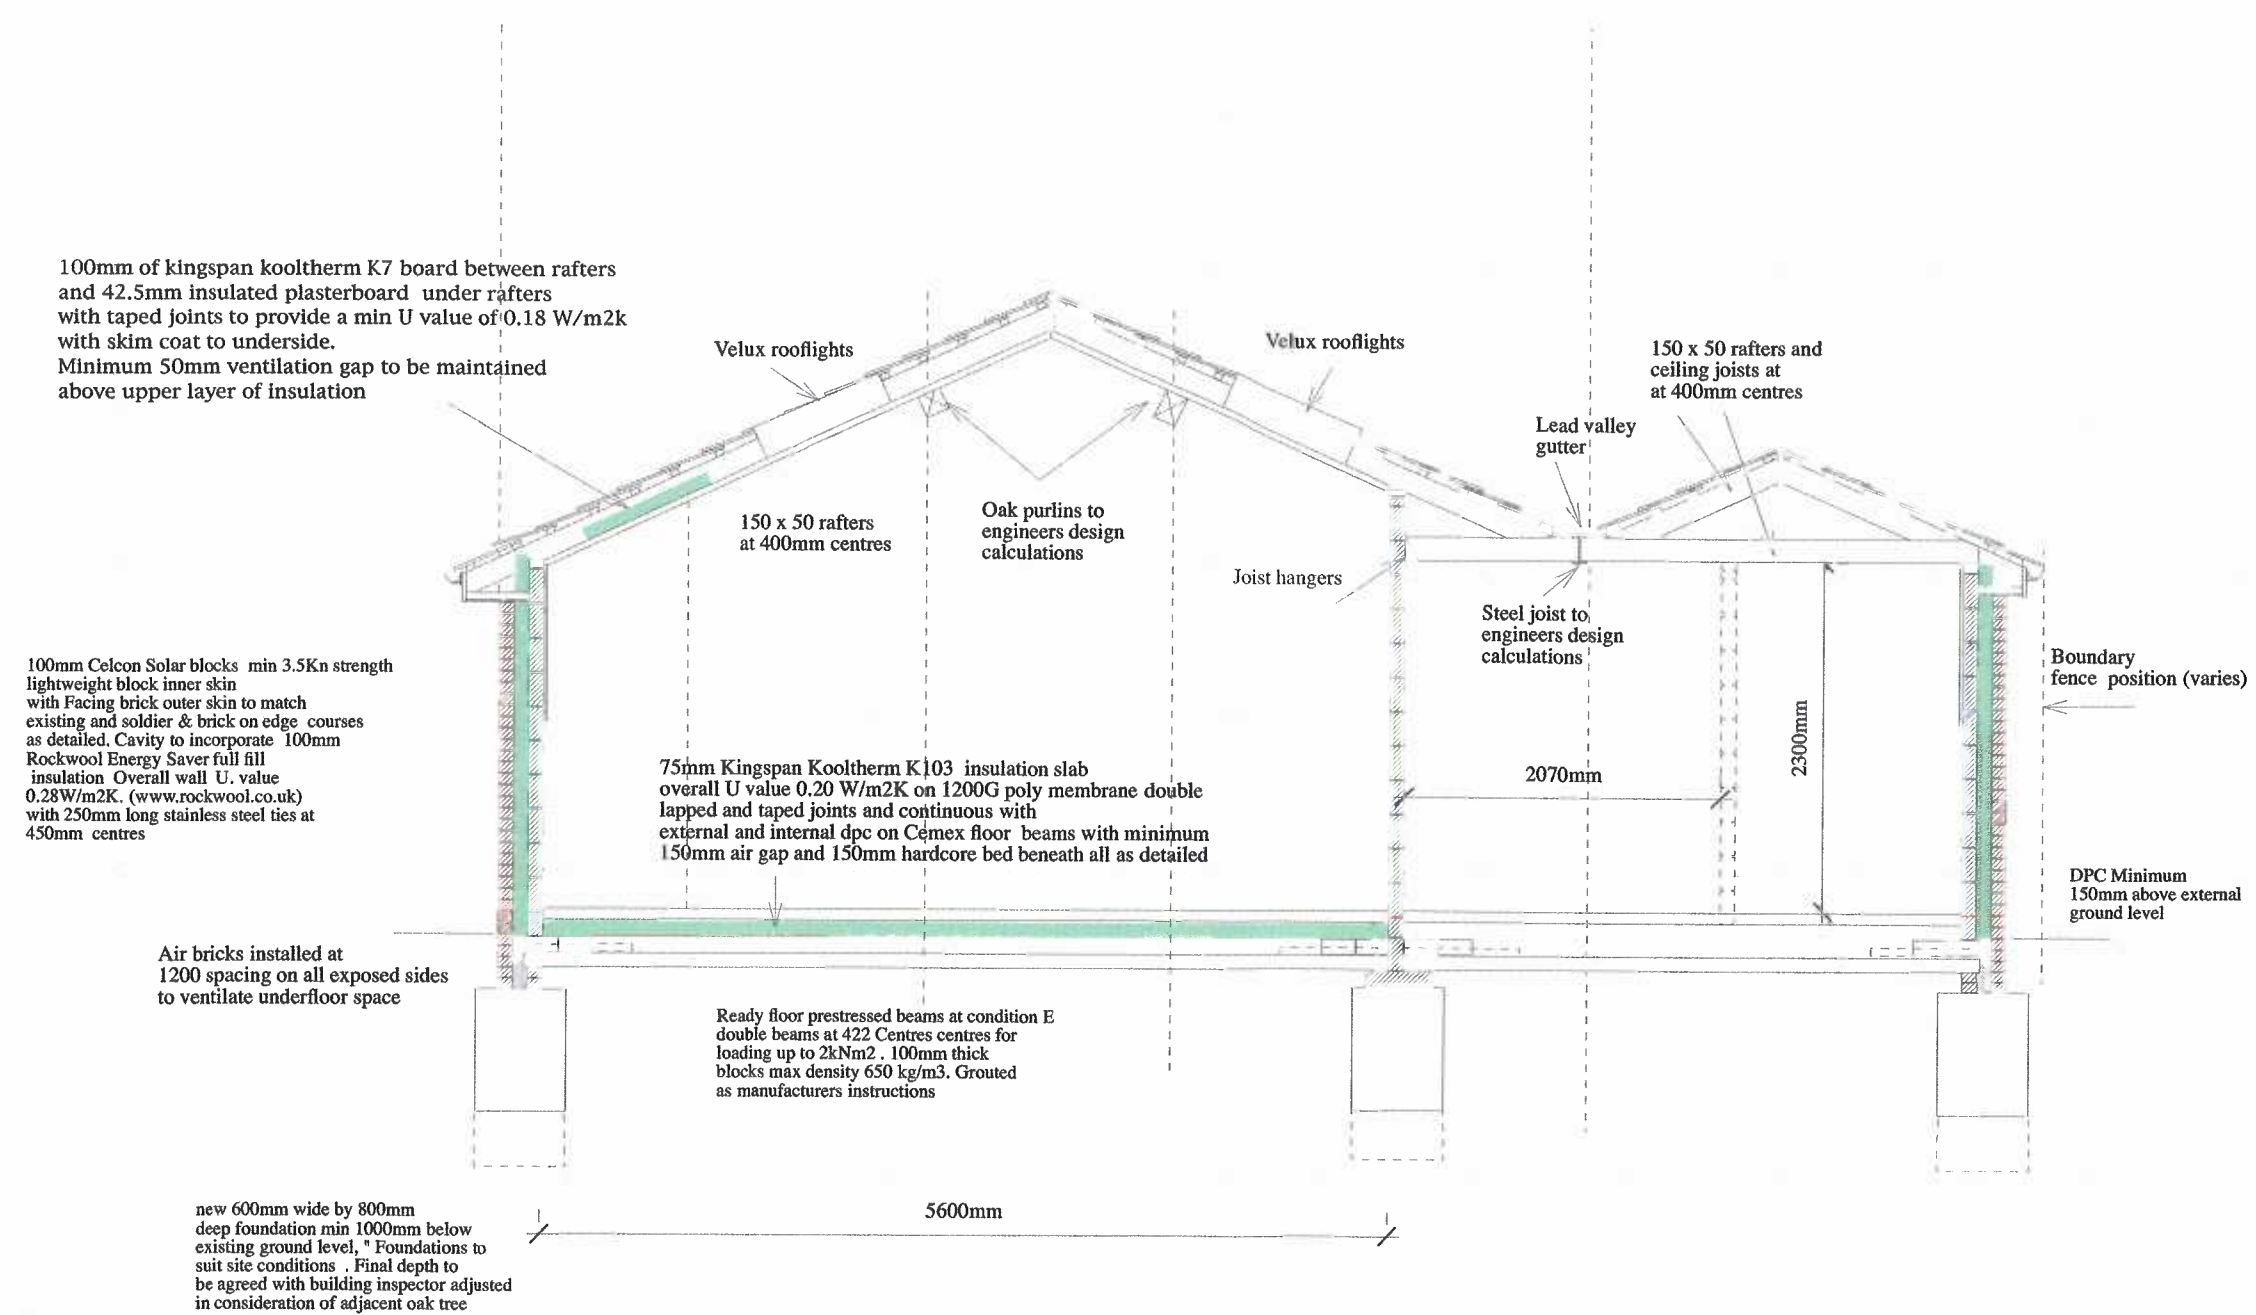

- Notes.
- 1) All external materials and detailing to match the existing house.
 - 2) All dimensions to be checked on site before manufacture of any components.
 - 3) Extent of existing house shown in grey hatching on floor plans. New walls shown coloured red & blue hatching
 - 4) These drawings has been prepared for a planning application only Further details will be required for a Building Regulation Approval

PROPOSED SECTION

PROPOSED EXTENSION & ALTERATIONS
FOR
MR & MRS DOWNER
AT

51 FOURTH AVENUE
DENVILLES
HAVANT
PO9 2QU

DRG REF AD/2018/01/06
Mod.