


PROPOSED REAR ADDITION & ALTERATIONS
 43, MEADWAY, WATERLOOVILLE, HANTS.
 FOR MR & MRS K. BARRON.

HAVANT BOROUGH
 COUNCIL
 09 FEB 2018
 RECEIVED

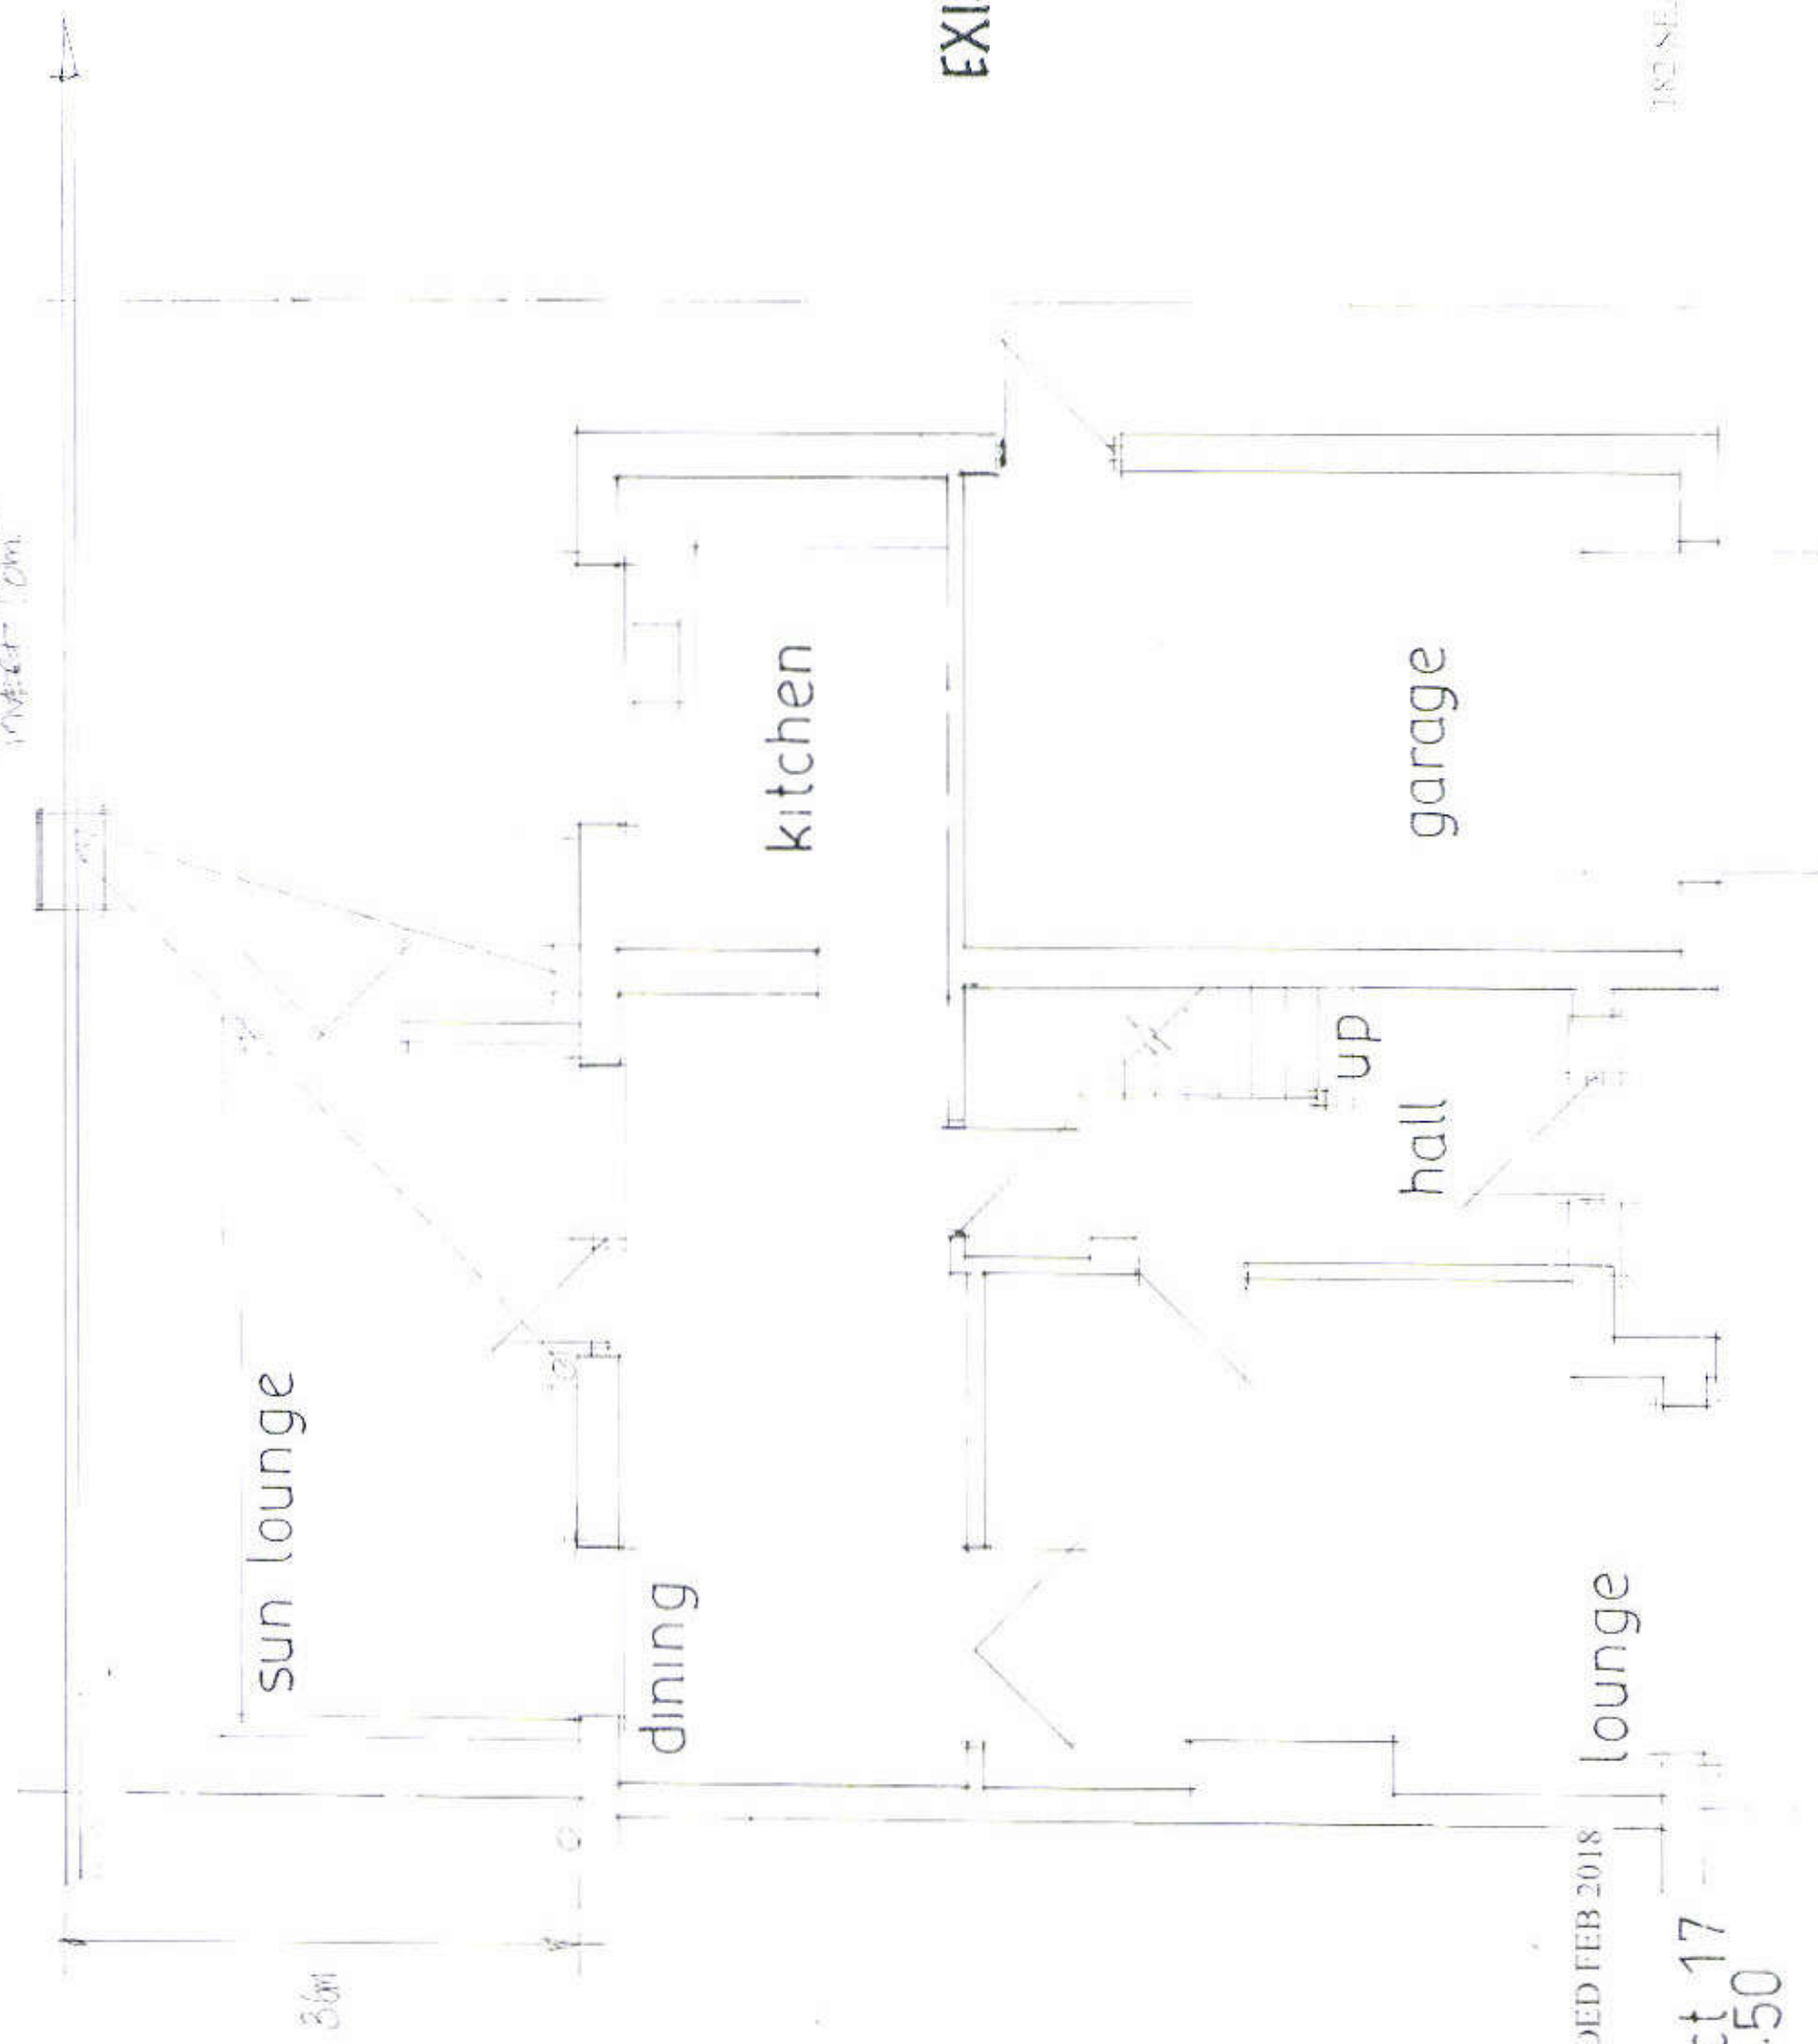

EXISTING GROUND FLOOR

PLAN AMENDED FEB 2018

date oct 17
 scale 1:50

PETER J WALKER
 ARCHITECT
 182 SEARONTE, HAYTING ISLAND, HANTS
 PO11 9YN
 TEL: 01292 467571