


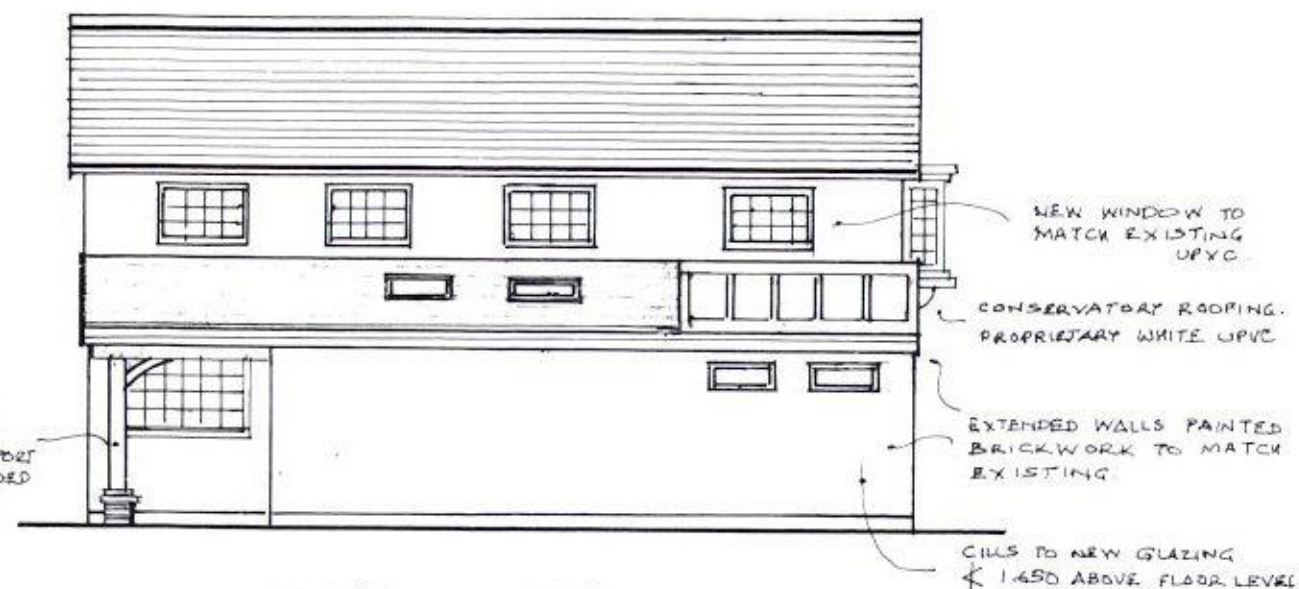

NORTH WEST


HAVANT BOROUGH
COUNCIL
02 JAN 2018
RECEIVED



SOUTH WEST



SOUTH EAST

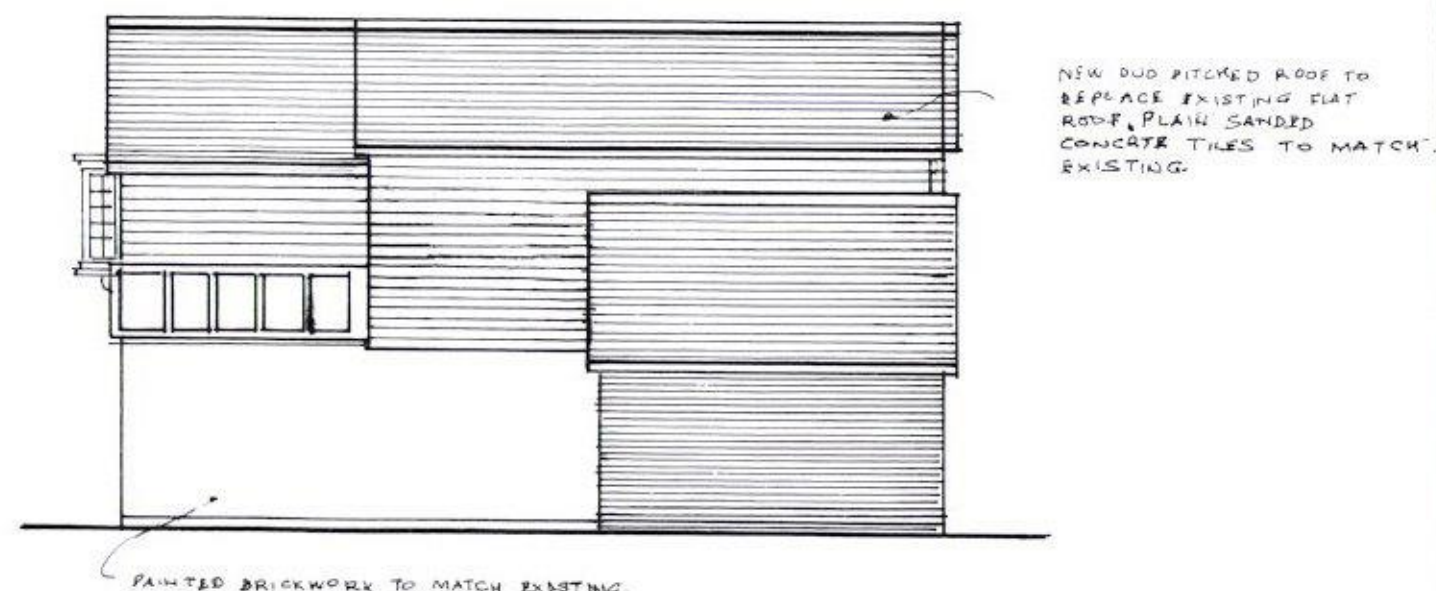

NORTH EAST

ELEVATIONS AS PROPOSED

REVISION 'A'	N.E. ELEVATION: FIRST FLOOR 'EN SUITE' WINDOW REMOVED: 21.12.2017.			IW.
57 HORNDEN RD EMSWORTH HAMPSHIRE	PROPOSED ALTERATIONS	ELEVATIONS AS PROPOSED	SCALE: 1:100 DATE: DECEMBER 2017	BNG/17/06A