


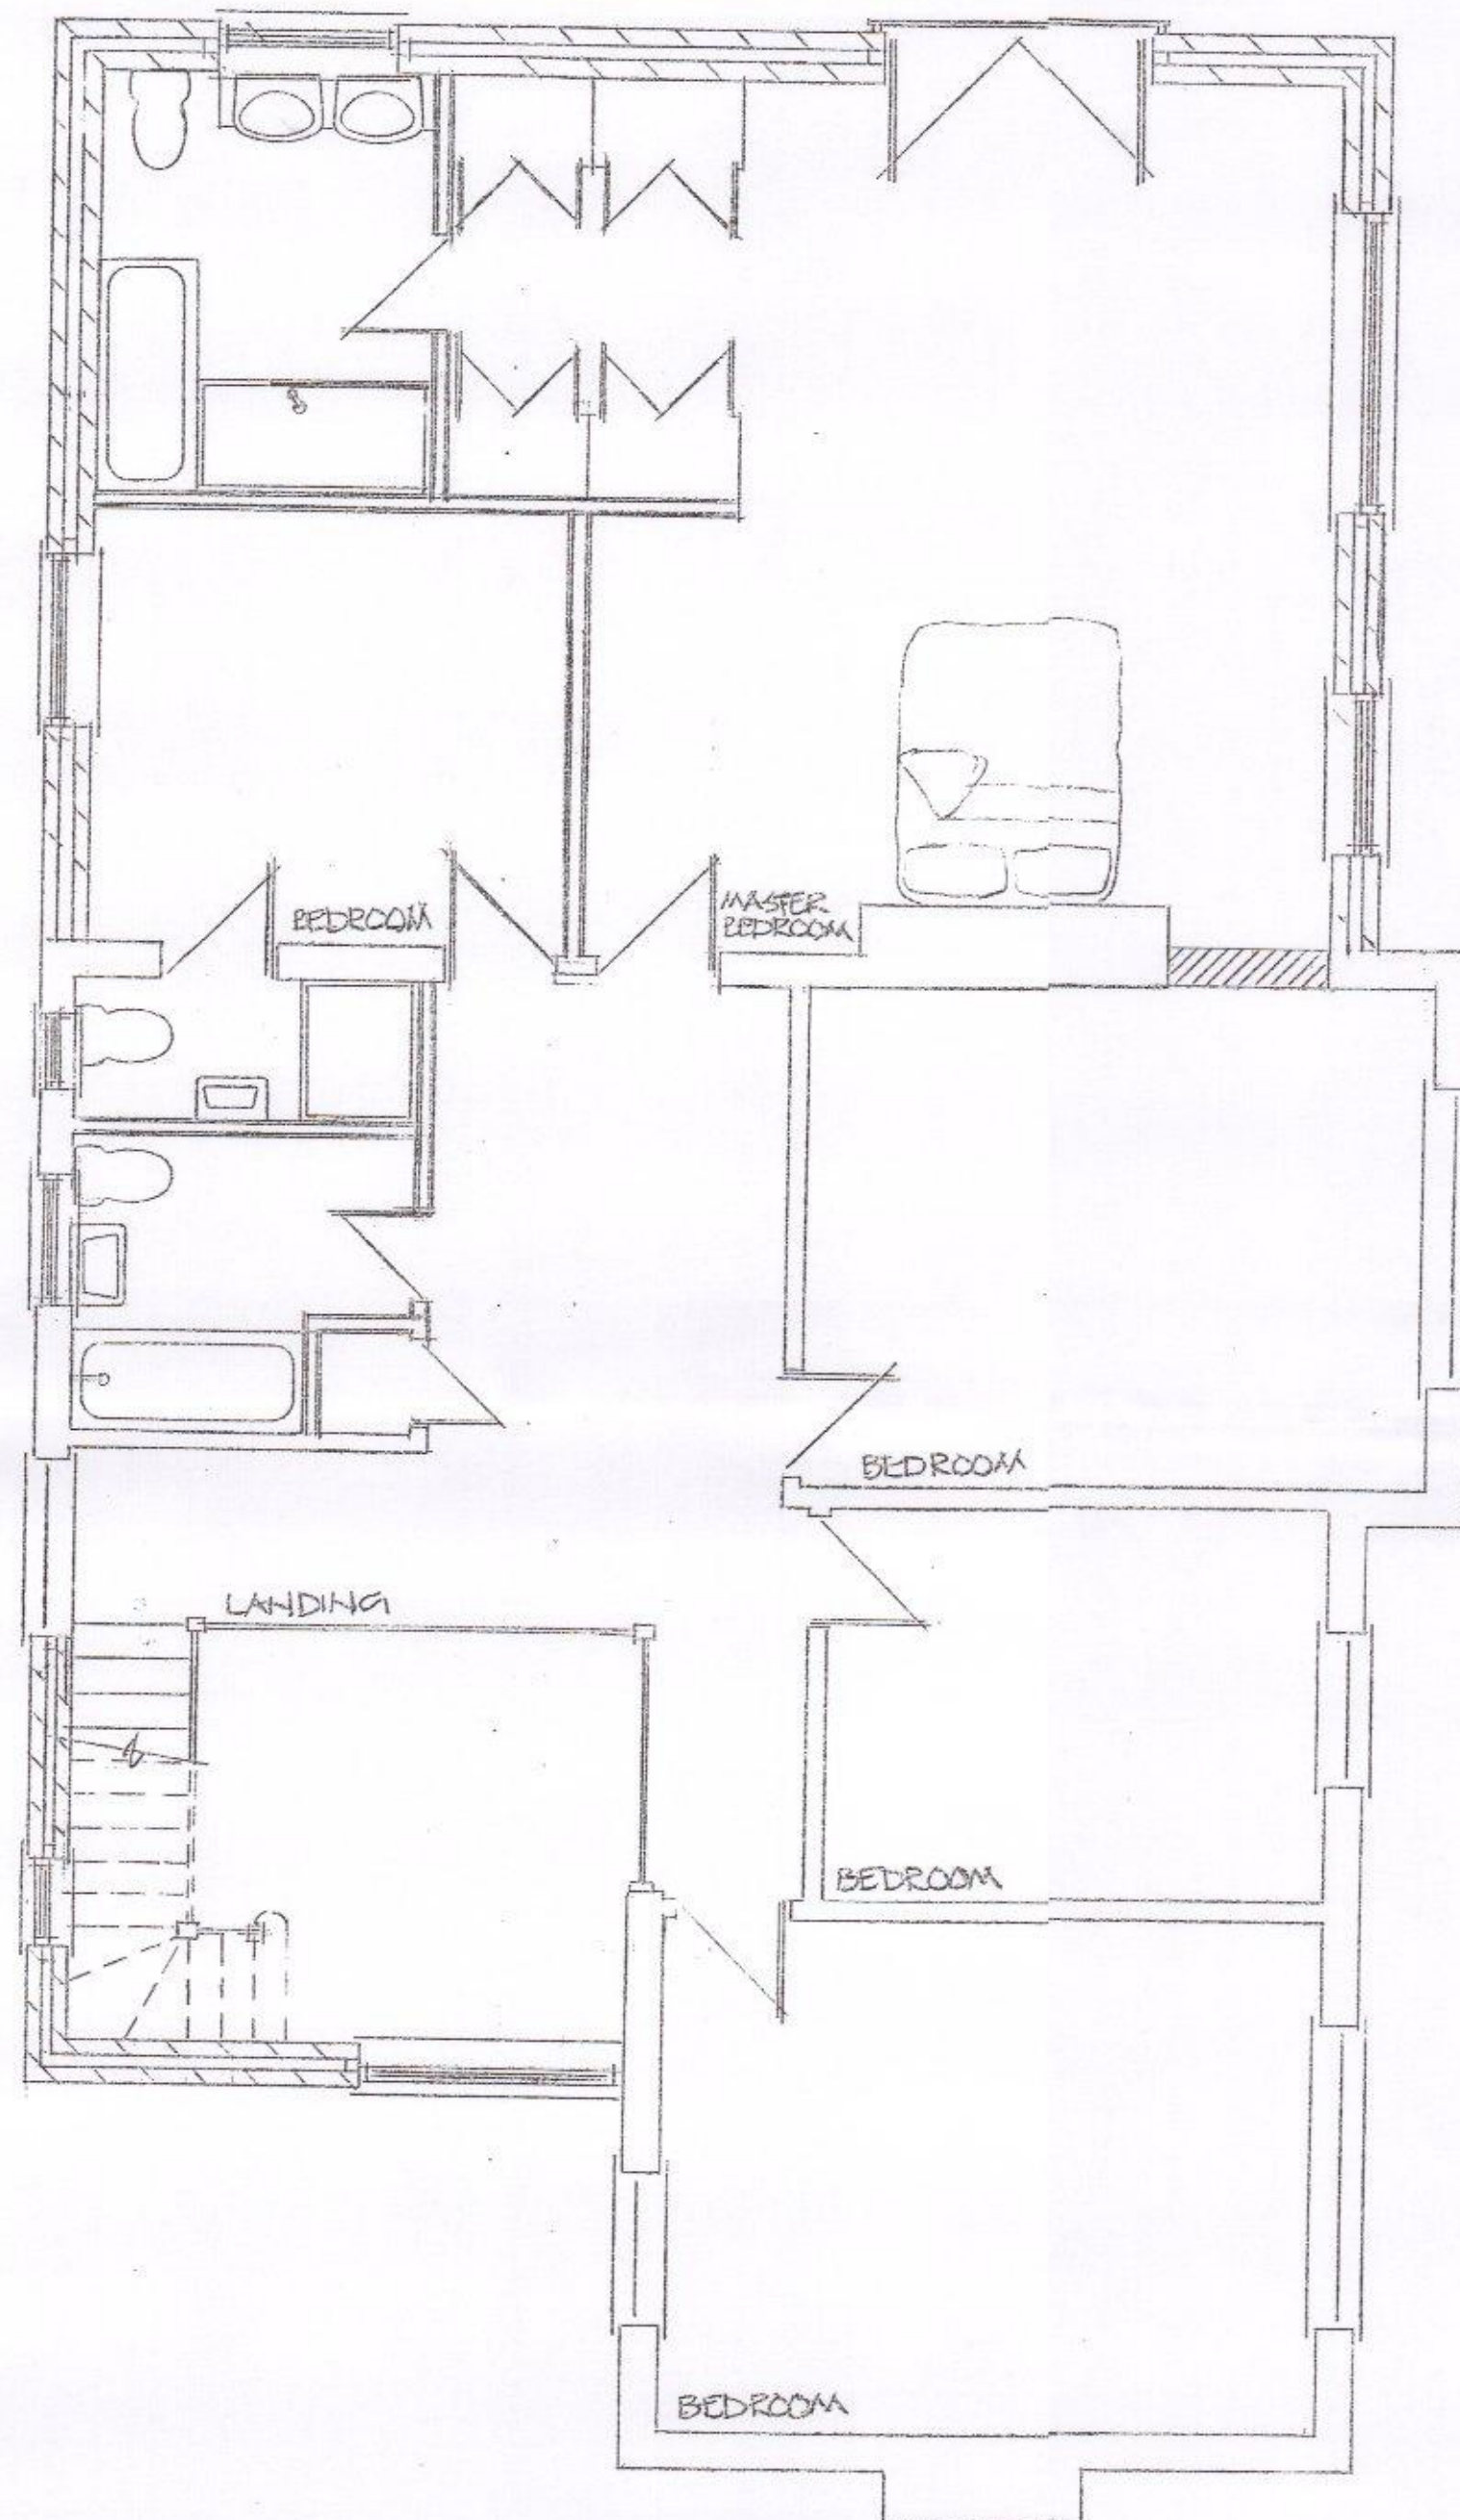

FIRST FLOOR PLAN



REV A
WINDOW REMOVED FROM WEST ELEV

25/10/17

MR N. BROWN

24 CASTLE AVE
WARRINGTON
CHESHIRE
CW9 2RY

PROPOSED FIRST FLOOR
PLAN

David Niven Design Ltd

Architectural Services and Structural Engineering

David Niven - Director
74 Westbourne Ave
Emsworth
Hampshire
PO10 7QU
01243 330070
davidnivedesign@gmail.com



Member of
Cheekap Professional Ltd

1:50

SEPT '17

16/11/2016