


HAVANT BOROUGH
COUNCIL
20 SEP 2017
RECEIVED

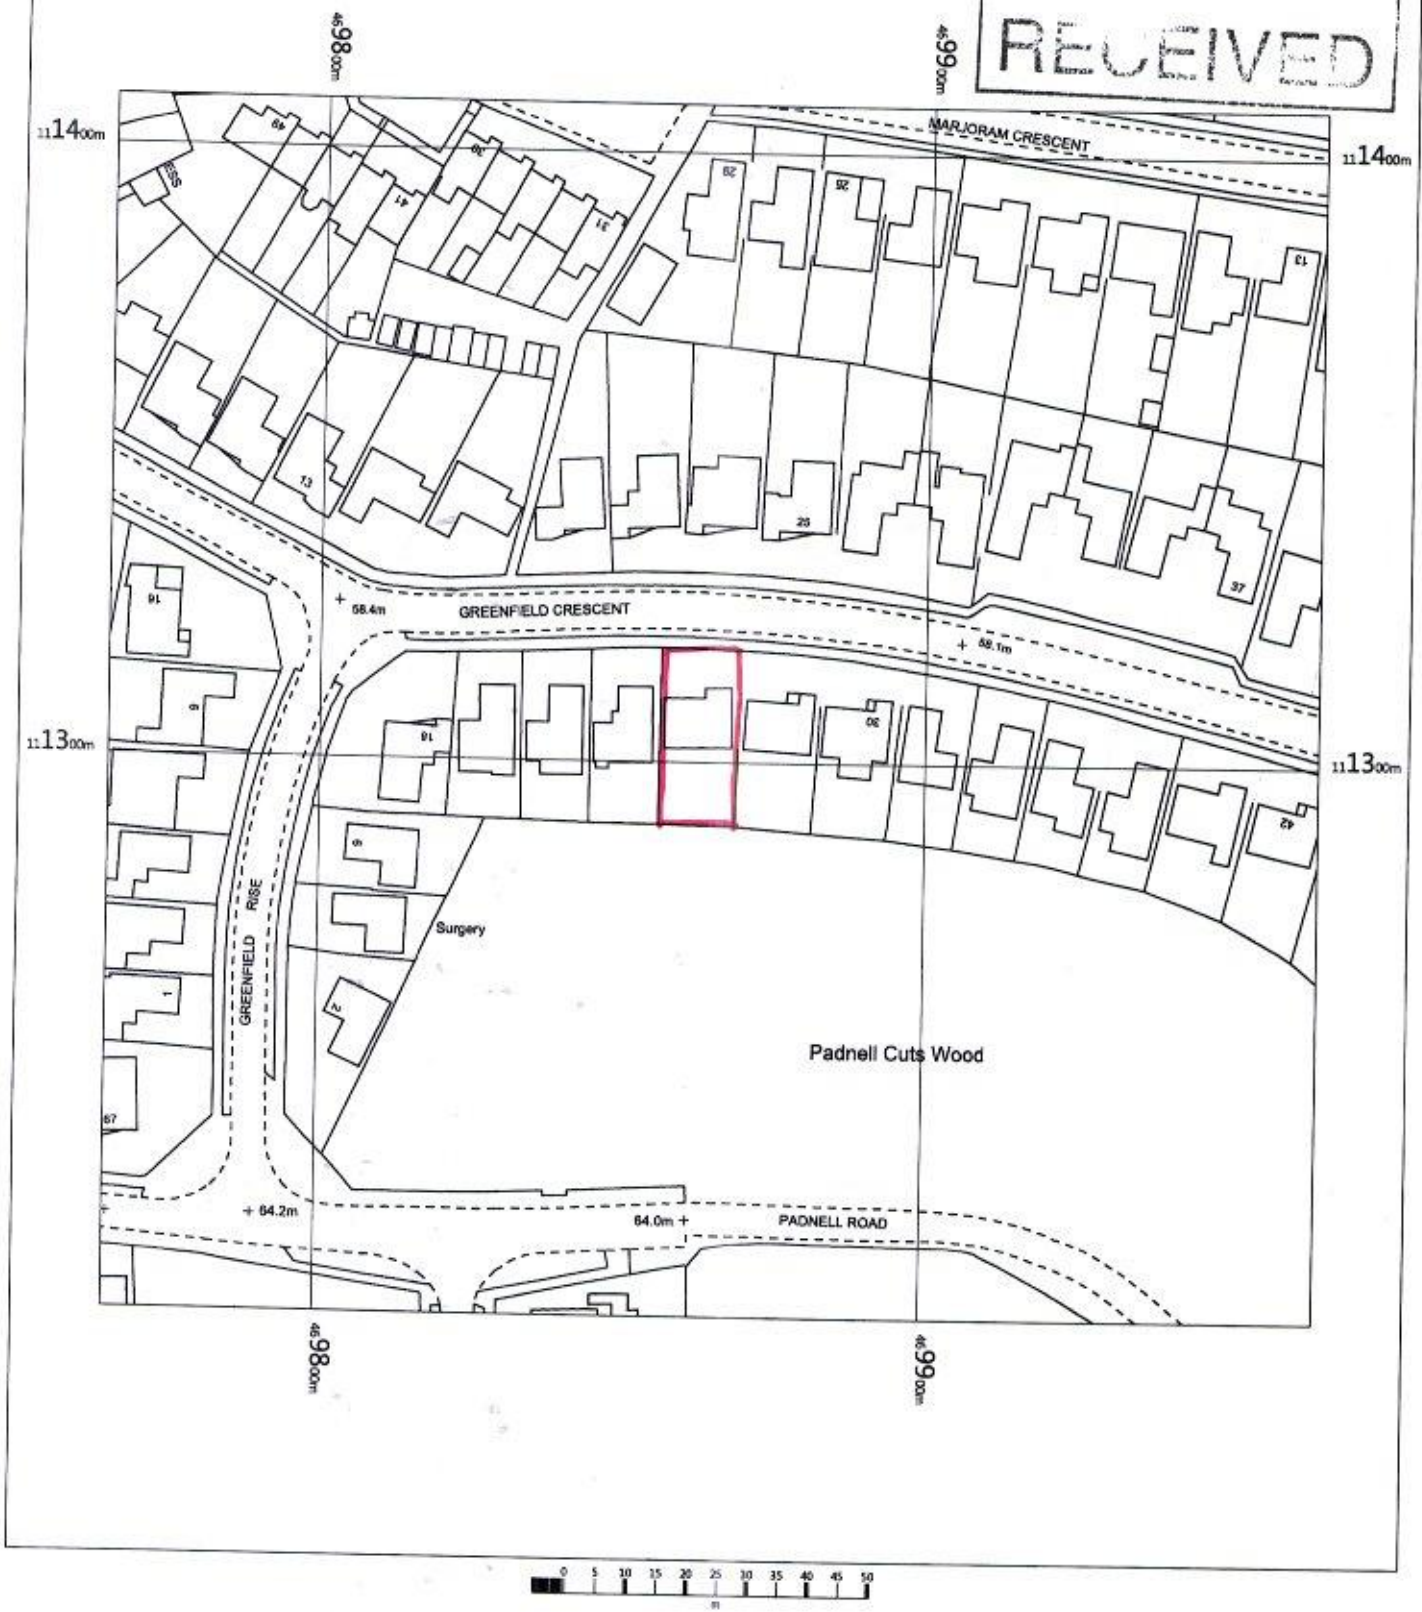

26 Greenfield Crescent
Waterlooville
Hampshire
PO8 9EH

OS MasterMap 1250/2500/10000 scale
Friday, September 15, 2017, ID: BW1-00655018
www.blackwellmapping.co.uk

1:1250 scale print at A4, Centre: 469865 E, 111308 N

©Crown Copyright Ordnance Survey. Licence no. 100041041



BLACKWELL'S
www.blackwellmapping.co.uk
TEL: 0114 268 7658
maps.sheffield@blackwell.co.uk