


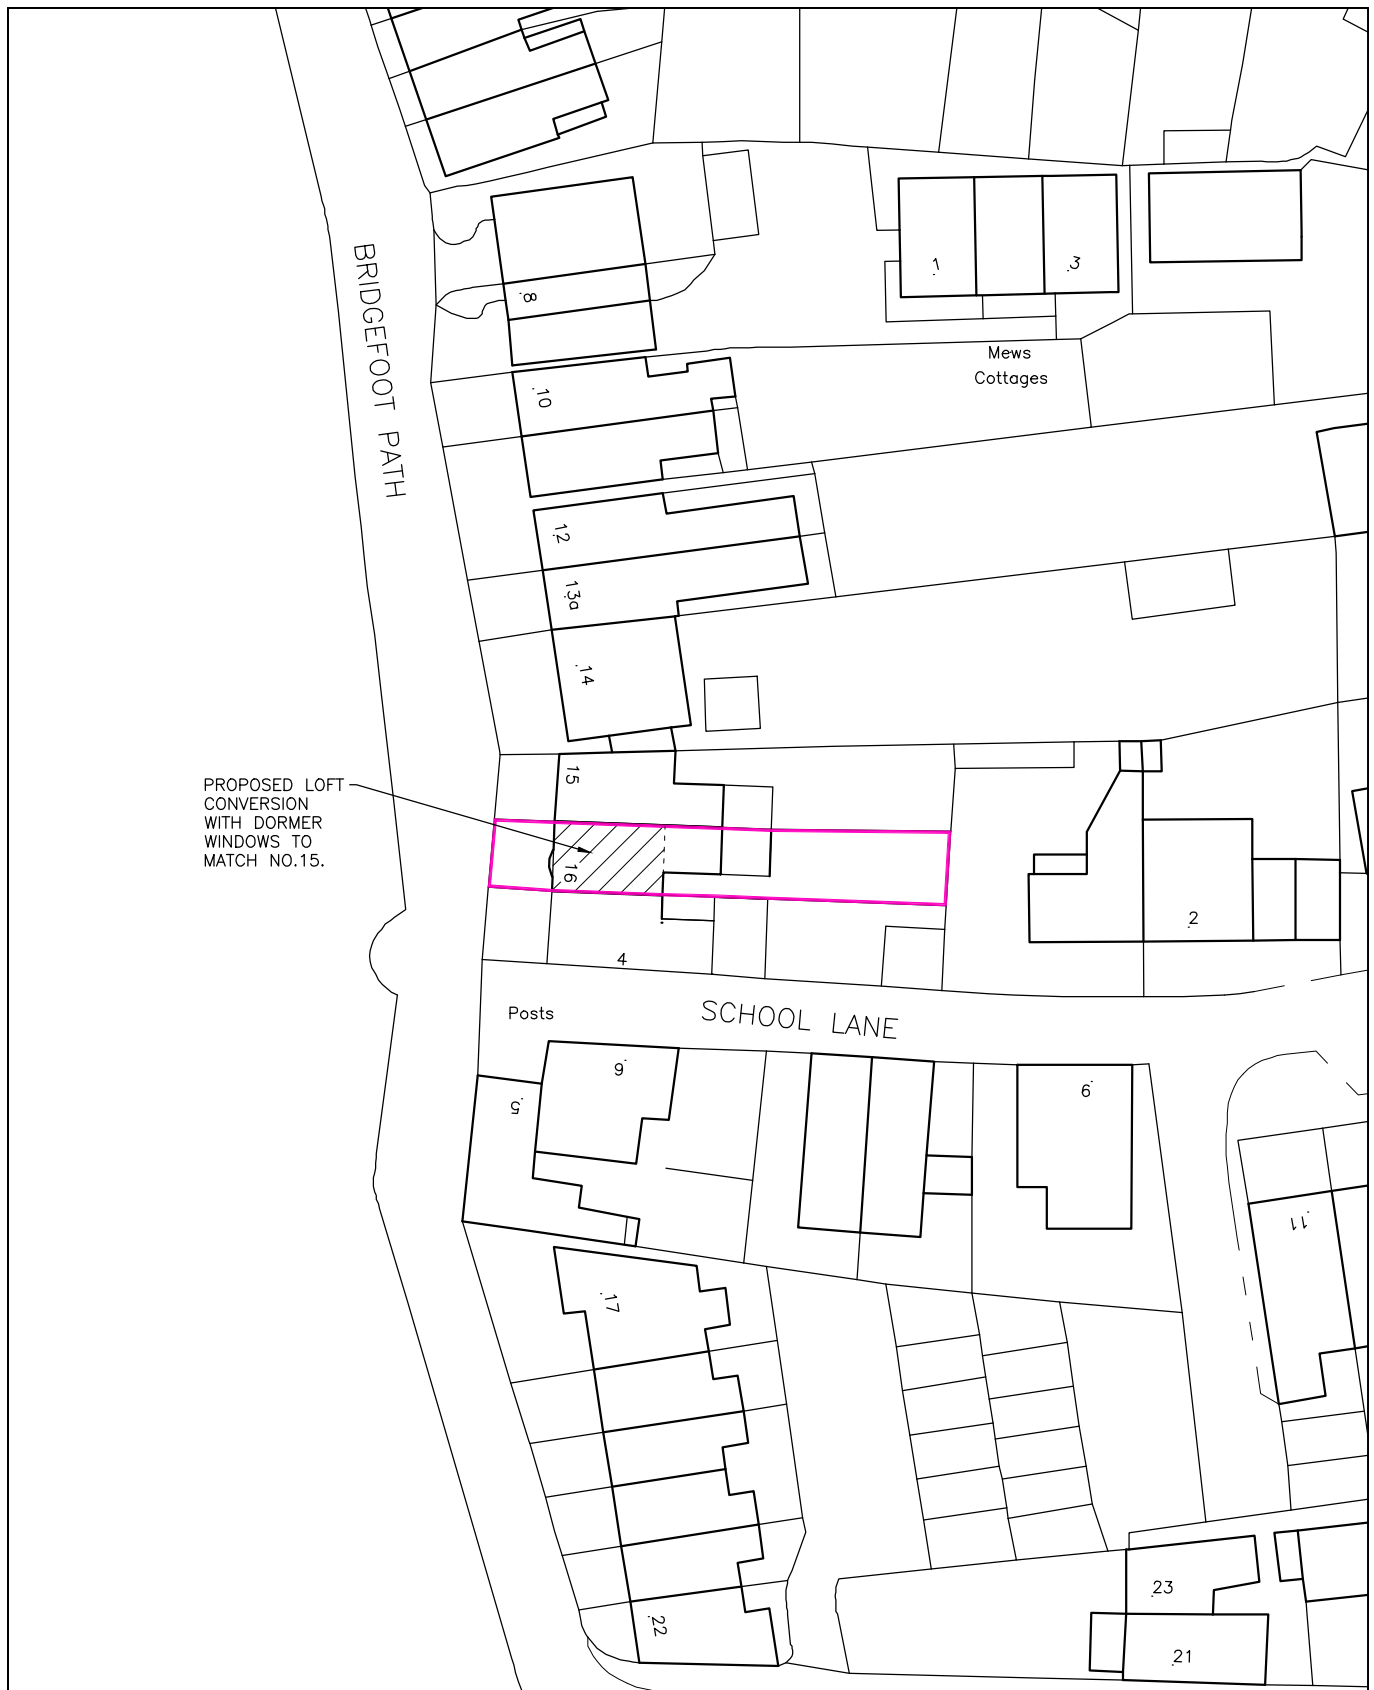

BLOCK PLAN

DWG. NO.: BD589 BP01

DATE: 06 10 2017

ADDRESS OF SITE: 16, BRIDGEFOOT PATH, EMSWORTH, HAMPSHIRE PO10 7EA

SCALE: 1:500 @ A4

OS LISCENSE NO.: 100041040

ACCOUNT NO.: 792-1

ORDER NUMBER: BW1-774379-14571-061017

DATE OF DOWNLOAD: 06 10 2017

OS map Extracted from Blackwell Business Services/(www.blackwellmapping.co.uk) / CROWN COPYRIGHT 2017

