


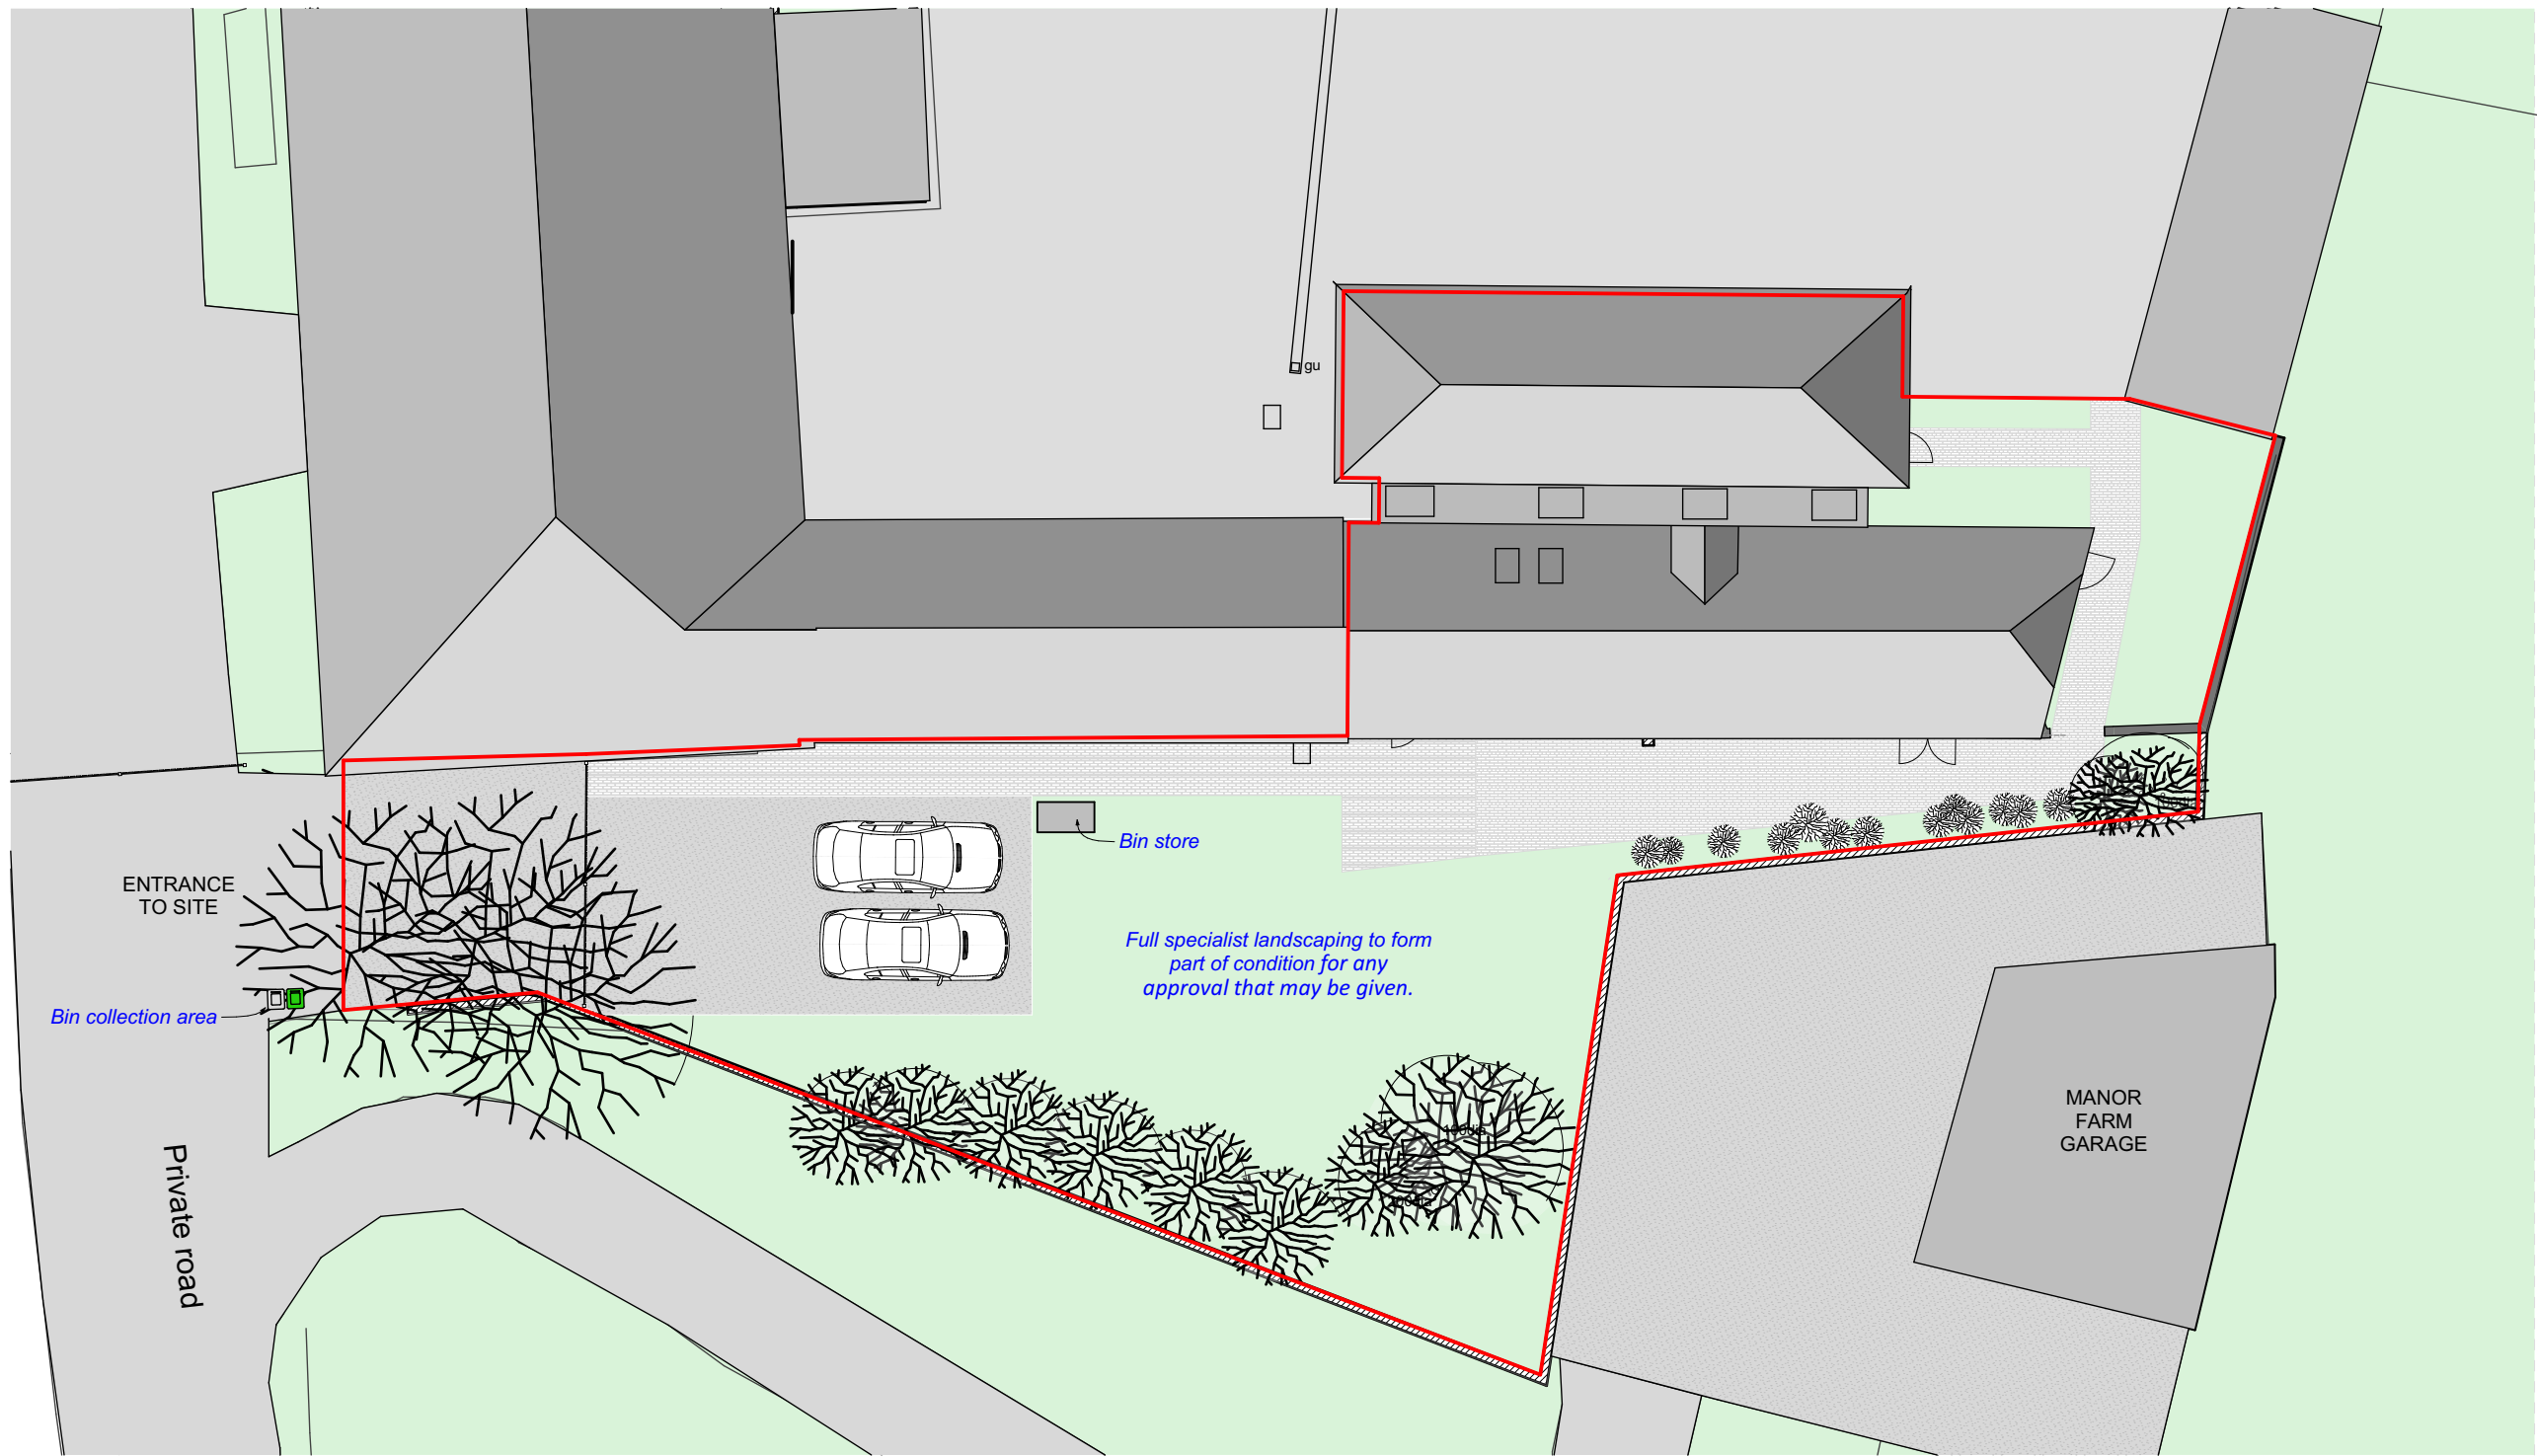

0.

Proposed roof plan

1:200