


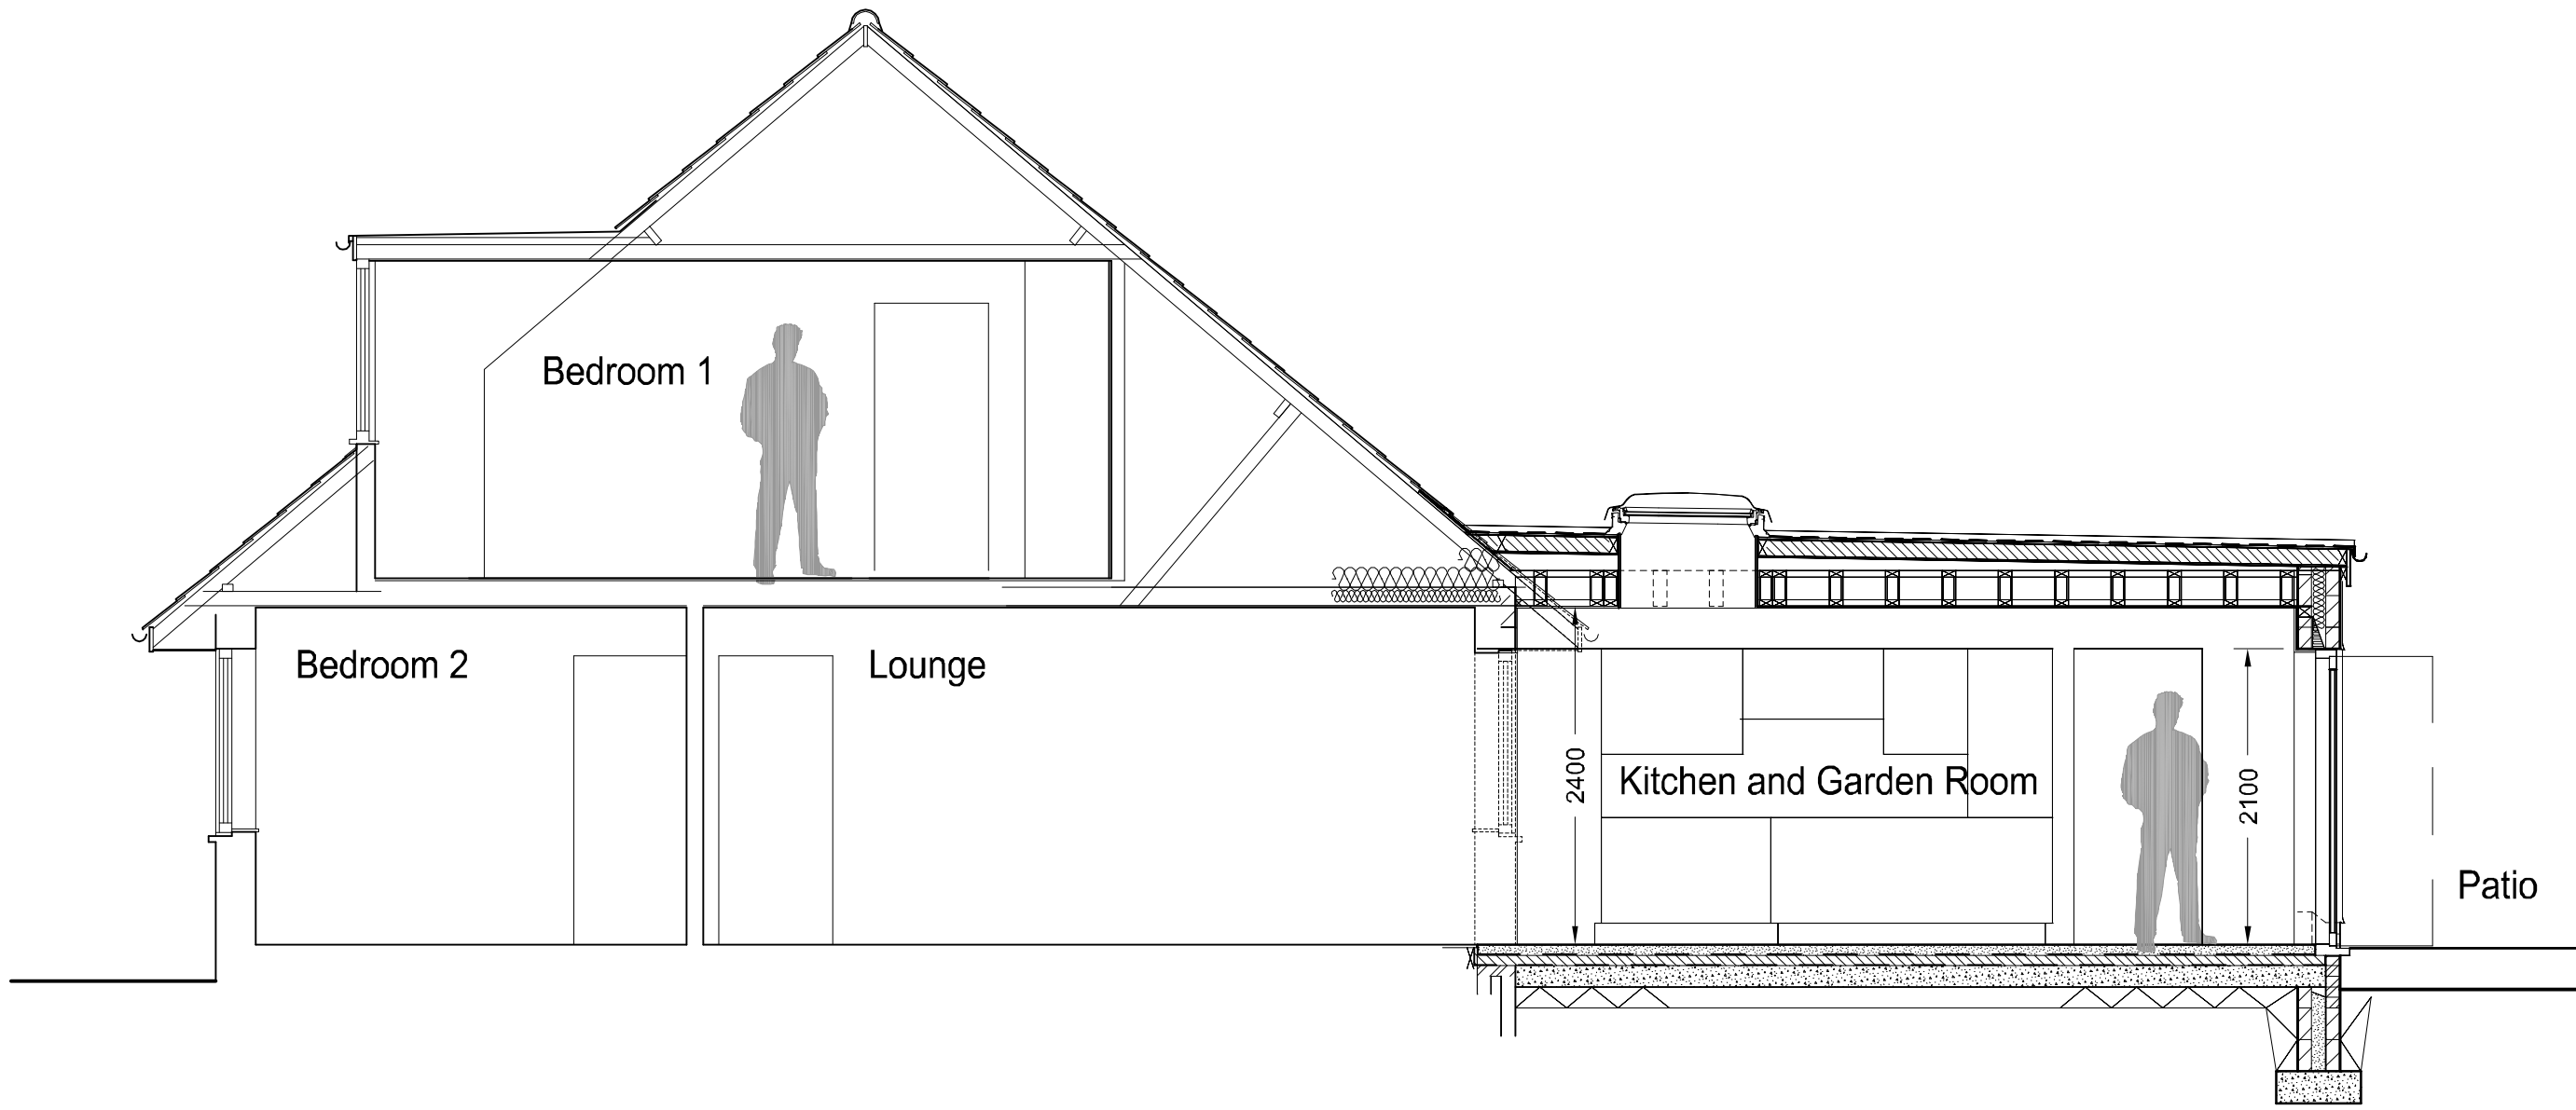

Section A - A as Proposed 1:50