

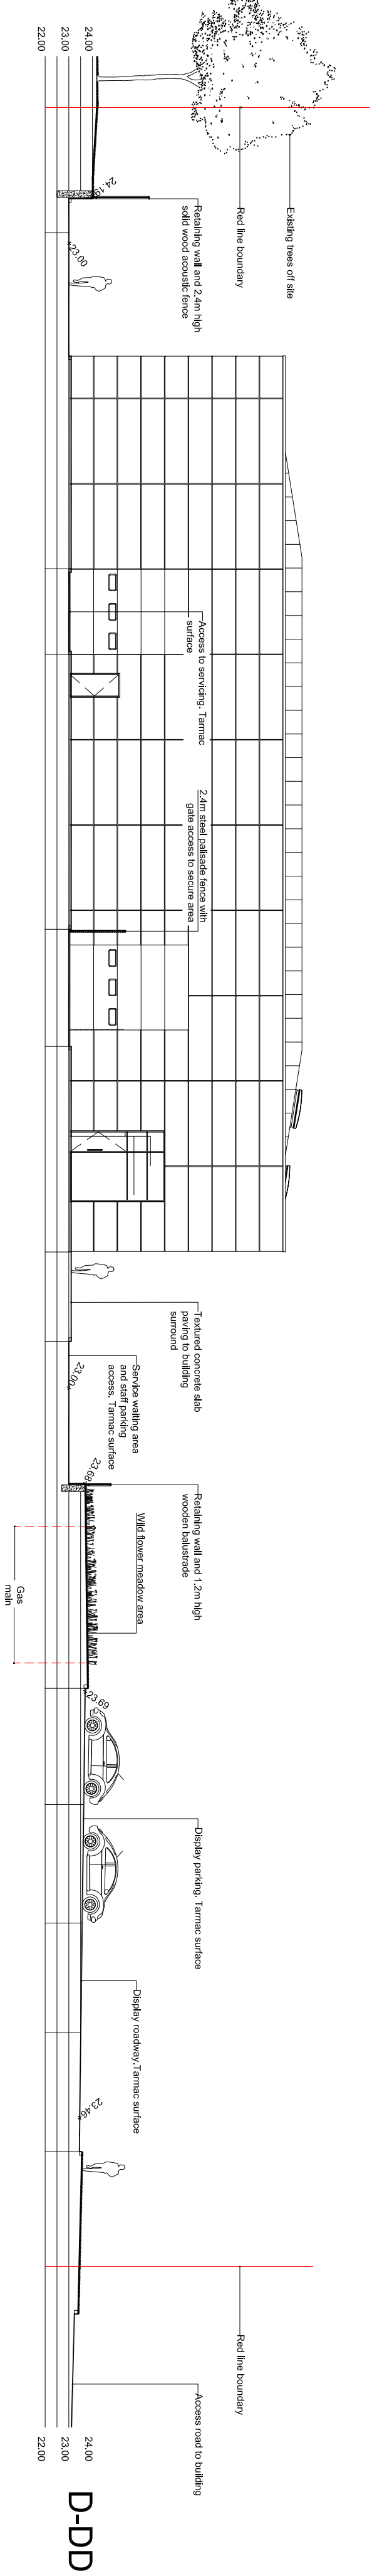
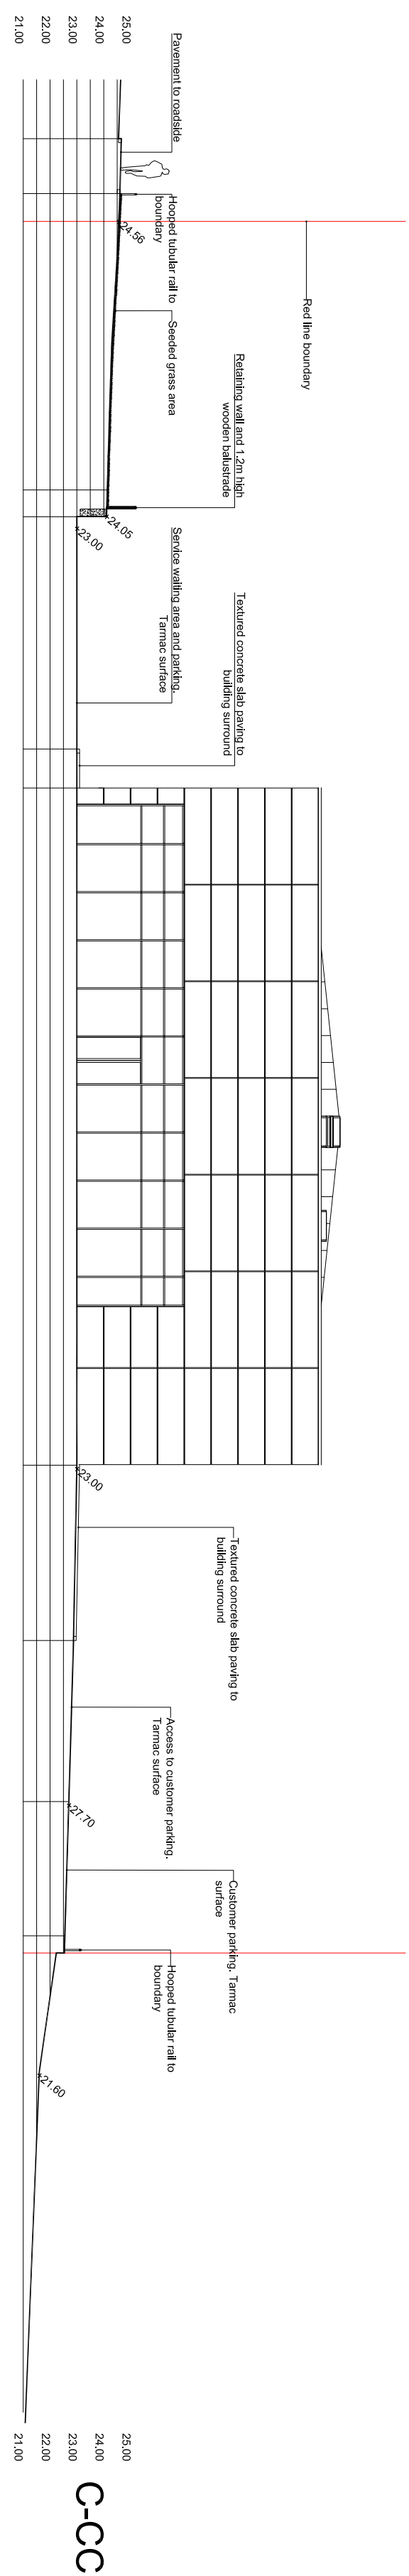
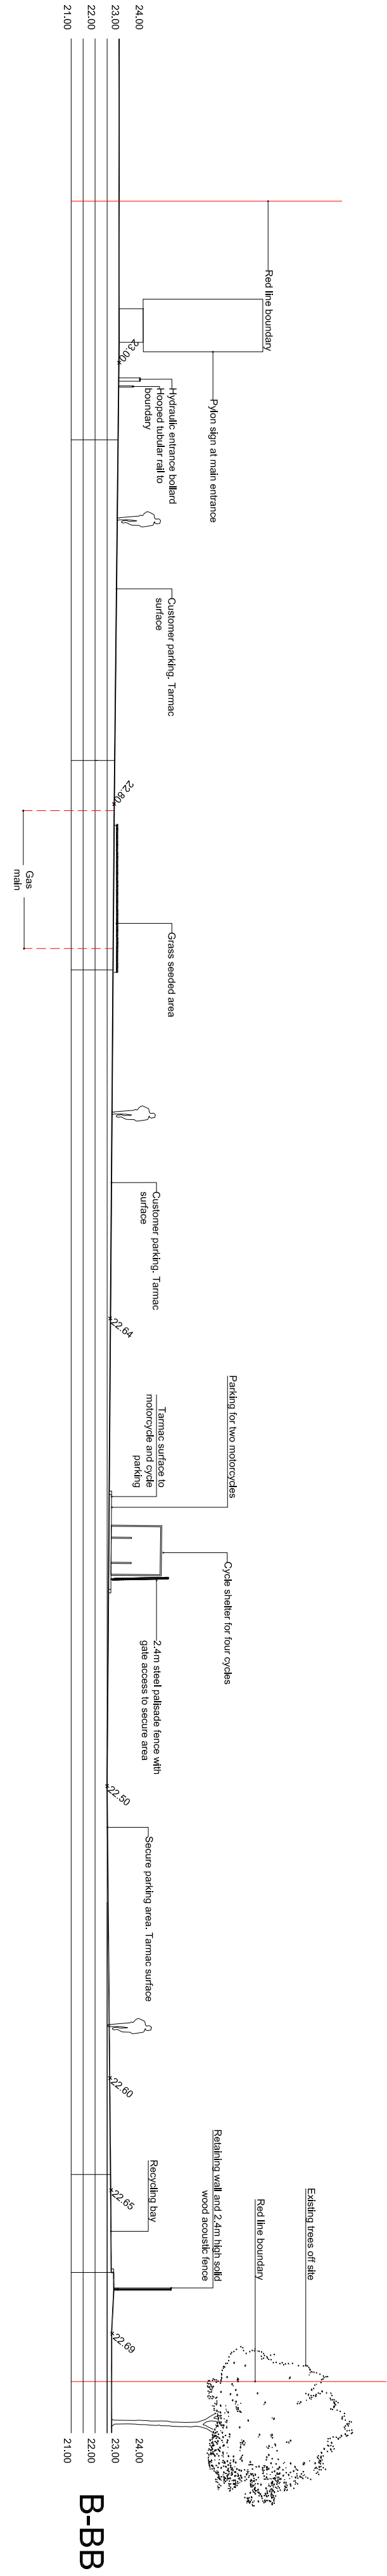


amendments

A - Trees removed, Paving updated

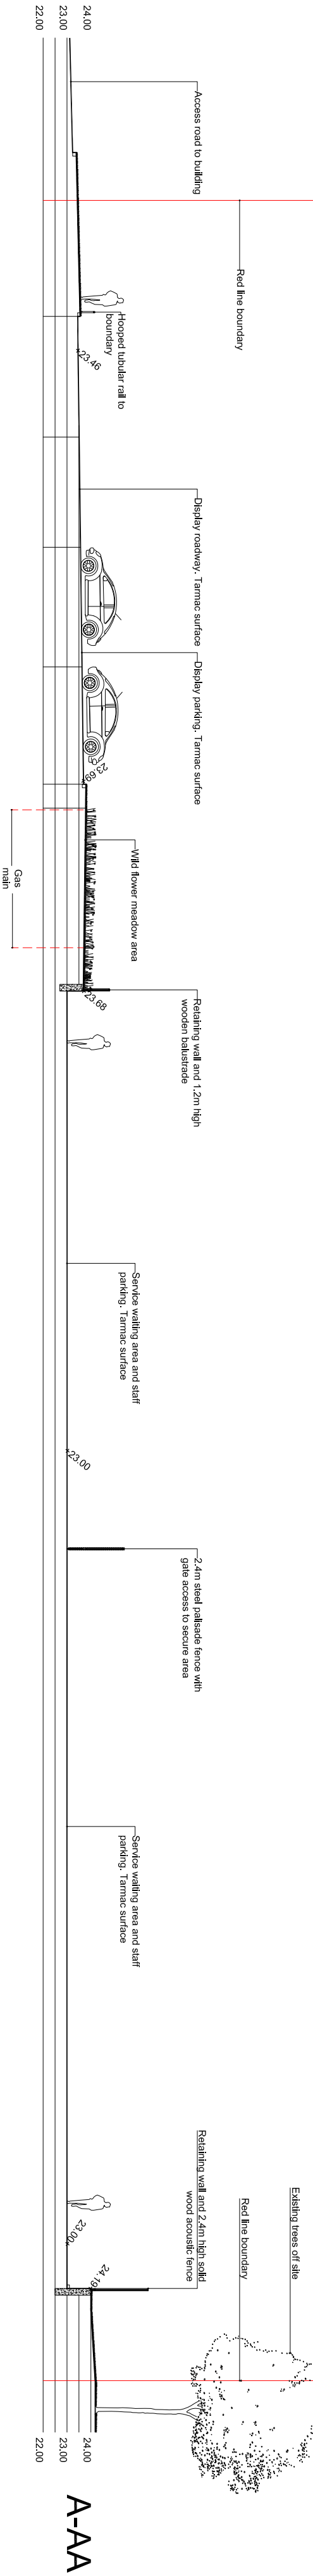

Sections 1:200@A1

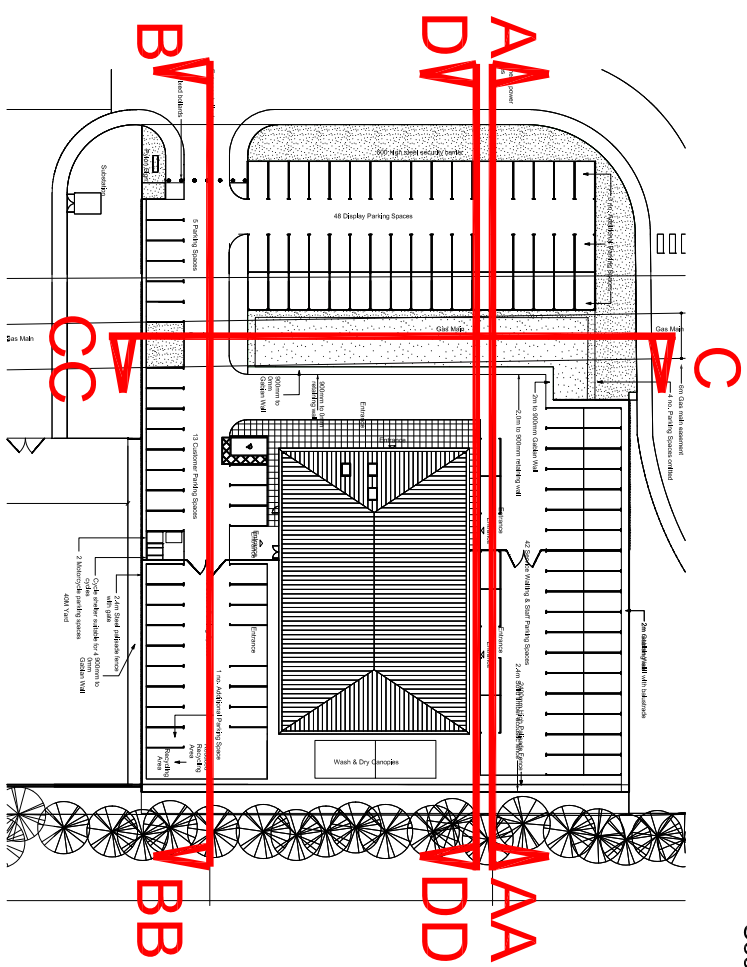

Section locations 1:1000@A1

drawing status: **PLANNING**

project:
Plot 3a Dunsbury Hill

job number:
LP2123

drawing title:
Illustrative sections

drawing number:
LP2123-FRA-MP-ST-D-LA-001

revision	scale	drawn	date
A	1:100@A1	DM	06/02/18