



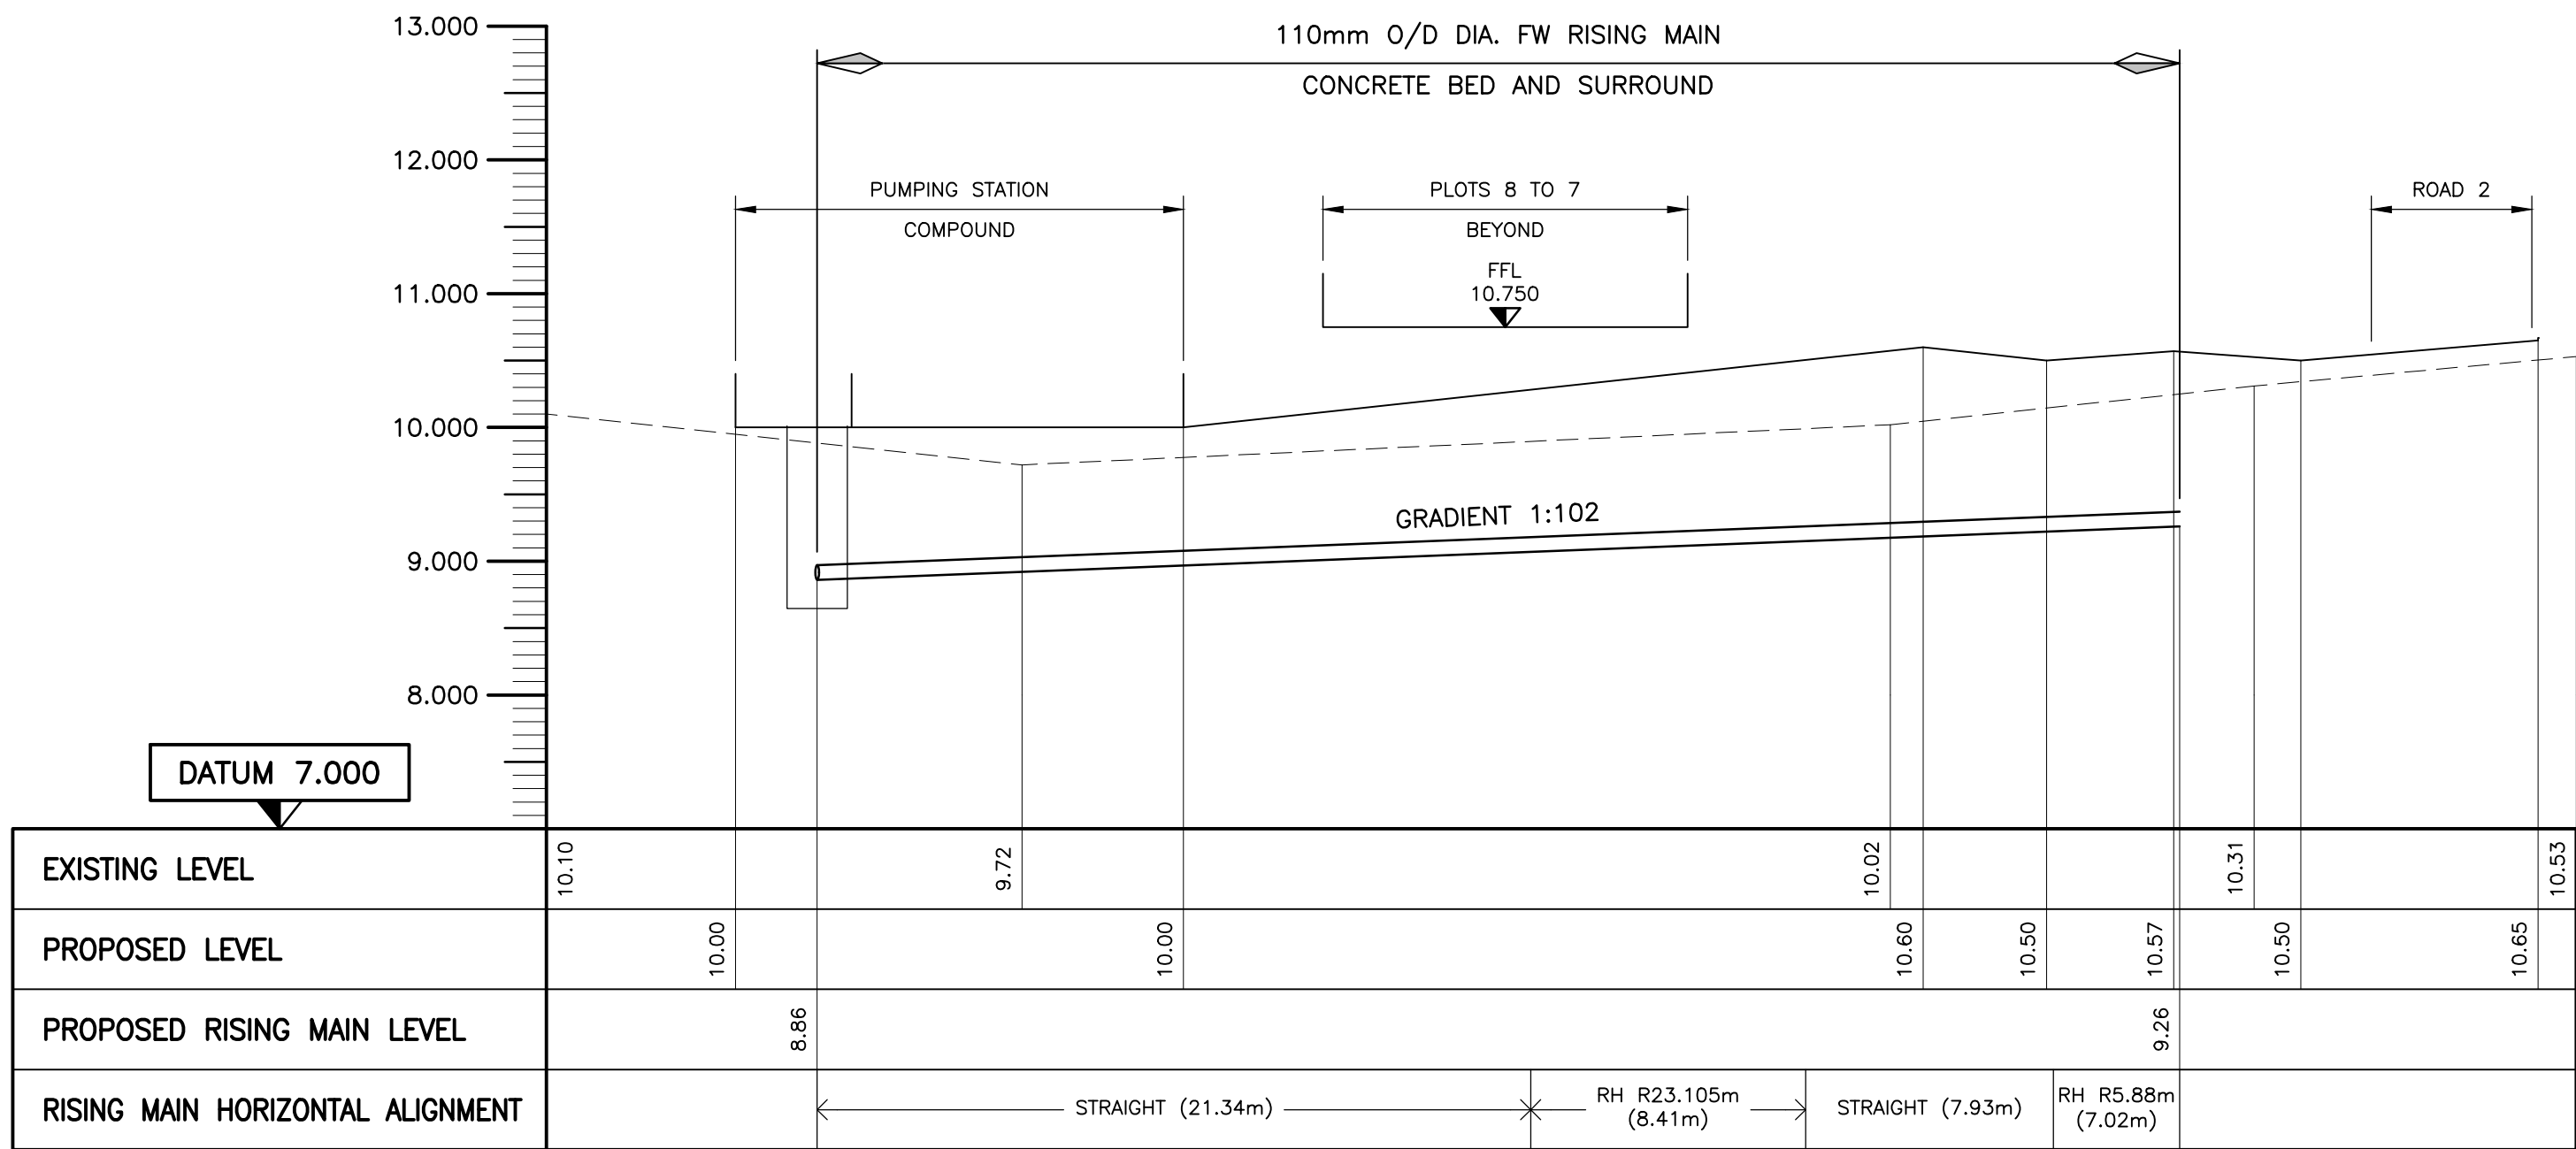

ELEVATION ON PUMPING MAIN FROM ROAD 2 TO PUMPING STATION COMPOUND
(SCALE: HORIZONTAL 1:200, VERTICAL 1:50@A1)

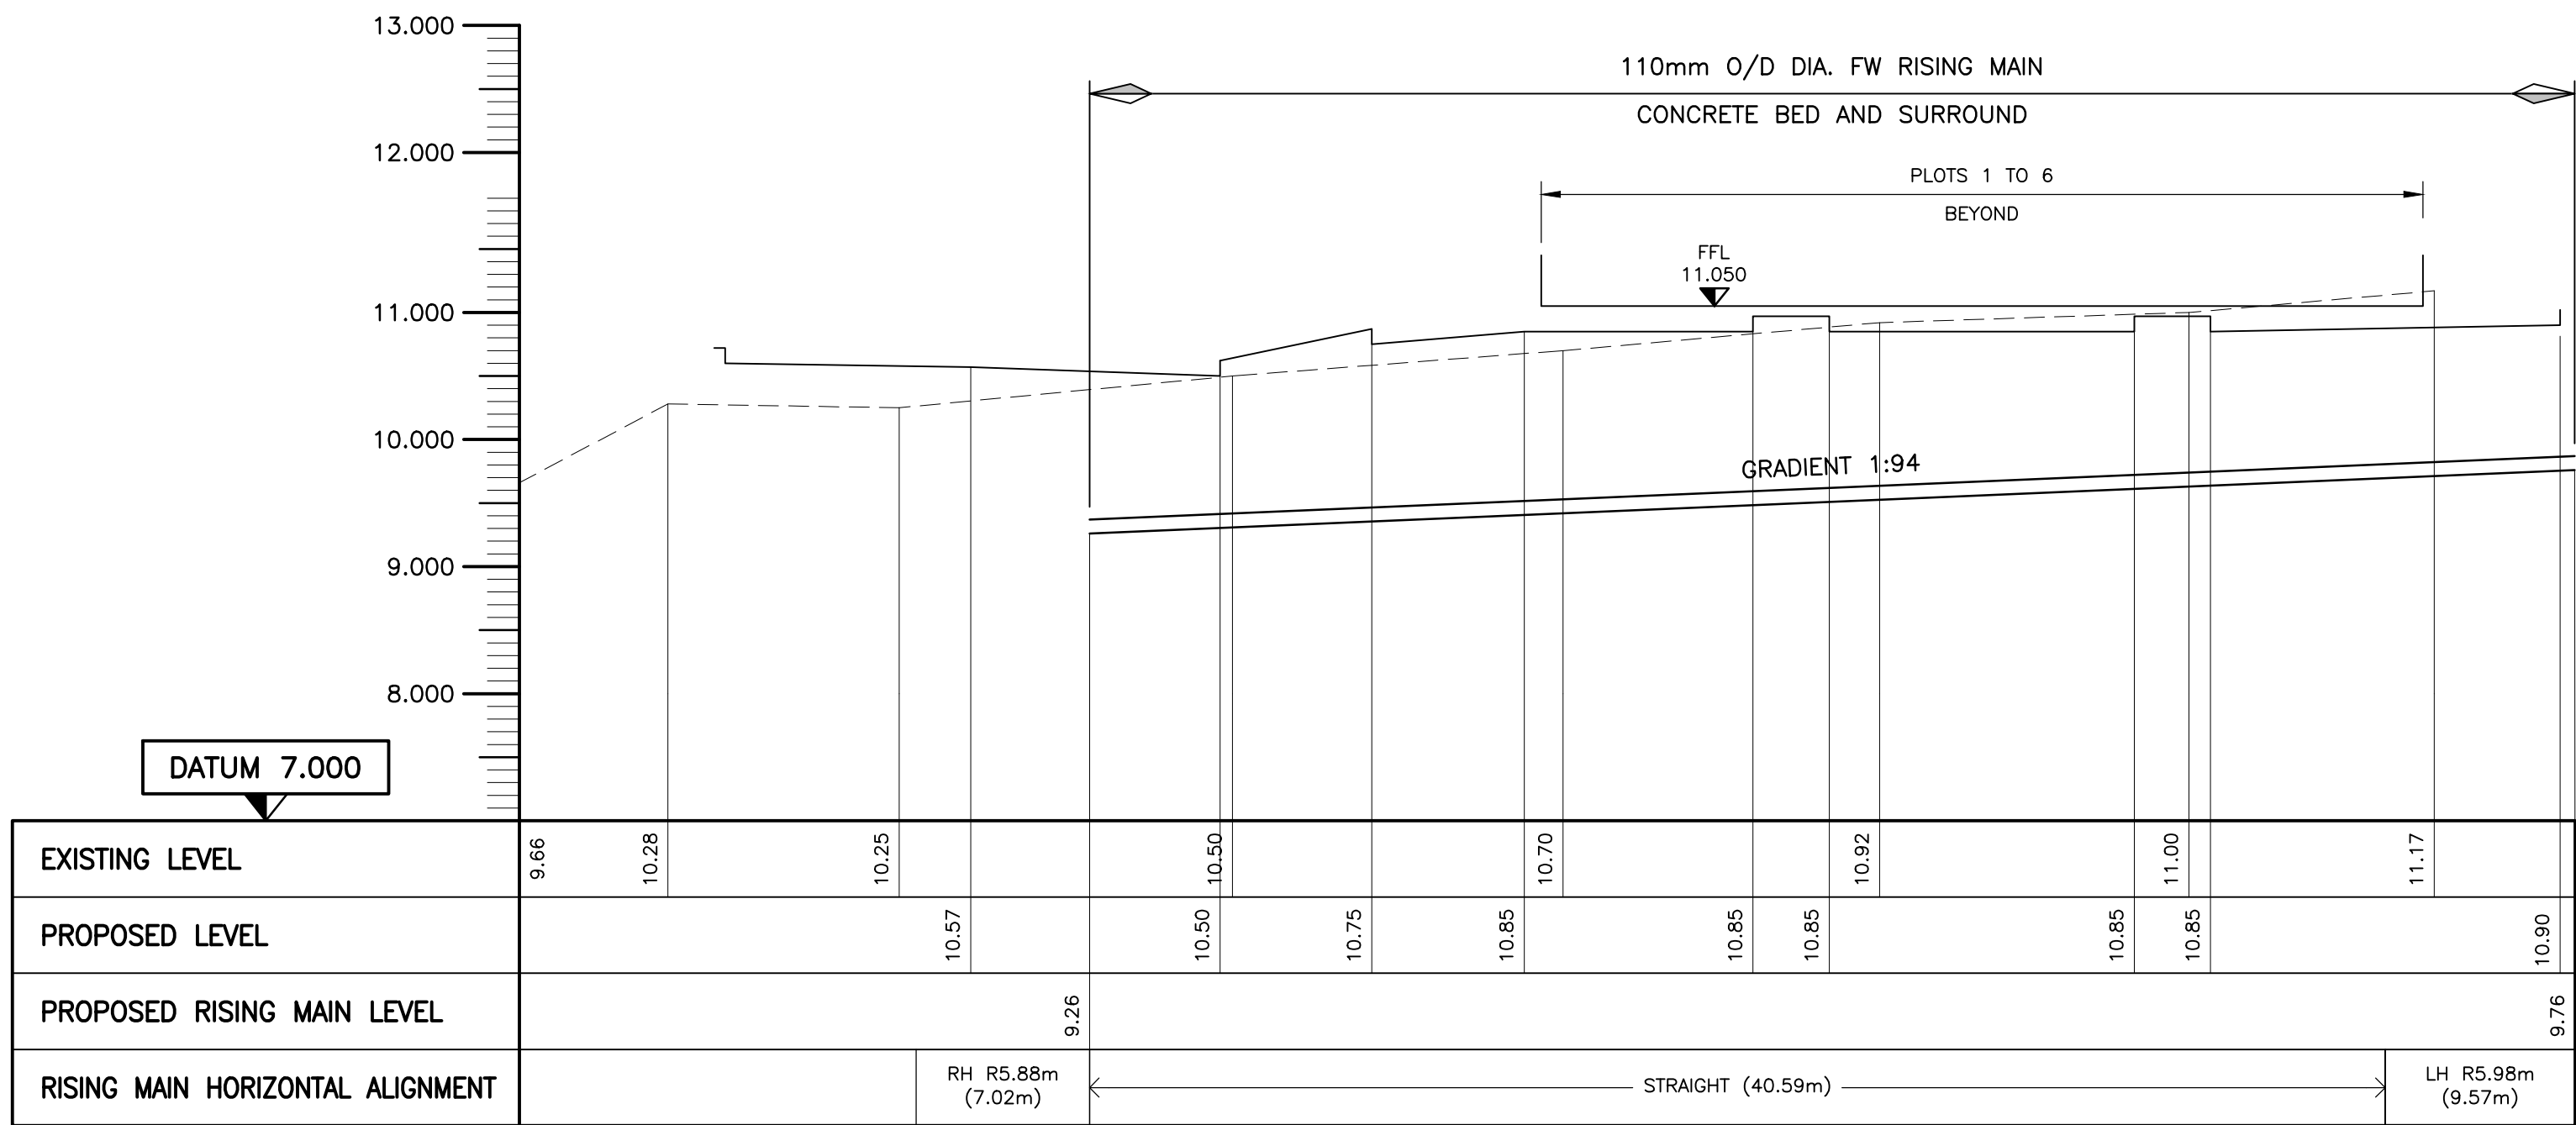

ELEVATION ON PUMPING MAIN ADJACENT TO ROAD 2
(SCALE: HORIZONTAL 1:200, VERTICAL 1:50@A1)

P3	03.03.17	RISING MAIN DETAILS ADDED.	JMB
P2	13.02.17	RE-DRAWN.	JMB
P1	09.01.17	PRELIMINARY ISSUE FOR COMMENT	JMB
Revision	Date	Description	By

ARCH ASSOCIATES

CONSULTING CIVIL AND STRUCTURAL ENGINEERS

The Town House, St. George's Square, Bishops Waltham, Southampton, Hampshire, SO32 1AF.
Telephone: 01489 890004 Email: admin@archassociates.co.uk Web: www.archassociates.co.uk

ace

consultancy engineering design environment

UKAS

STRUCTURAL ENGINEERING

Client	PMC CONSTRUCTION
Architect	KENN SCADDAN
Project Title	

BLENDWORTH CRESCENT,
LEIGH PARK.

Drawing Title
ELEVATION ON
RISING MAIN
SHEET 1.

Scale	Paper Size	Date	Drawn By	Checked By
AS SHOWN	A1	JAN. 2017	JMB	AWR
Project No.	Drawing No.	Revision		
PMC238	560	P3		

