


APPENDIX C

TOPOGRAPHICAL SURVEY PLAN

APPENDIX D

PROPOSED DEVELOPMENT DETAILS

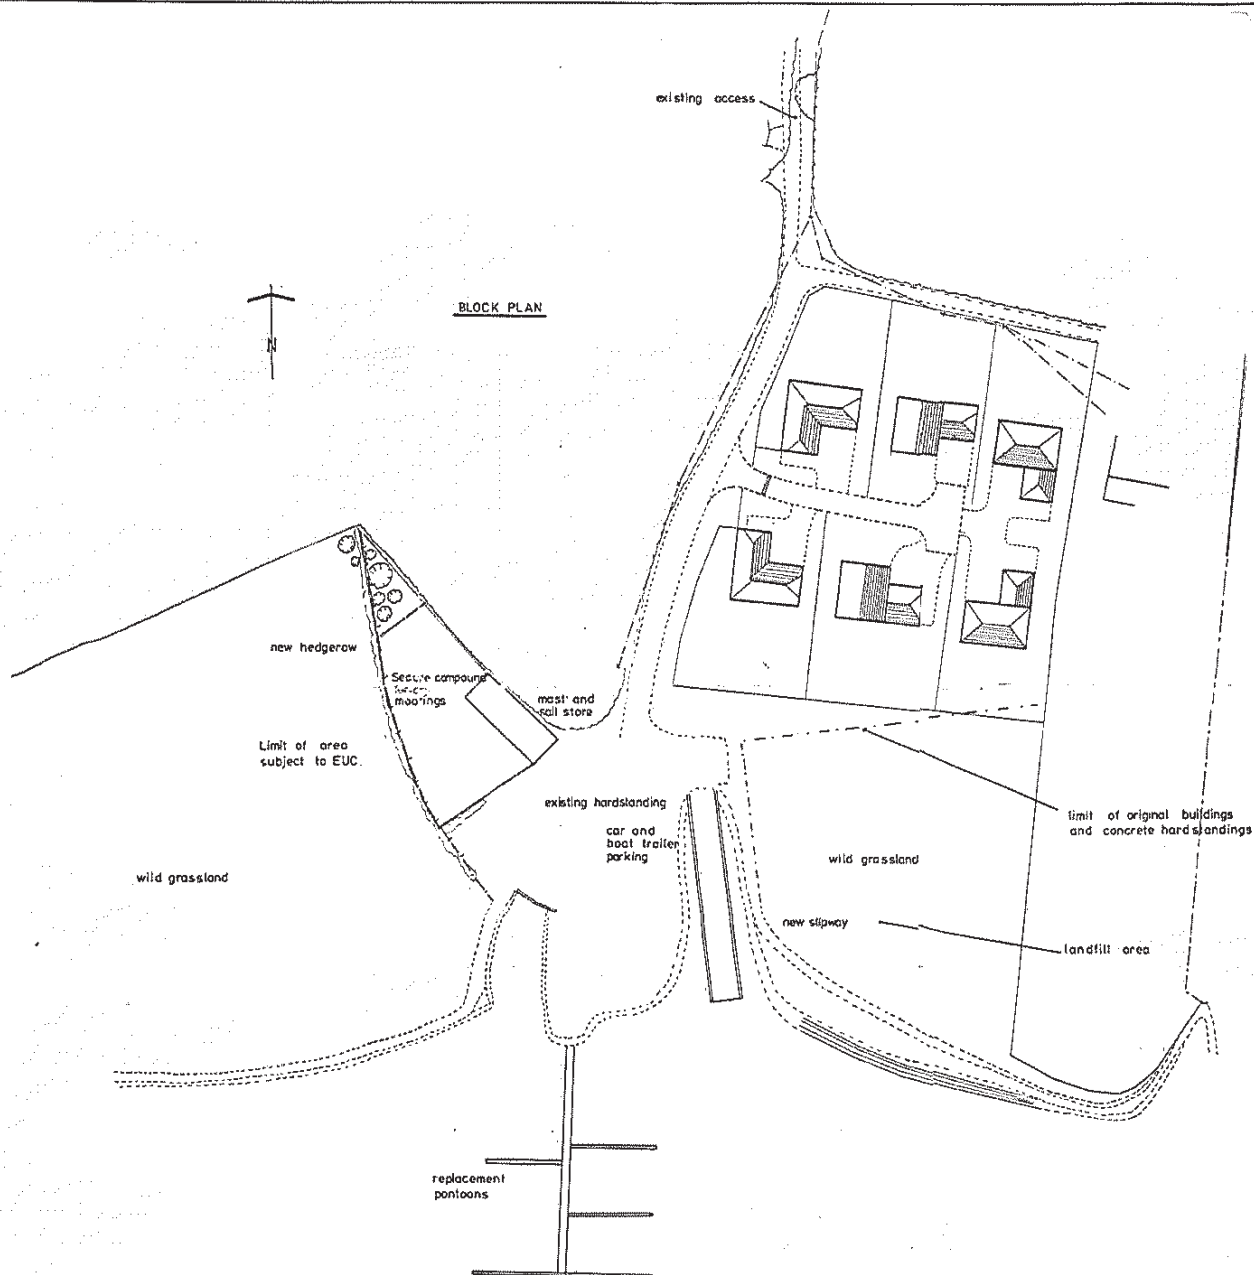

Base information from plans provided
dated Oct. 1984 supplemented with
information gleaned on site inspection.


PROPOSED SITE

Illustrative layout

D Relocate slipway to original position	June 95
C show replacement moorings on slipway	June 95
B Revisions re moorings / pontoons re PP 18404/CE	Nov 94
A Full compound, store + slipway and other revisions	Aug 94
Asti Ltd	
Yachthaven Hayling Island	
Richard Stubbs MRTPI Pagham (0243) 267297	
Layout ~ 6 houses	
1:500	July 1993
Rev.D	

APPENDIX E

ENVIRONMENT AGENCY FLOOD MAP

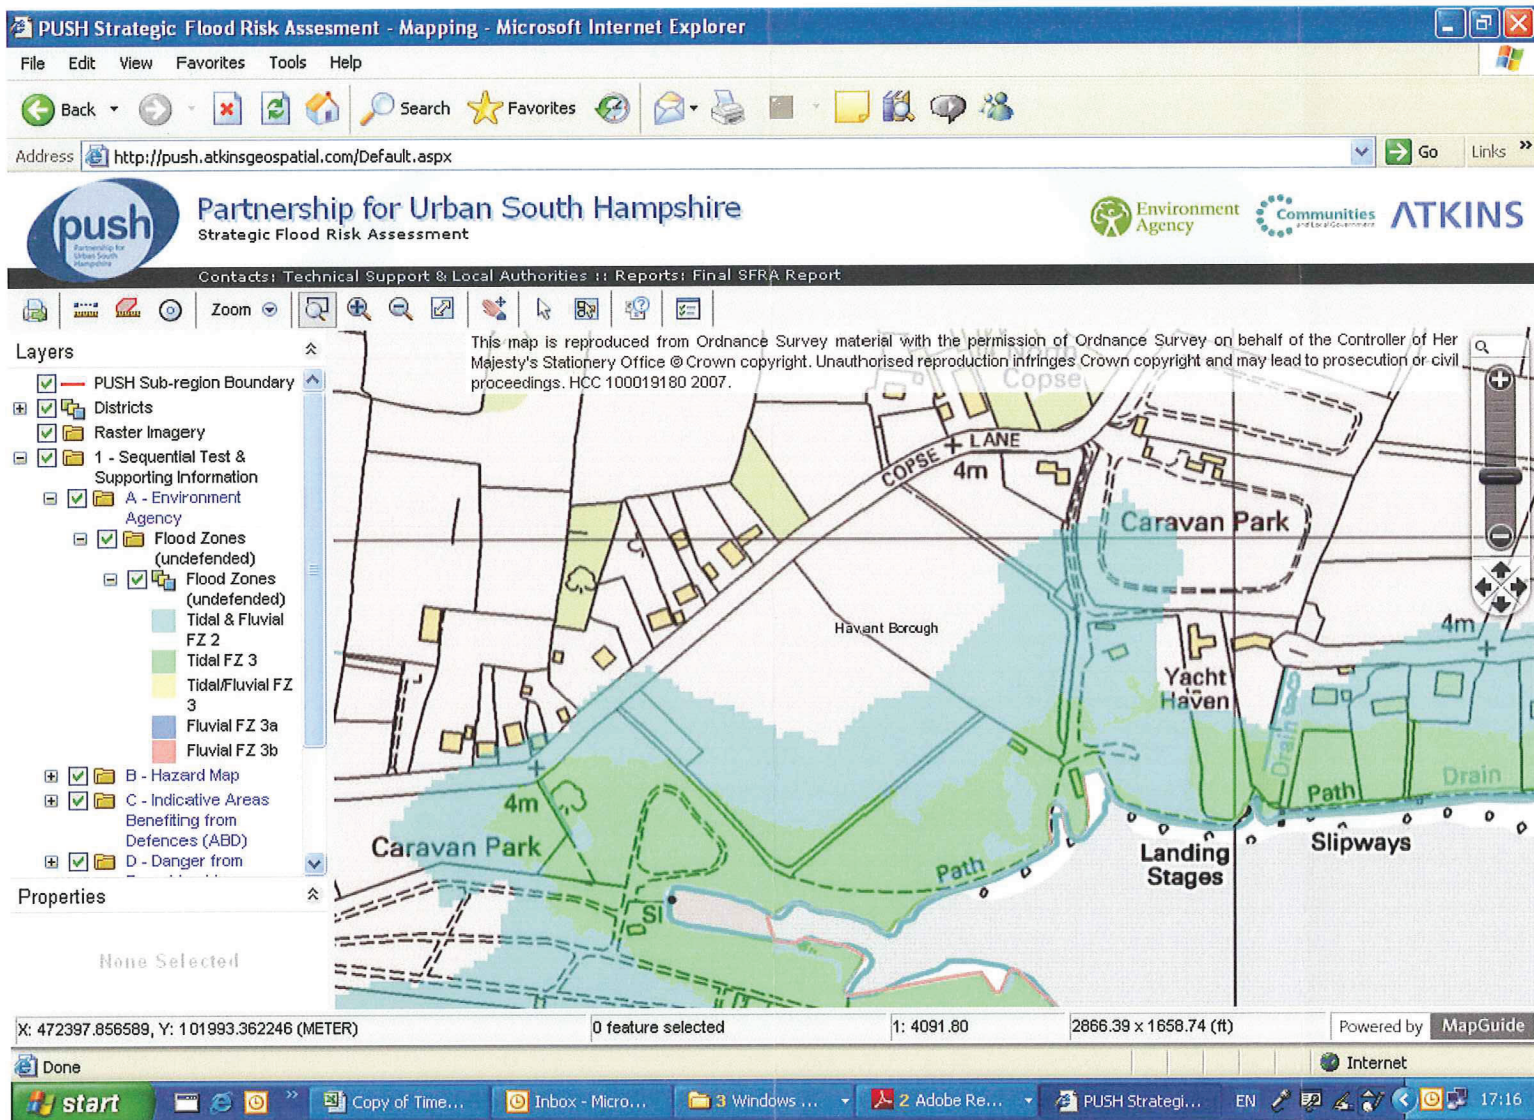

APPENDIX F

PROPOSED SITE LEVEL AND BUILDING FFL

