


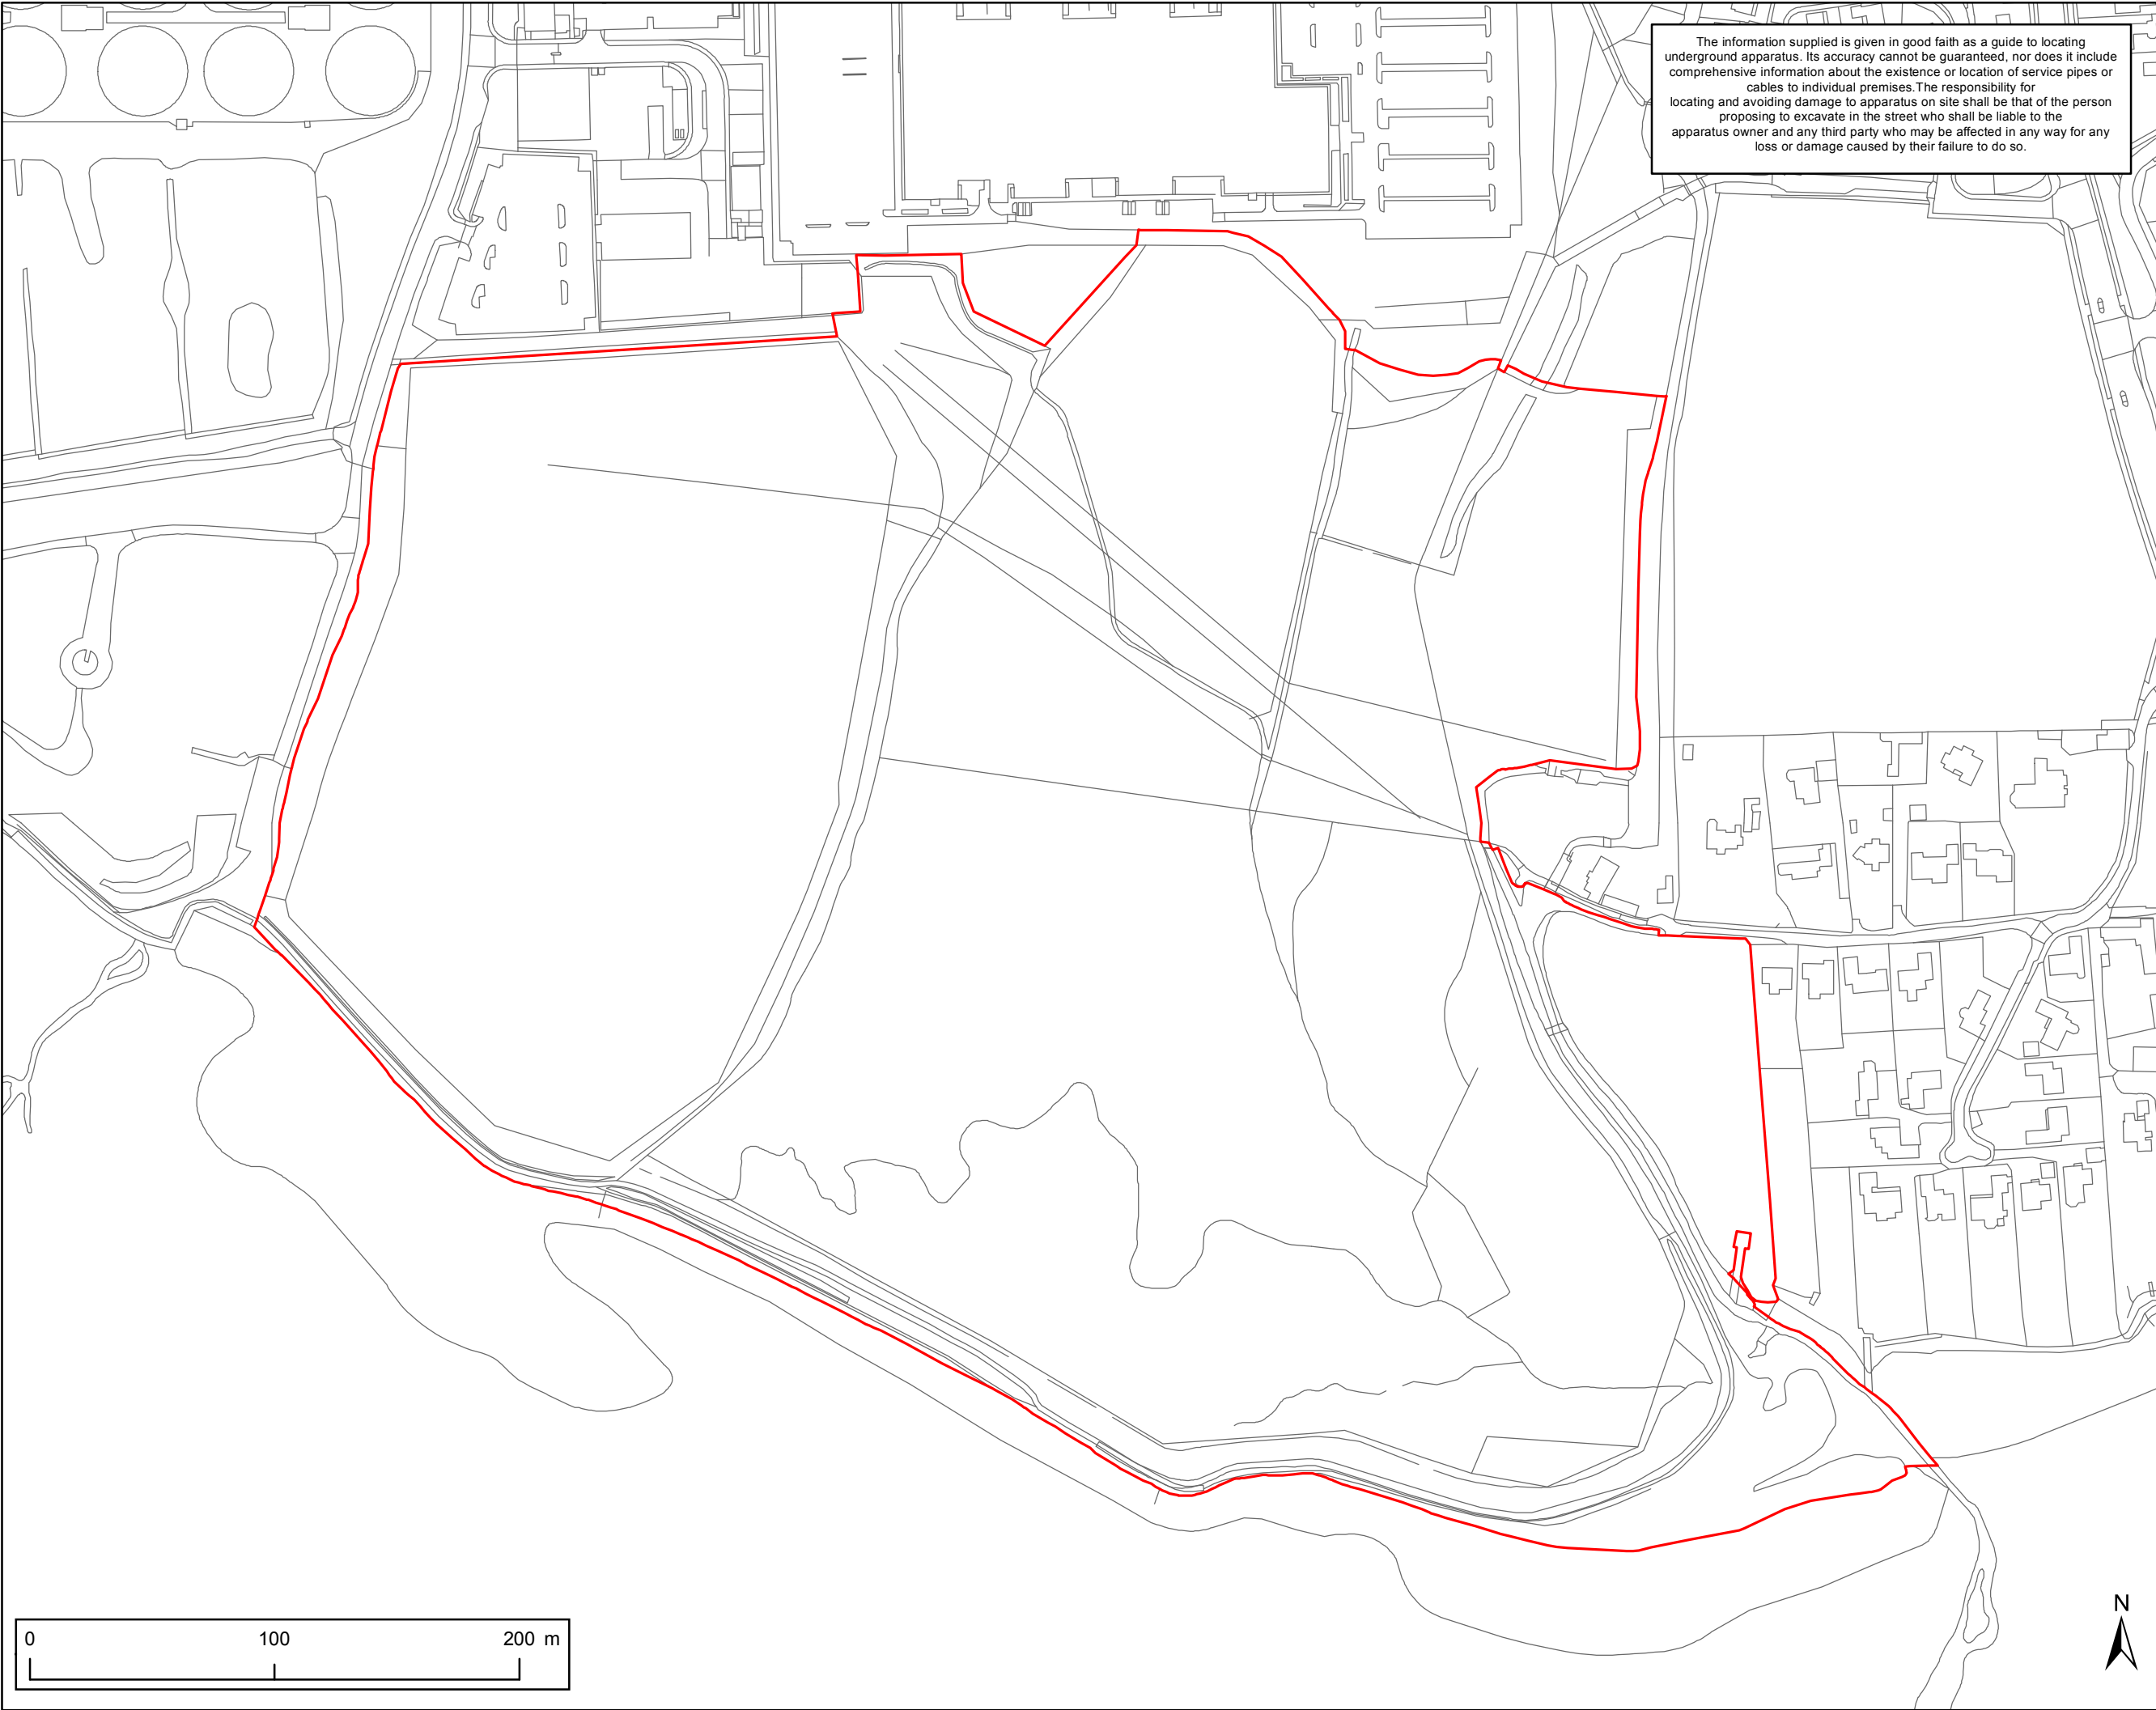

The information supplied is given in good faith as a guide to locating underground apparatus. Its accuracy cannot be guaranteed, nor does it include comprehensive information about the existence or location of service pipes or cables to individual premises. The responsibility for locating and avoiding damage to apparatus on site shall be that of the person proposing to excavate in the street who shall be liable to the apparatus owner and any third party who may be affected in any way for any loss or damage caused by their failure to do so.

AECOM Limited
Midpoint
Basingstoke, RG21 7PP
+44 (0)1256 310200 tel
www.aecom.com

Project Title:
SOUTHMOOR ASSET
IMPROVEMENT OPTIONS
APPRAISAL AND BUSINESS
CASE
Client:

Environment Agency
Trentside Office
Water Services
Nottingham
NG2 3PA
Tel: 0115 9493 722
Fax: 0115 9517 743



LEGEND

Site Boundary

Copyright:

Environment Agency mapping
© Ordnance Survey Crown copyright.
All rights reserved. Environment
Agency 100026380 2017.

Issue/Revision:

I/R	Date	Description

AECOM Internal Project No:

60538739

Drawing Title:

SITE BOUNDARY

Scale at A3: 1:2,500

Drawing No:

FIGURE 1

Rev:

V1

Drawn: Chk'd: App'd: Date:

JW AW AW 12/06/17