

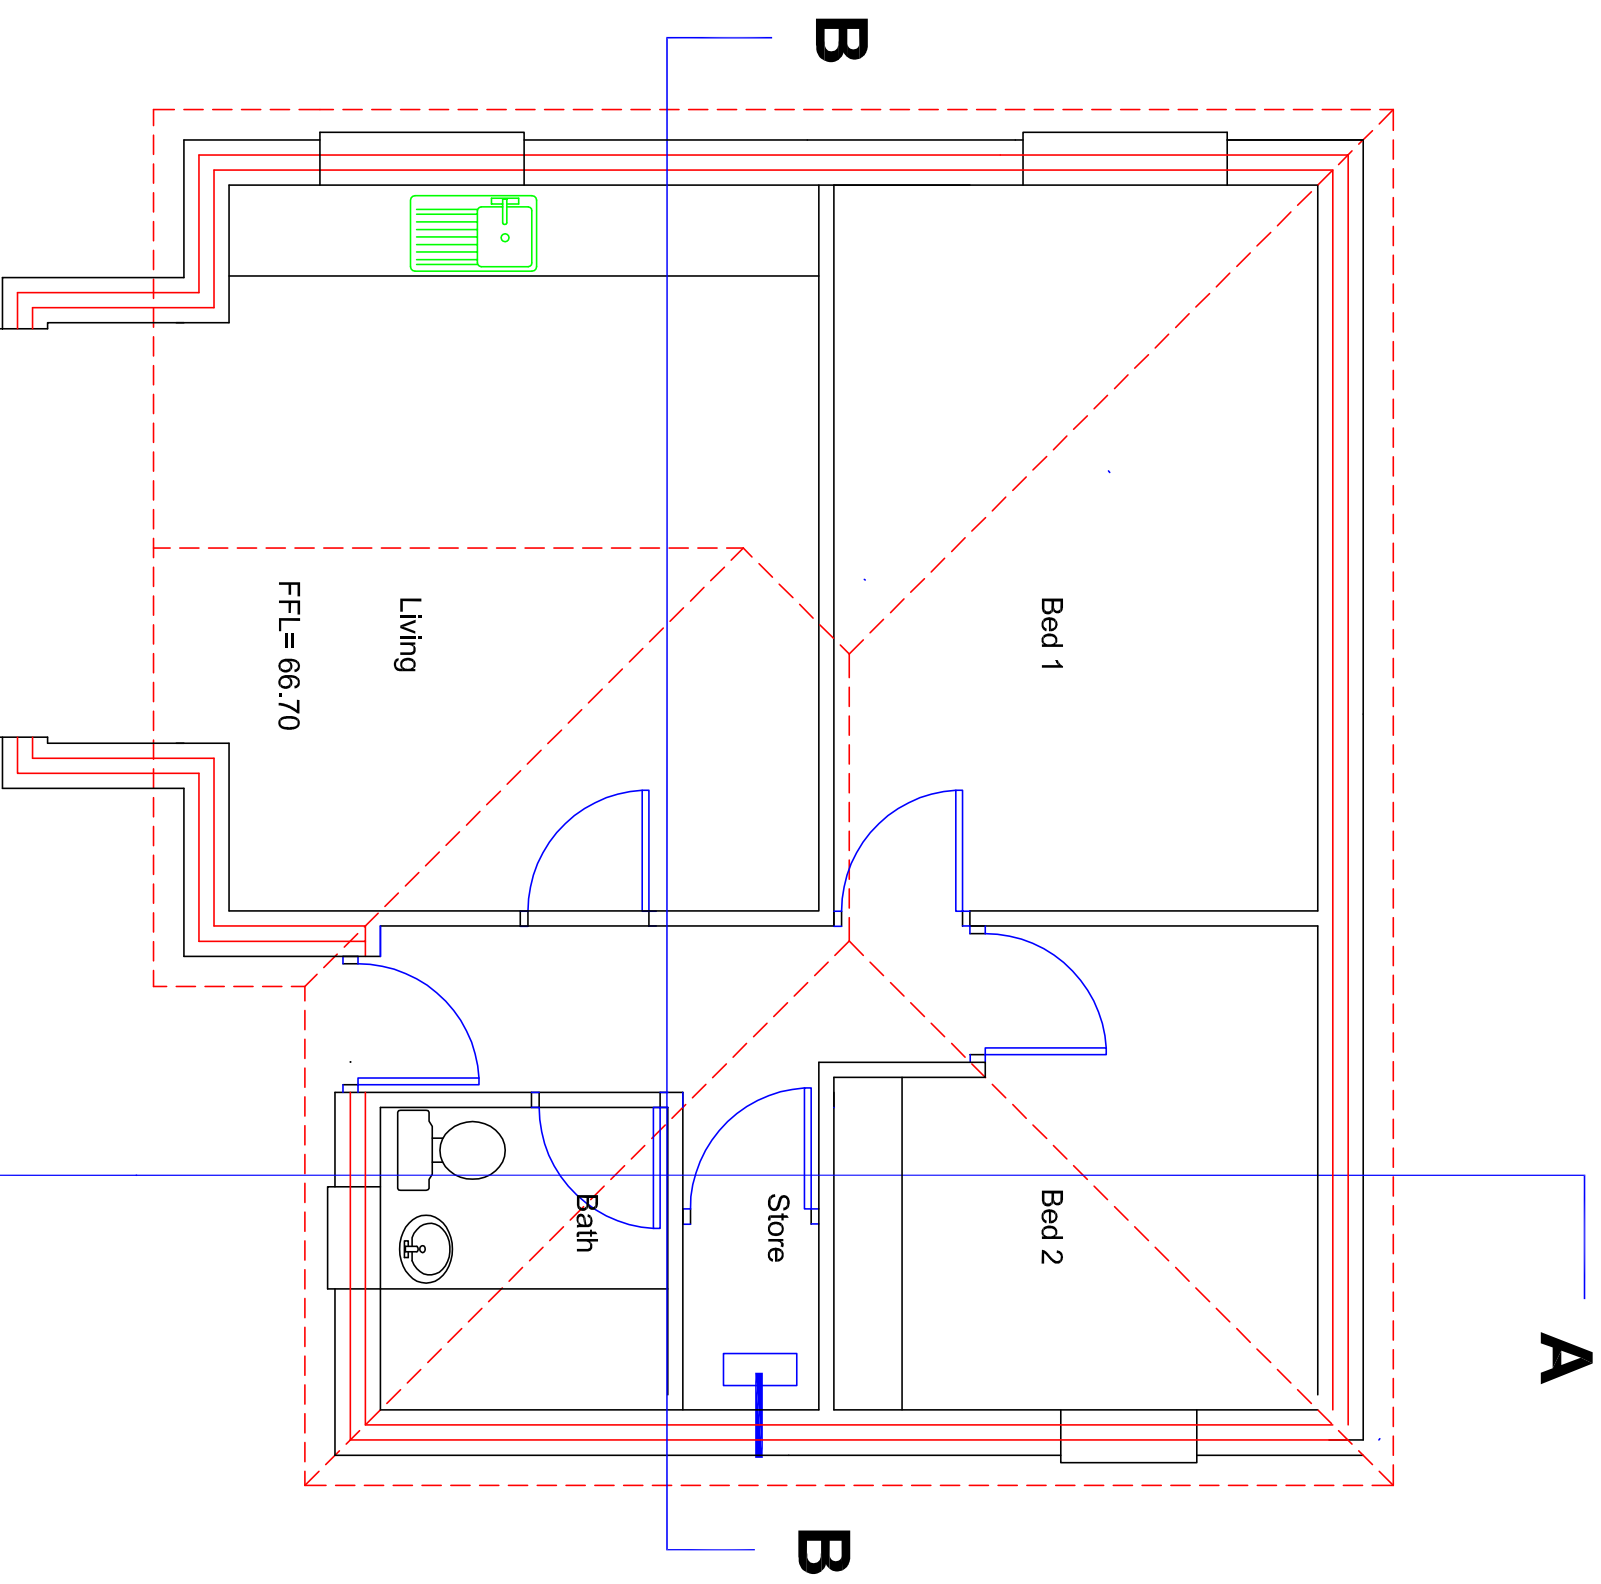


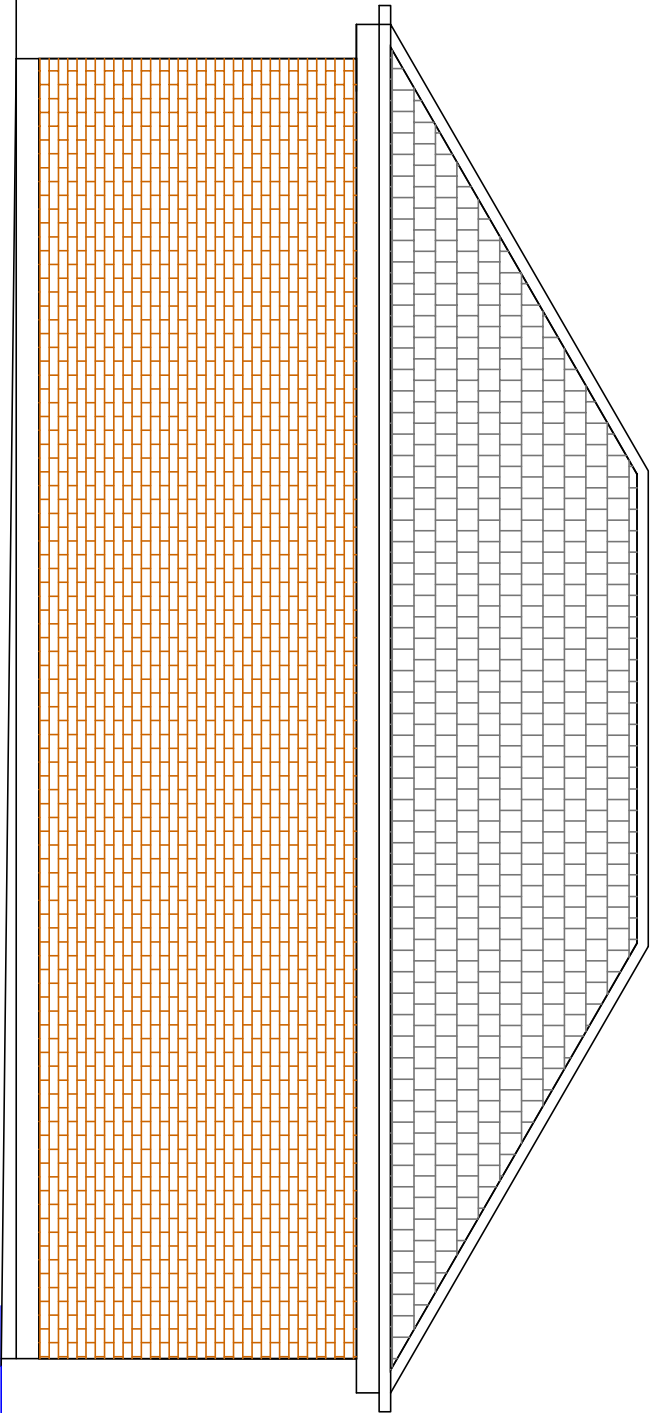


PLAN


ROOF PLAN

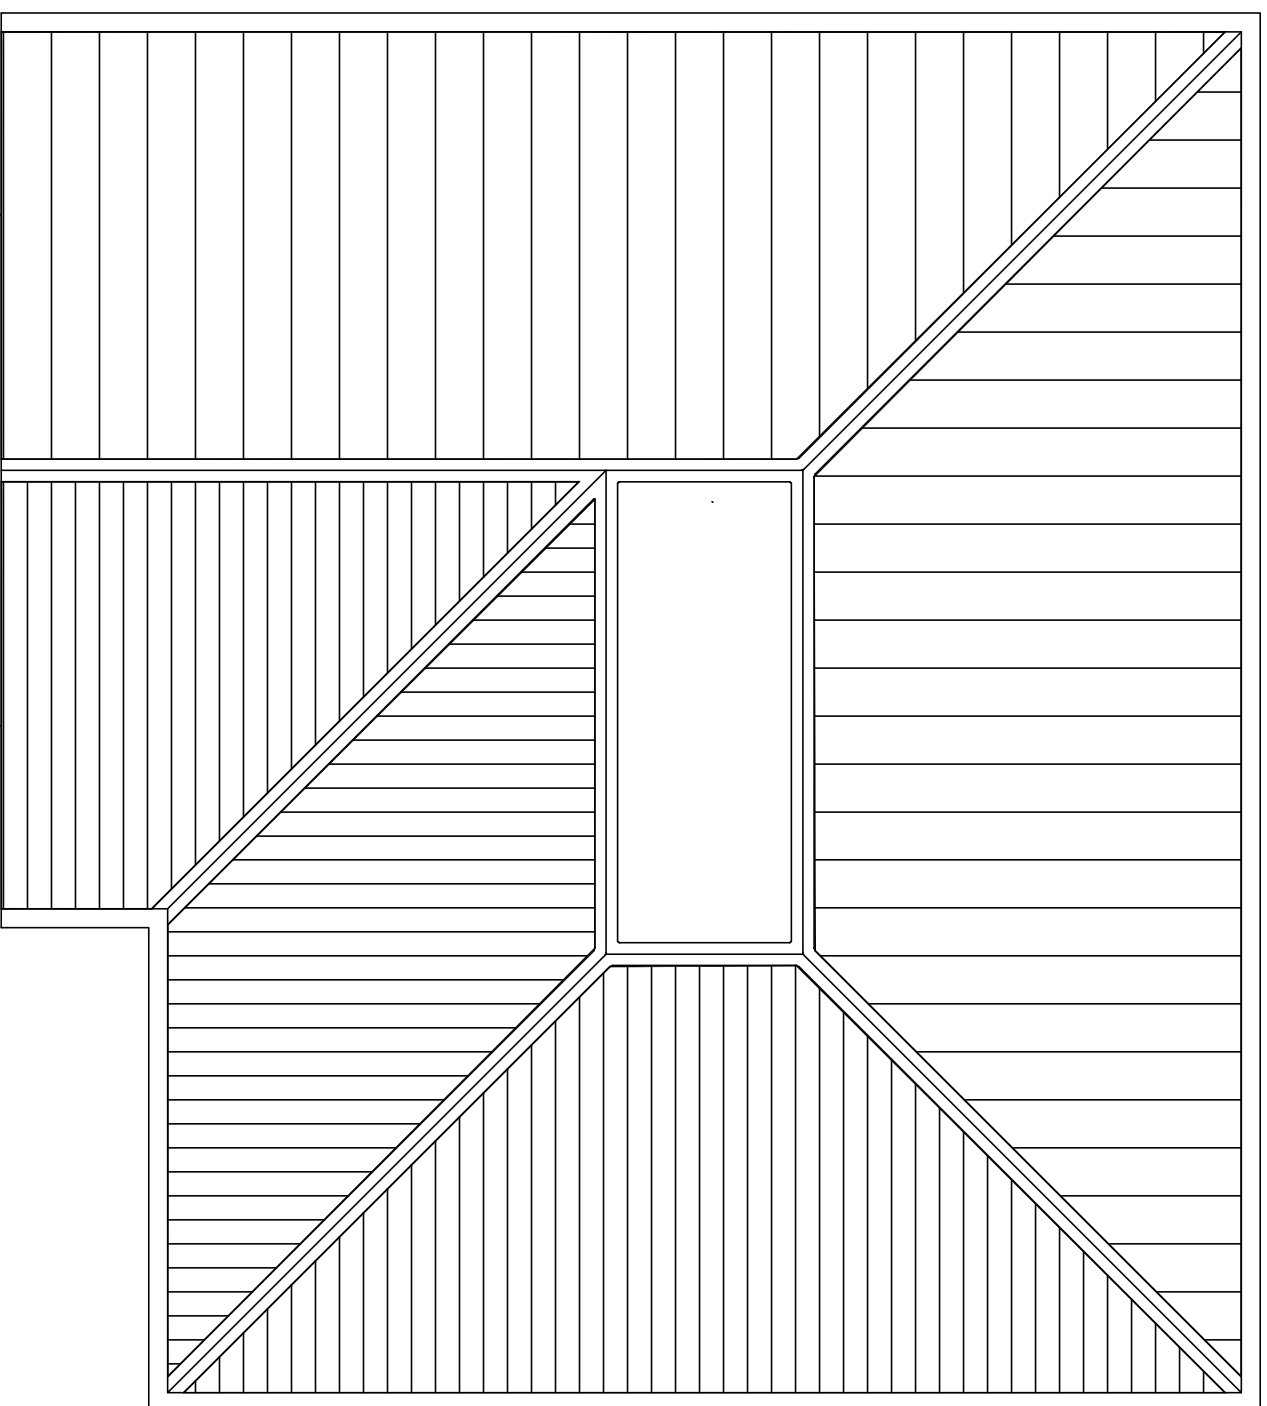


REAR ELEVATION (EAST)

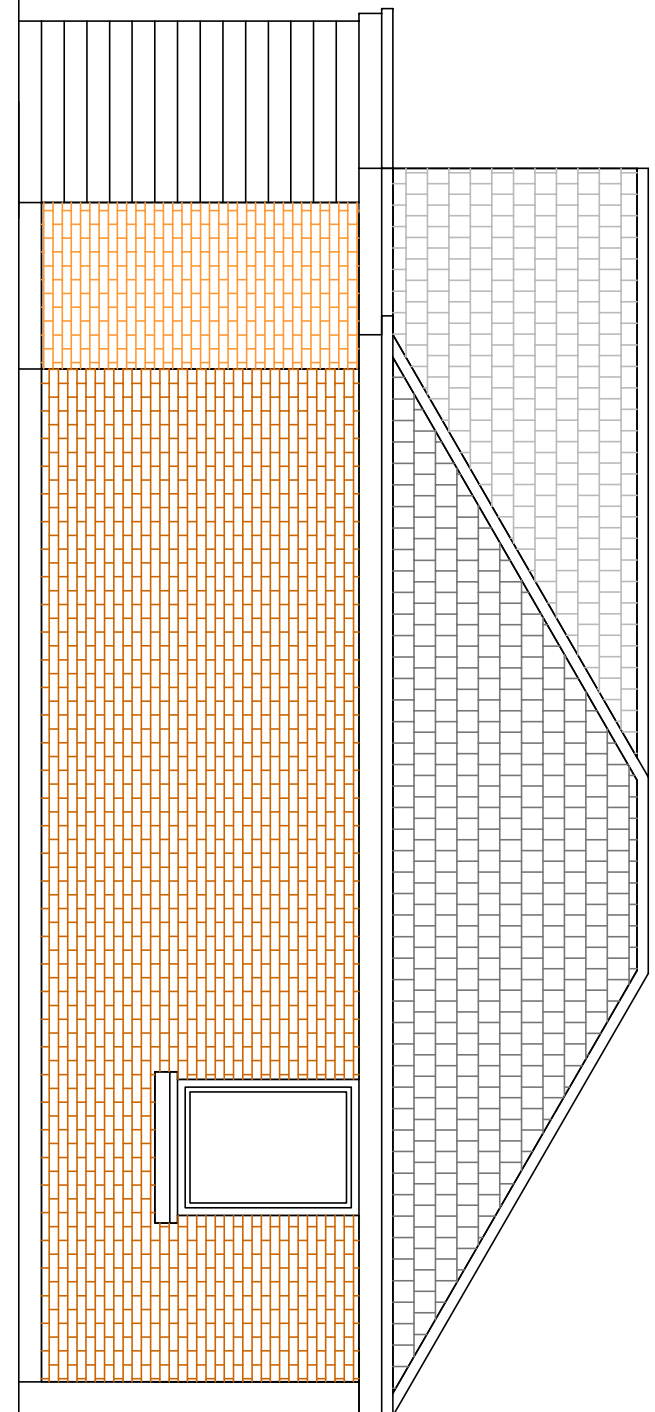

SIDE ELEVATION (SOUTH)

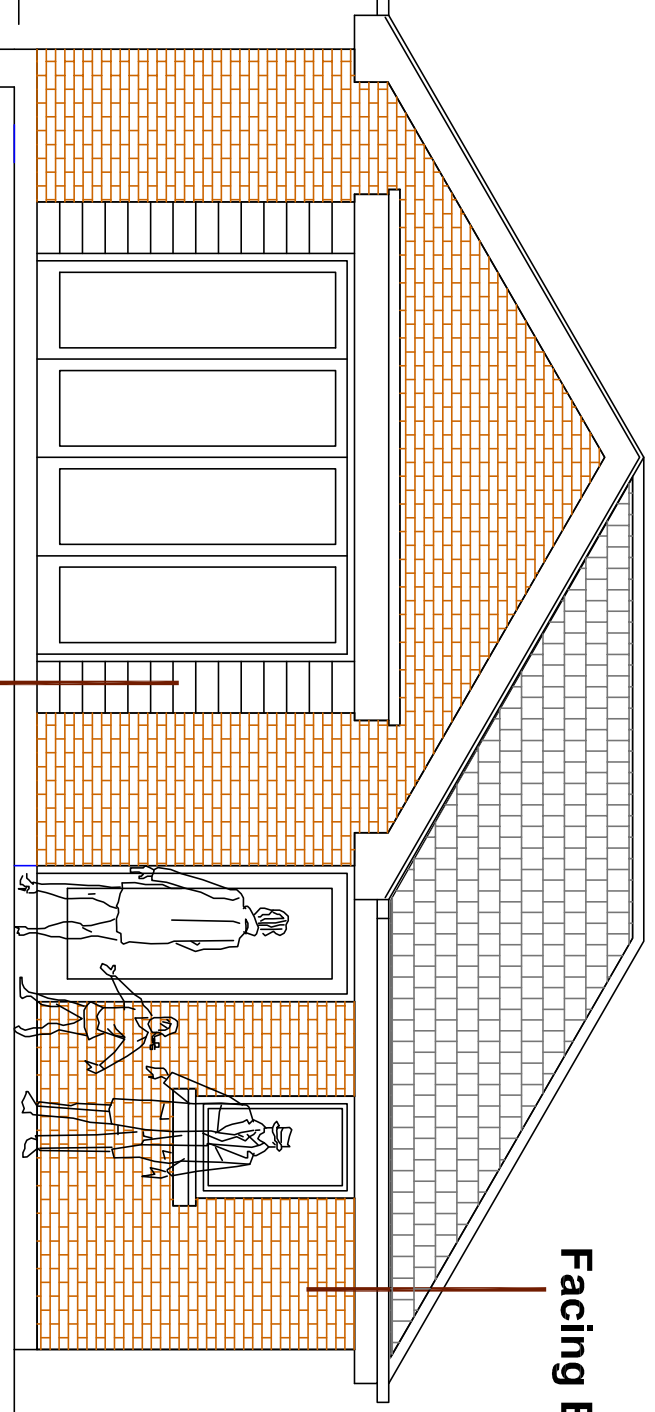

FRONT ELEVATION (WEST)

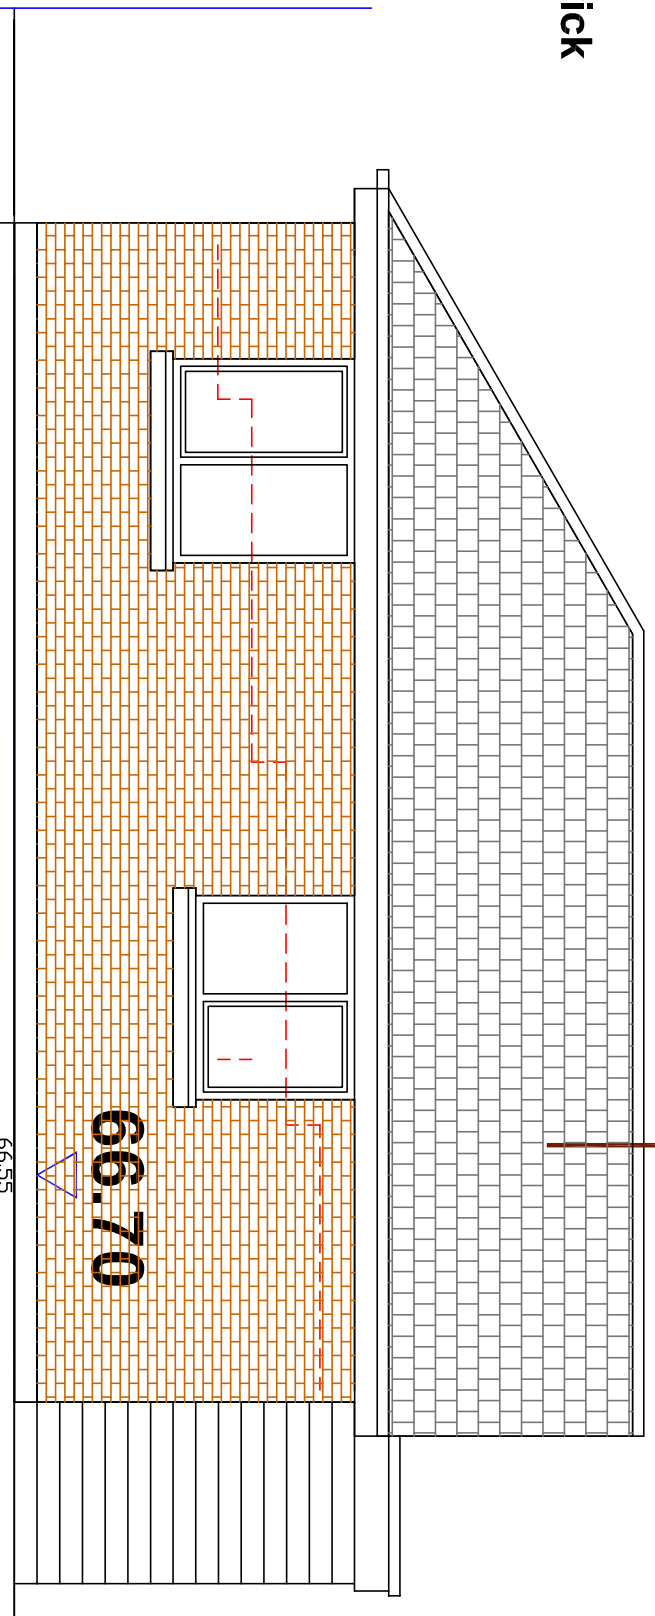

SIDE ELEVATION (NORTH)

