




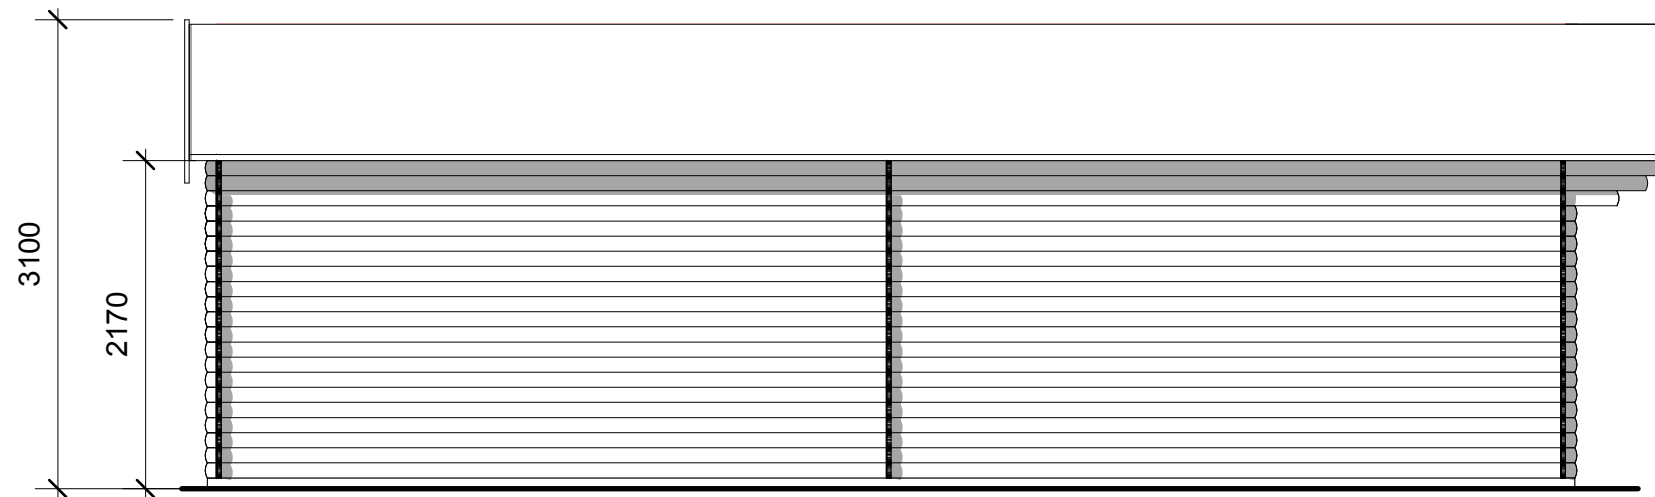


North facing Elevation

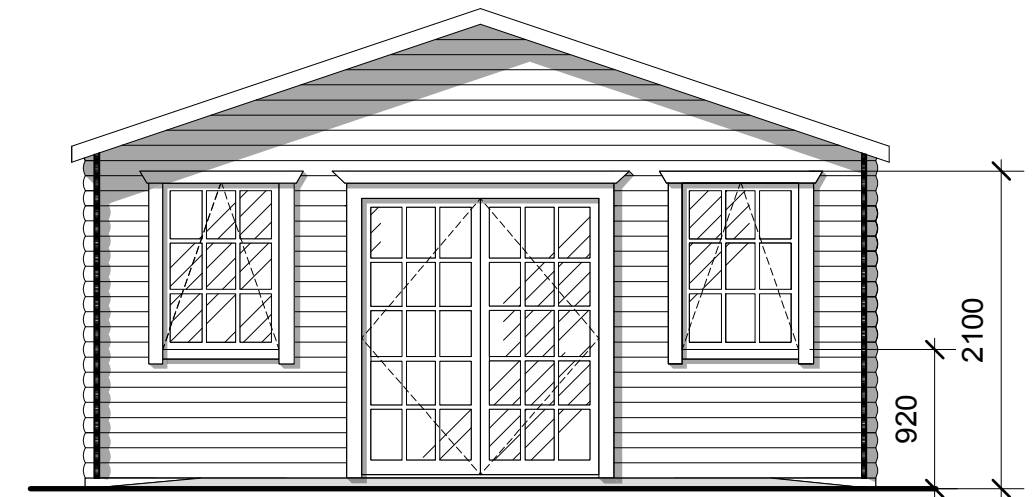

West facing Elevation

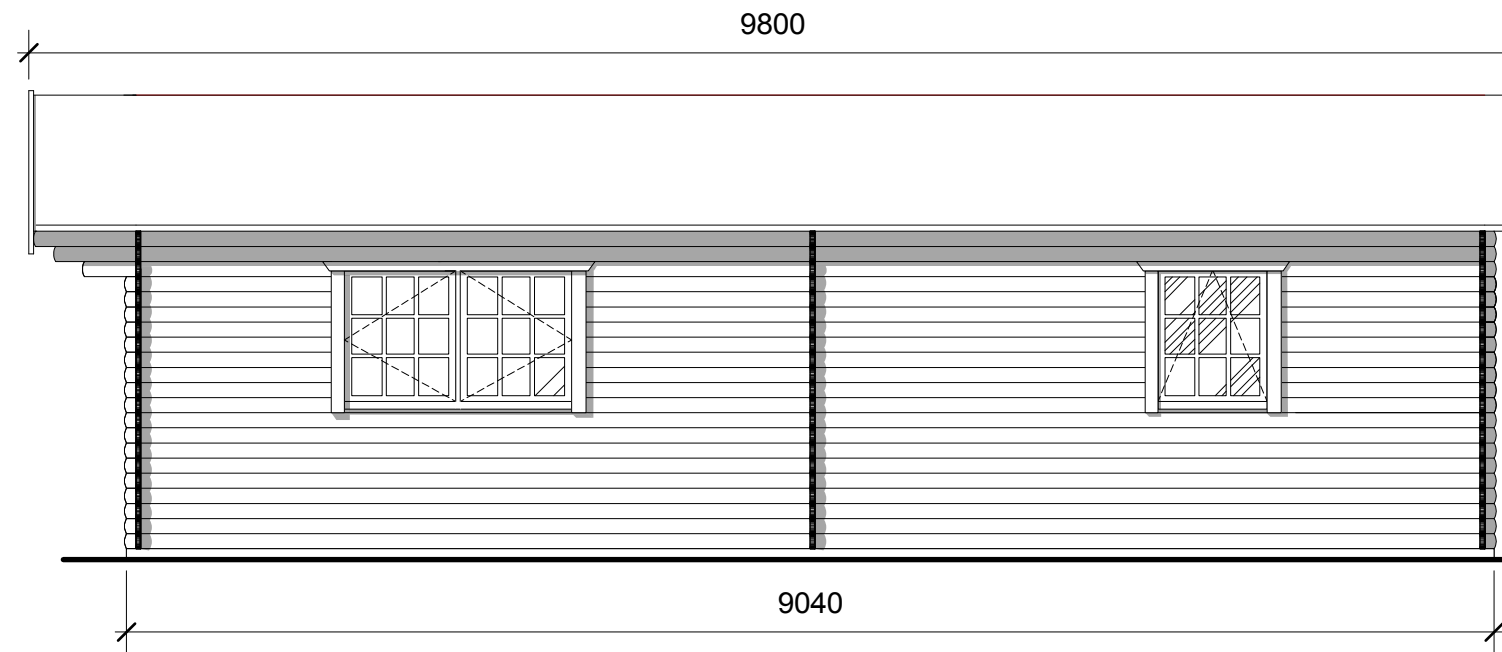

South facing Elevation

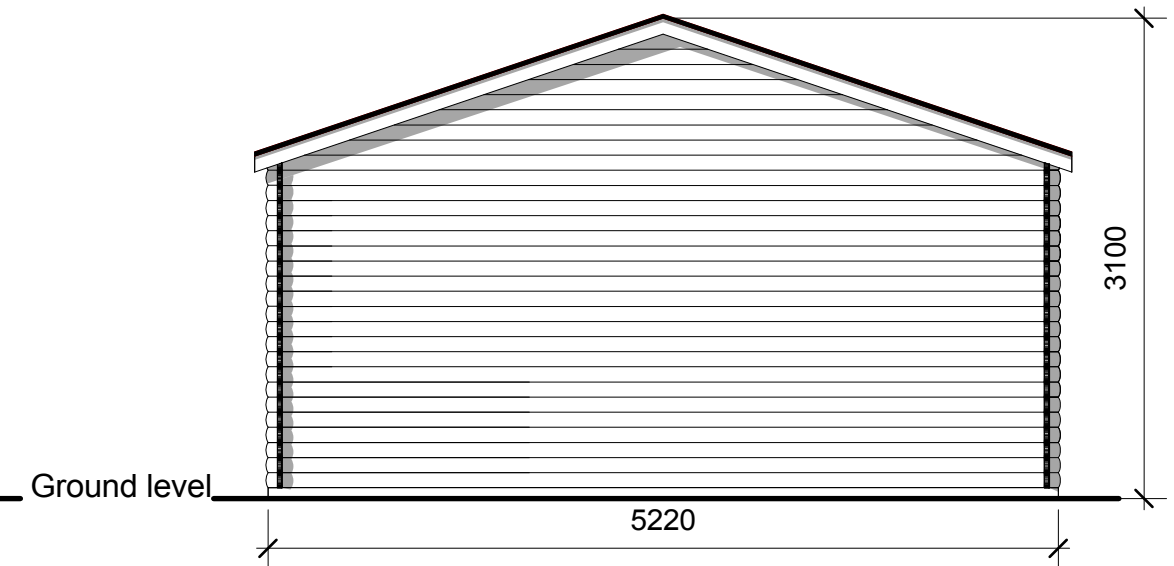

East facing Elevation

PLANNING



HCC Property Services,
Three Minsters House,
76 High Street, Winchester SO23 8UL.
tel: (01962) 847801

Notes	
1 This drawing is © copyright Hampshire County Council 2012. No unauthorised reproduction permitted. All rights reserved.	3 This map is reproduced from Ordnance Survey material with the permission of Ordnance Survey on behalf of the controller of Her Majesty's Stationery Office © Crown Copyright. Unauthorised reproduction infringes Crown Copyright and may lead to prosecution or civil proceedings. (100019180), (2012)
2 No dimensions are to be scaled from this drawing	

rev	description	date	by

PROJECT St Thomas More Catholic (VA) Primary School, Hook Lane Havant, P09 3DR				SHEET CONTENTS Log Cabin Elevations as proposed	
SCALE 1:50@ A3	DATE 11/04/17	DRAWN. SH	CHKD. ---	DRAWING No. P11723-A-201	REVISION
FILE REF. <i>File name</i>				Property Services	

