FRONT ADDITION AND GARAGE CONVERSION
35, SALTMARSH LANE, HAYLING IS. HANTS
FOR MR & MRS D. HARMER

BOX IN METERS INTO CUPBOARDS
STRICTLY IN ACCORDANCE WITH
GAS/ELECTRICITY COMPANY
REGULATIONS

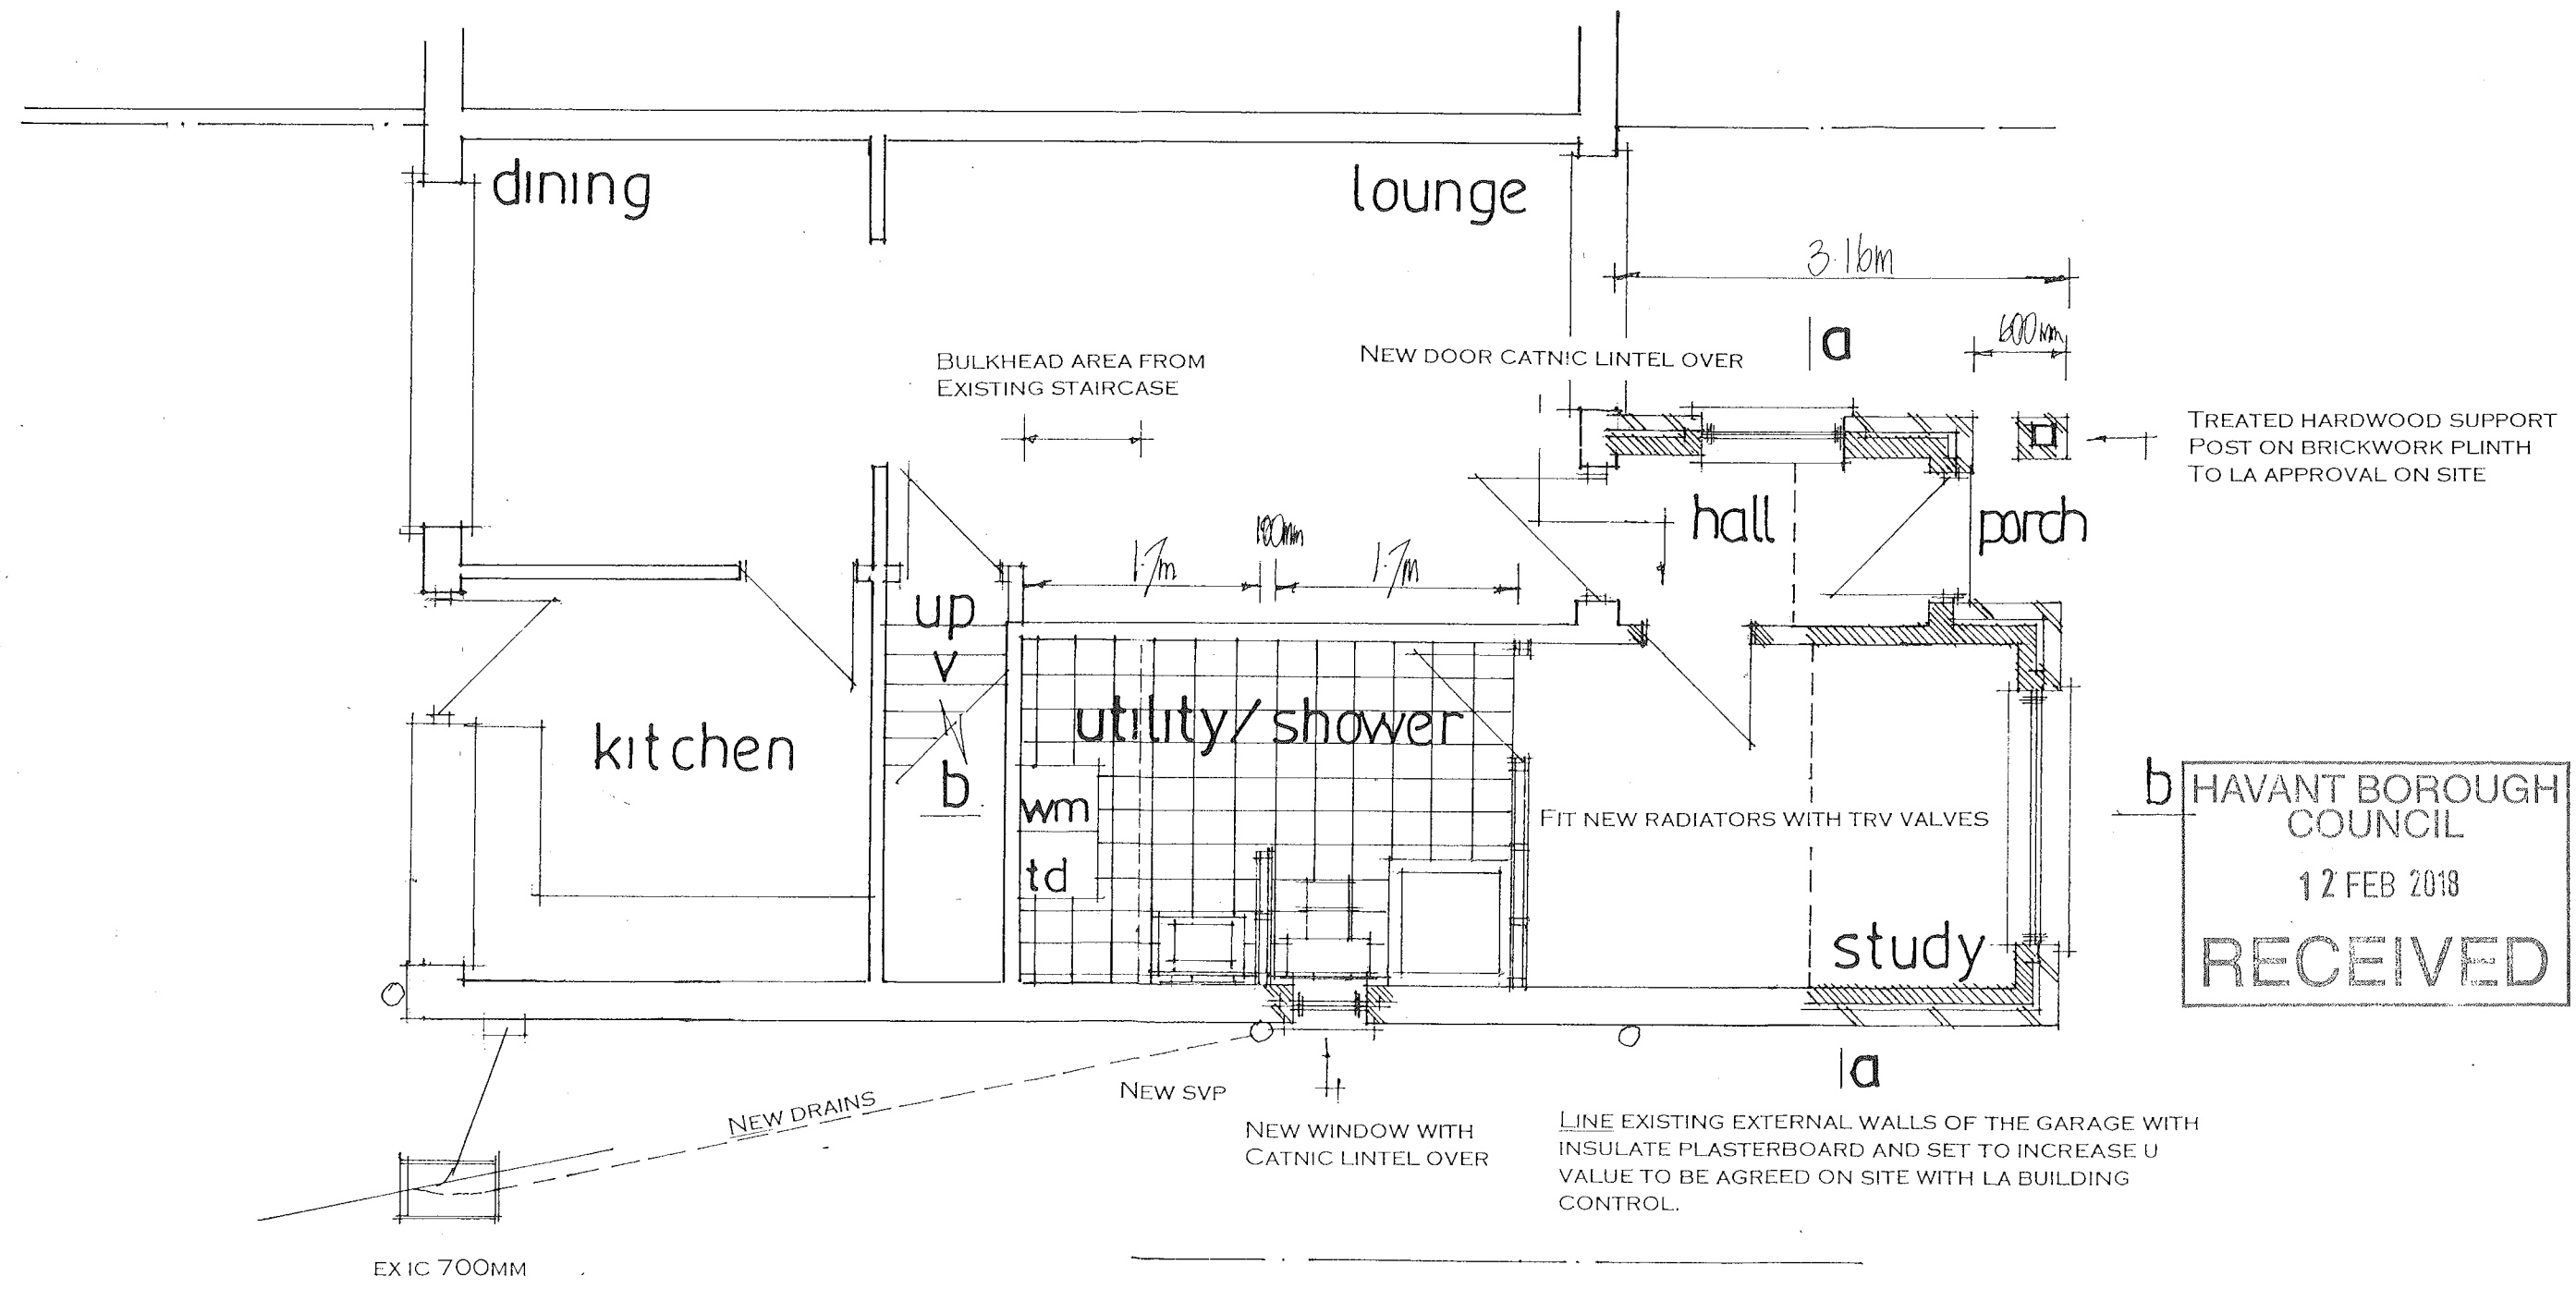

b HAVANT BOROUGH COUNCIL
12 FEB 2018
RECEIVED

date feb 18
scale 1·50

PROPOSED GROUND FLOOR

PETER J. WALKER
ISLAND DESIGN
182 SEAFRONT, HAYLING ISLAND, HANTS
PO11 9AN
TEL: 02392467571