
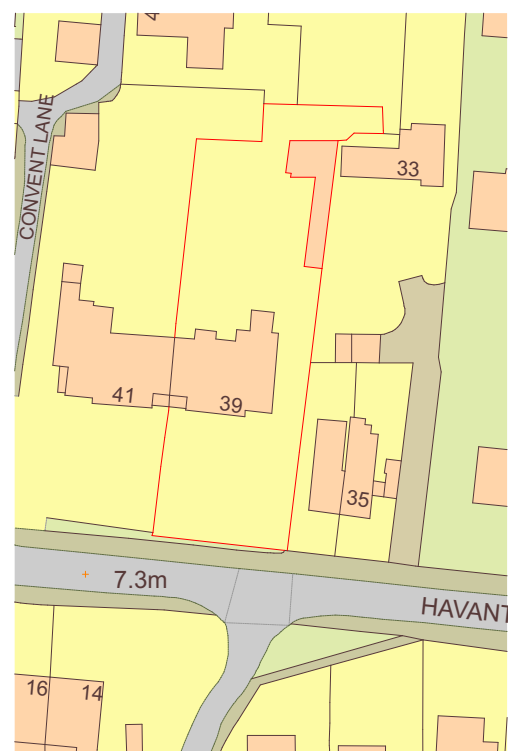


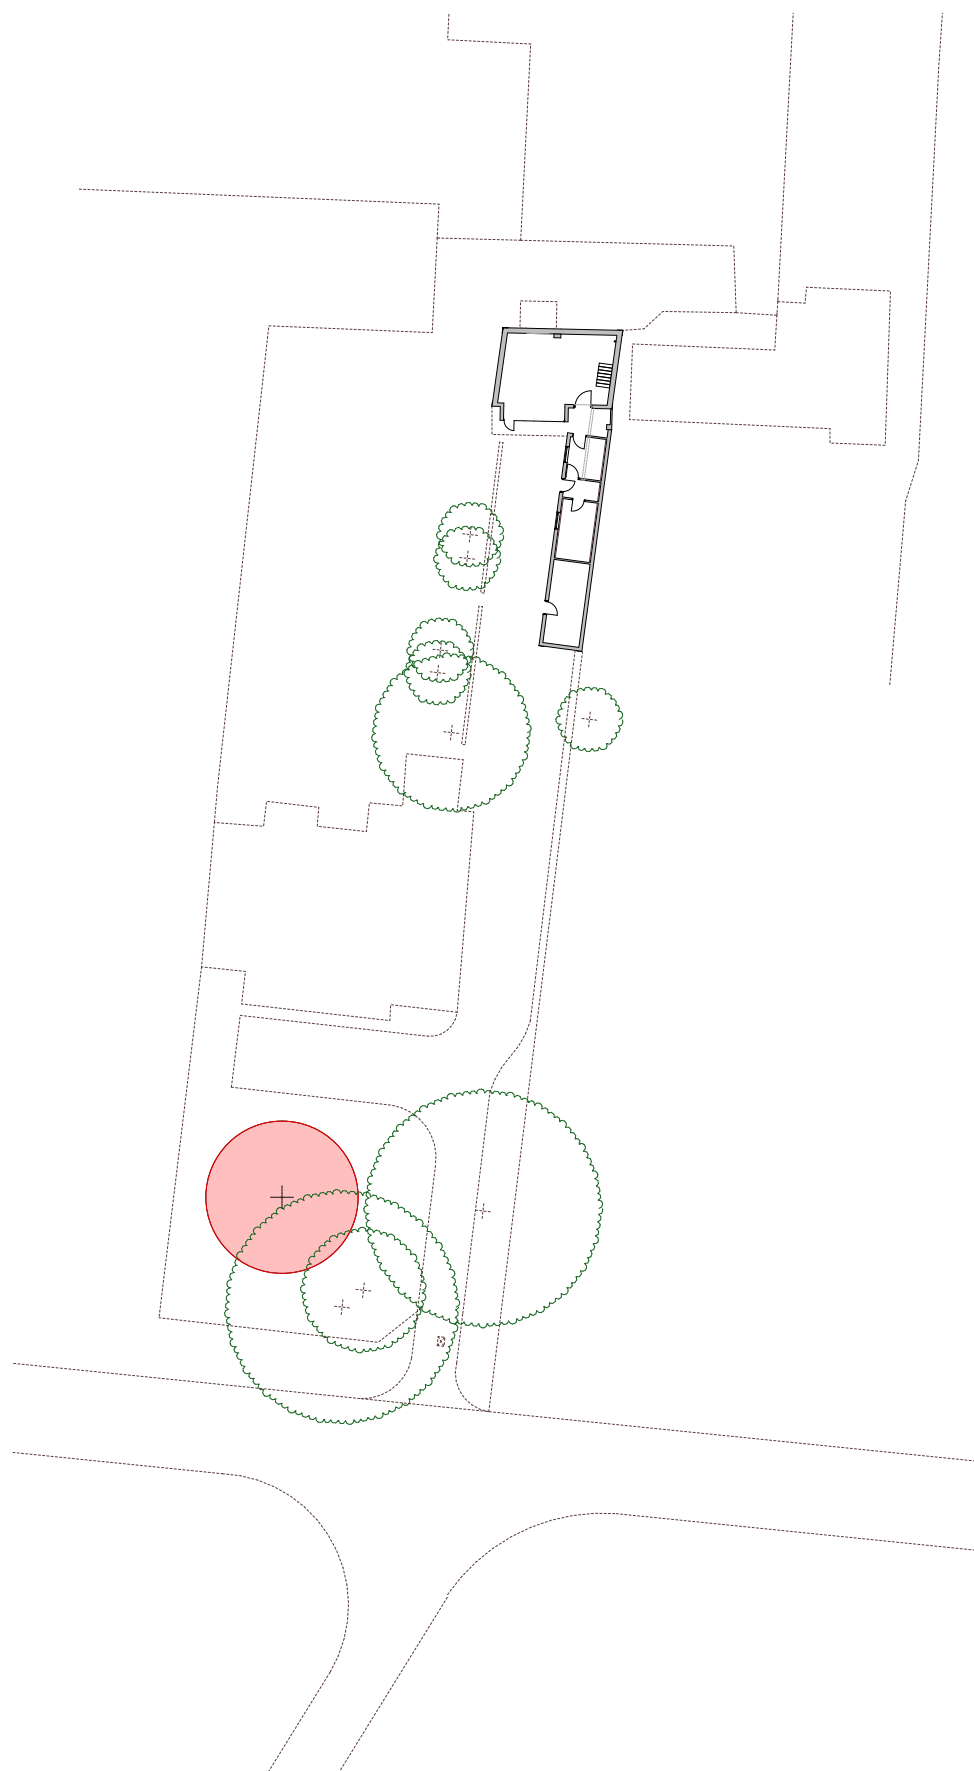

RevID	Issued By	Issue Date	Issue ID	Modified by	Checked by	Approved by

Purpose of Issue	Issue Date	Layout Title
Survey Drawings	Date printed 15/12/2017	Layout Plan A3 Drawing 1721.A.01.8. Rev
Downland Design Ltd	Project No. 1721 Scales @ A3 1:500,	Project Proposed Garage Conversion Client 39 Havant Road Emsworth Mr & Mrs S O'Hea