

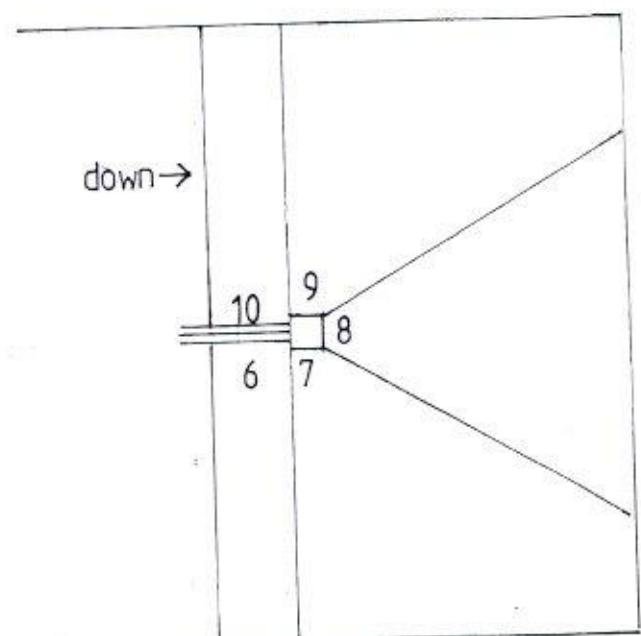


RECEIVED
 13 SEP 2017
 HAVANT BOROUGH COUNCIL

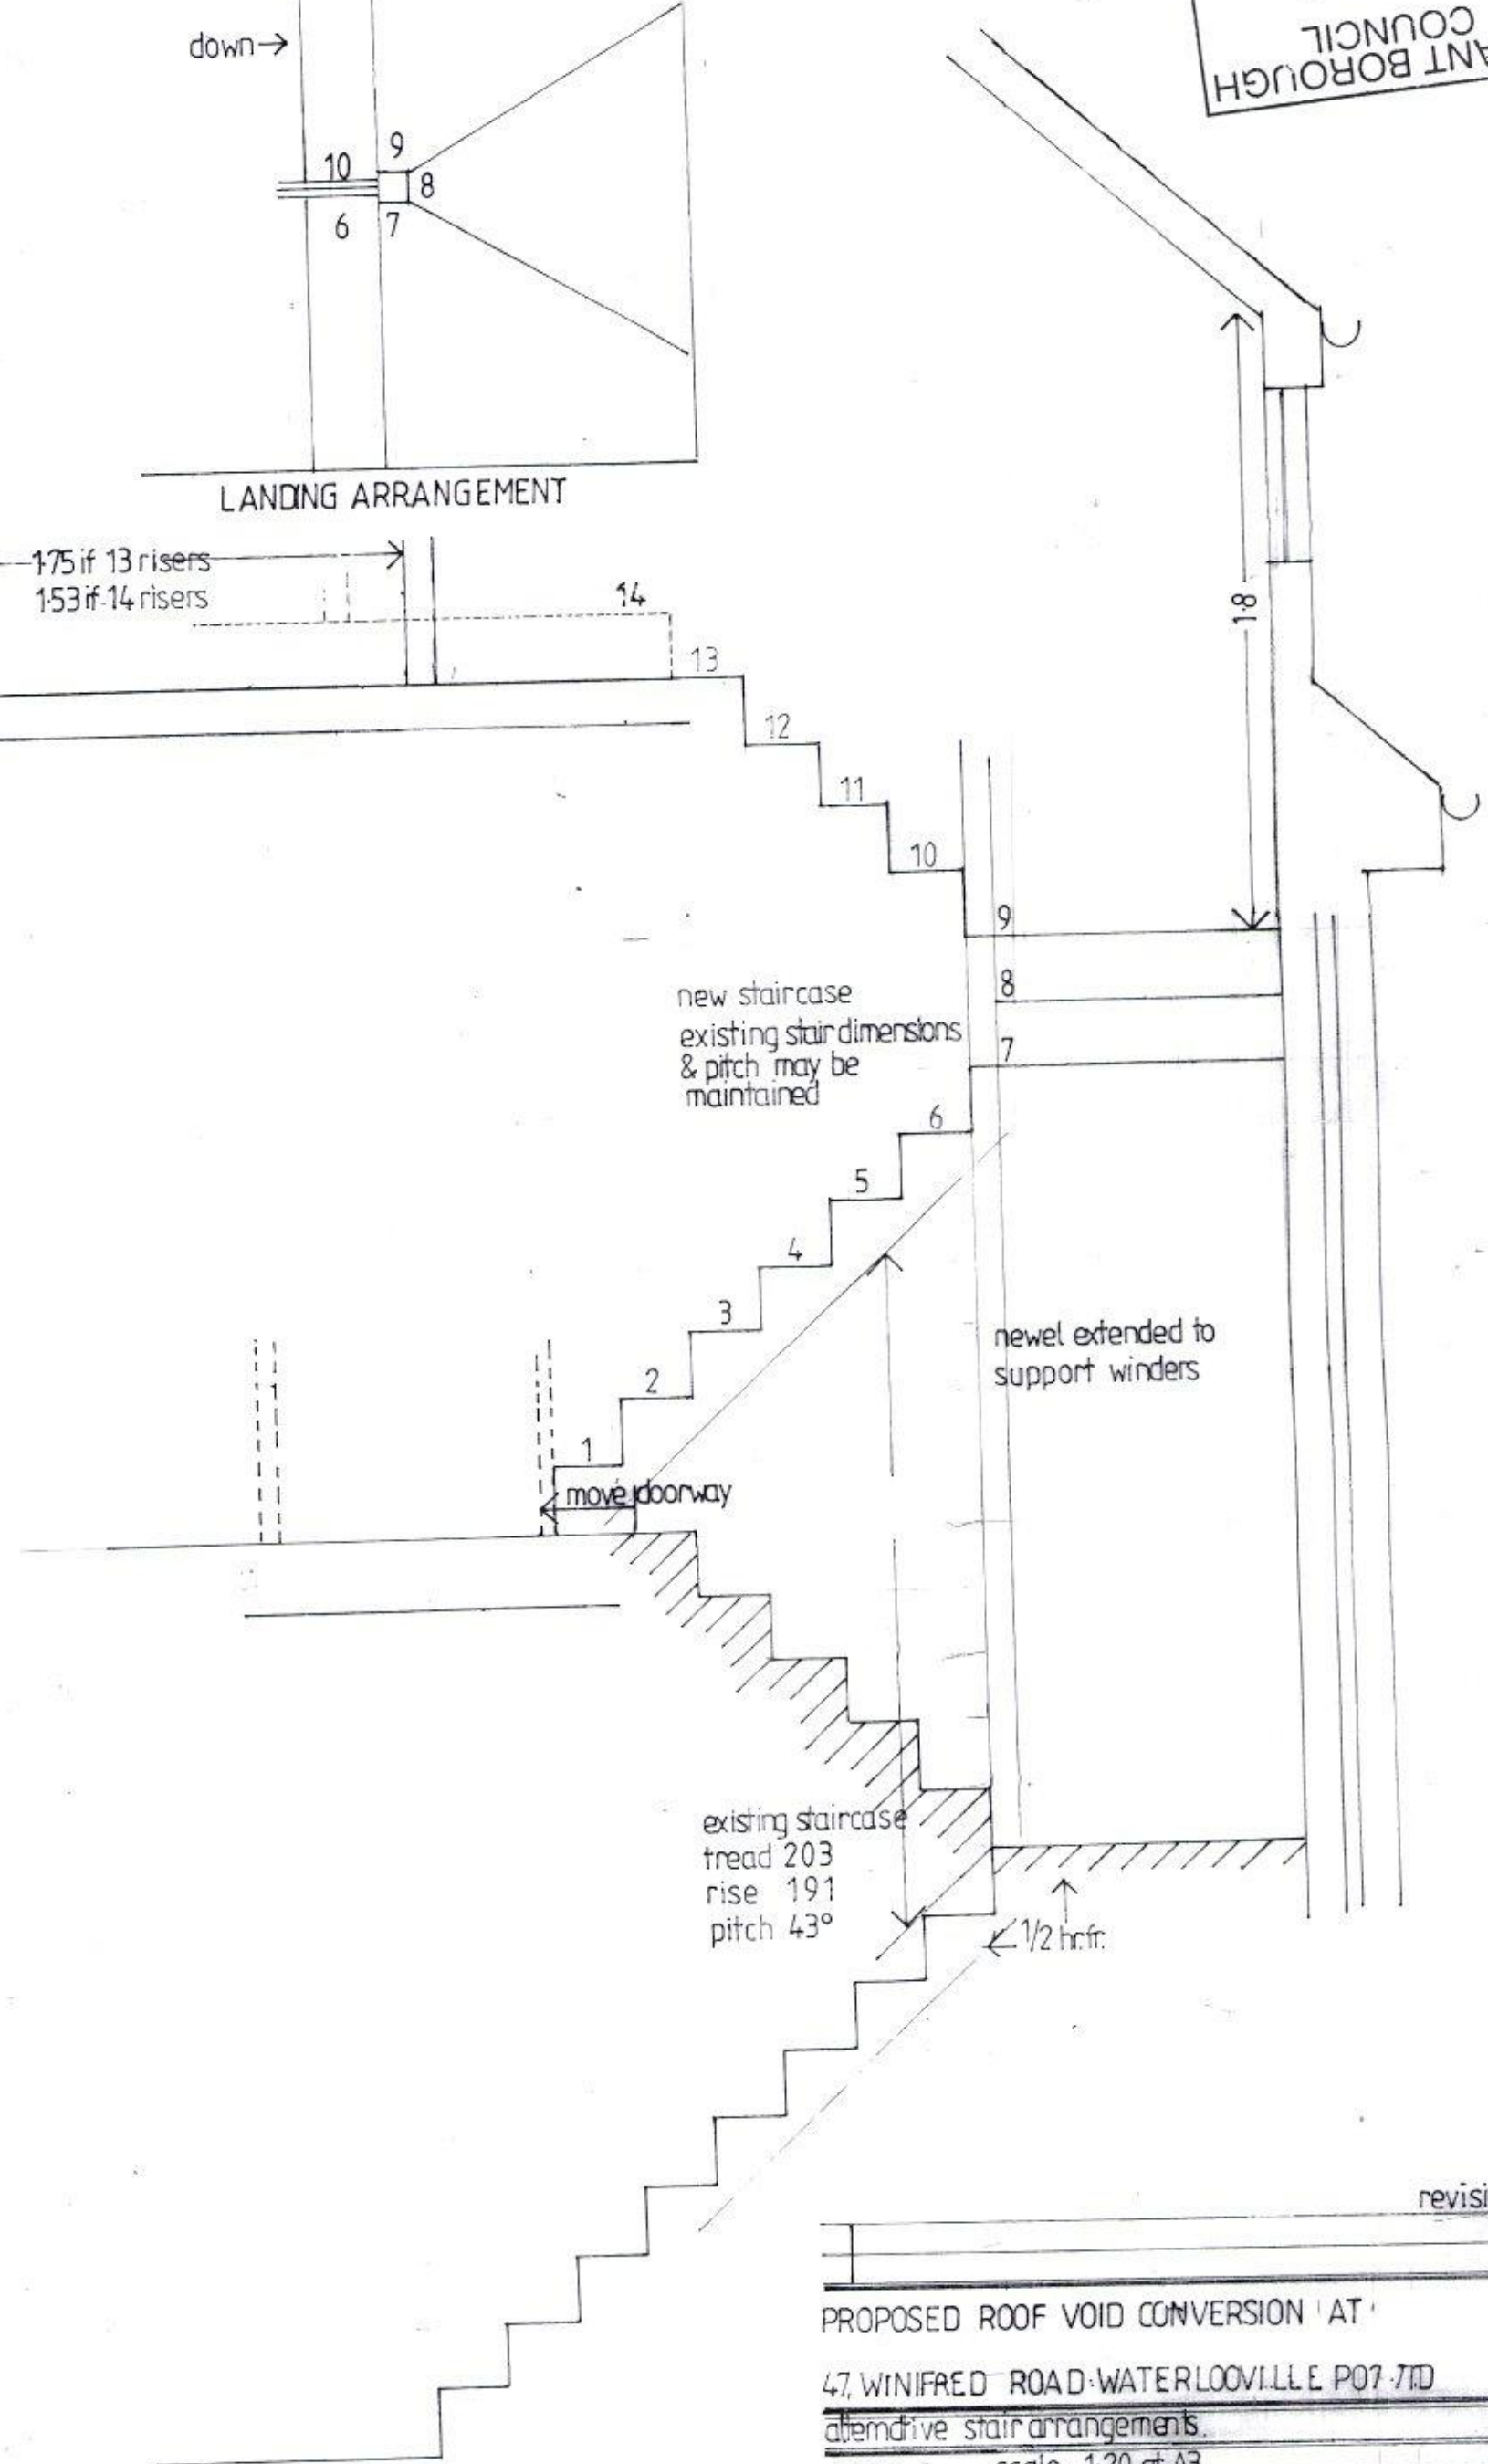

LANDING ARRANGEMENT

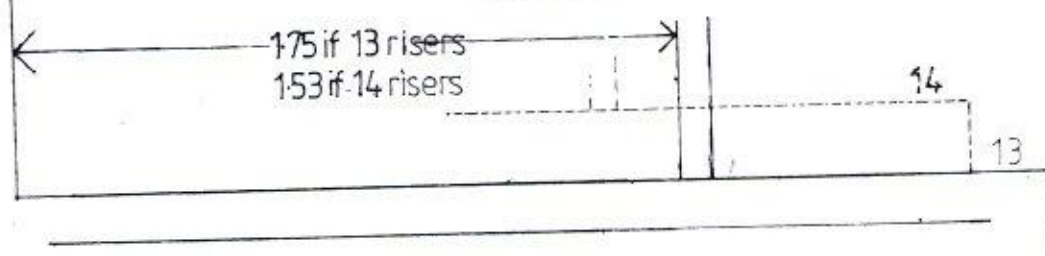

revisions	

PROPOSED ROOF VOID CONVERSION 'AT'
 47, WINIFRED ROAD, WATERLOOVILLE PO7 7TD
 alternative stair arrangements
 2325:5 scale: 1:20 at A3
 date: july 2017

Kanavan & Wingfield: chartered architects
 2 Portland Road, Waterloo, PO7 7TN