


FRONT ADDITION & ALTERATIONS 3, NORTH SHORE ROAD, HAYLING I. HANTS FOR J. HAINES.

PROPOSED GROUND FLOOR

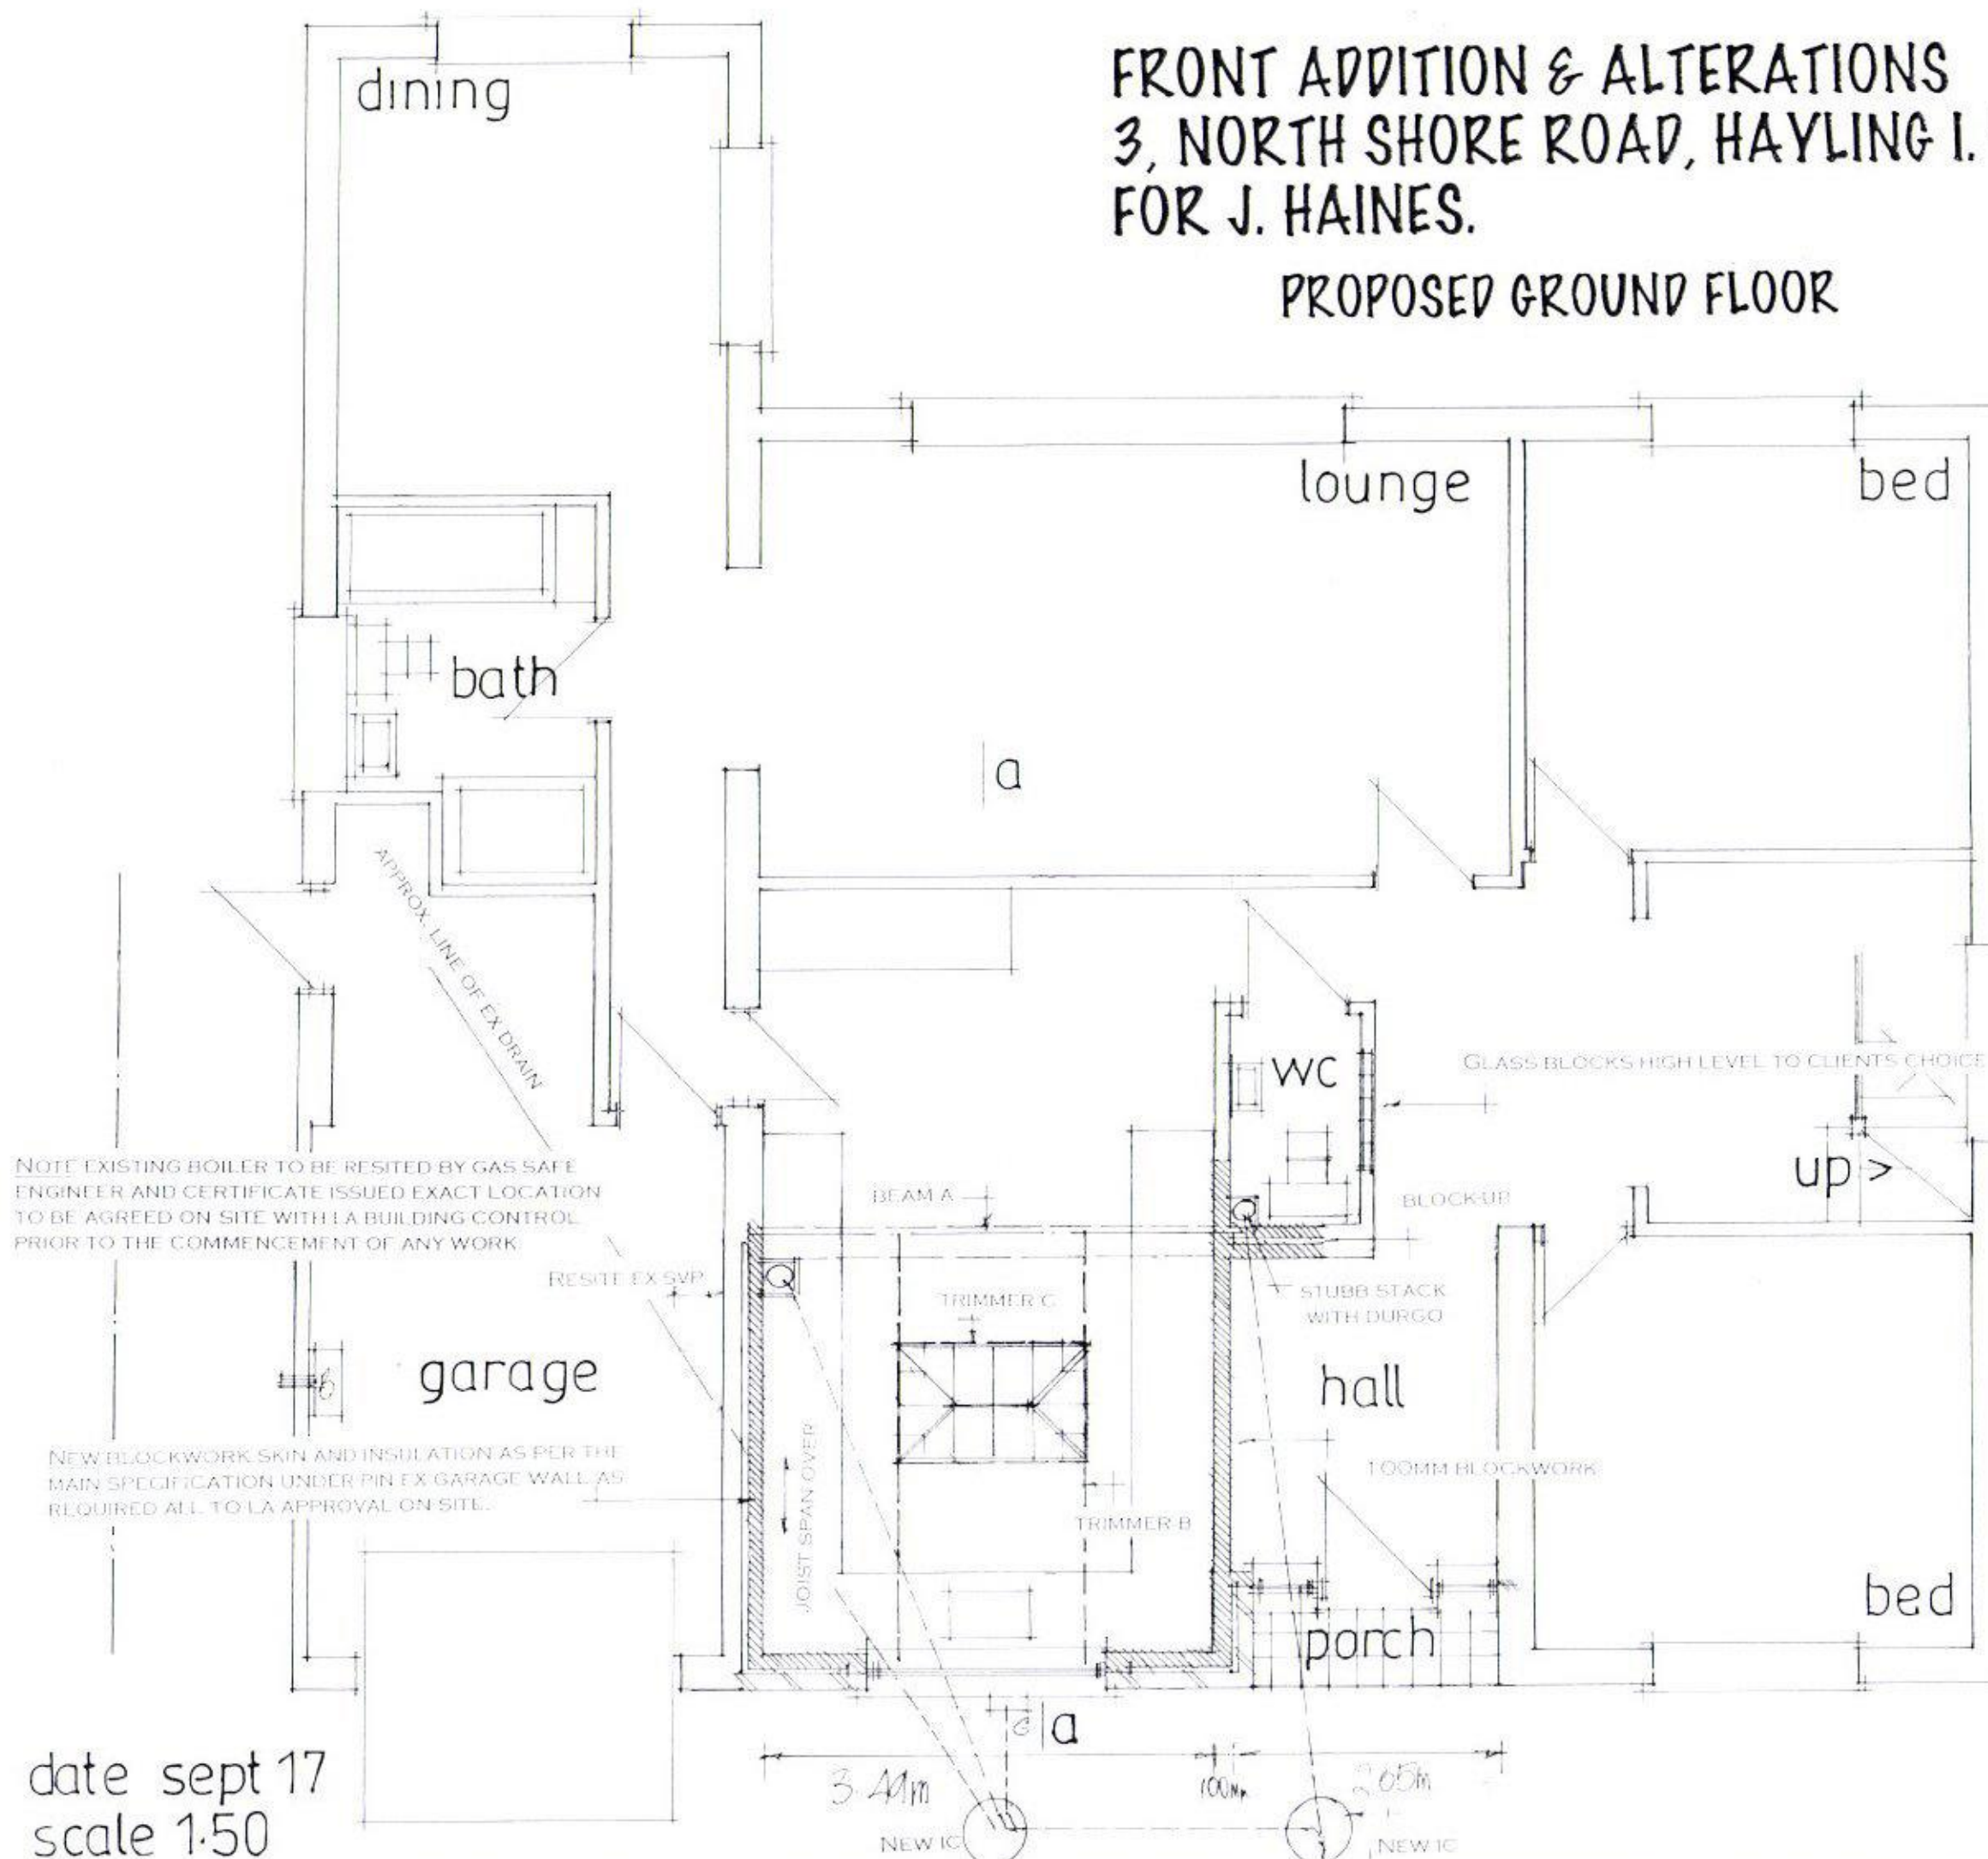

NEW SINGLE STACK PLUMBING TO BS 5572 USE 75MM DEEP SEAL TRAPS, SVP TO TERMINATE WITH A DURGO UNIT ABOVE THE LEVEL OF THE INLET OF THE HIGHEST FITTING. PROVIDE A RODDING ACCESS POINT AT THE BASE OF THE STACK

PLANS TO BE READ IN CONJUNCTION WITH THE ENGINEER'S CALCULATIONS AND DETAILS FOR NEW STEEL A PADSTONES ETC AND ALSO TRIMMERS B & C. NOTE ENCASE STEEL BEAM IN 12.5MM FIRELINE BOARDING FIXED STAGGERED JOINT.

NOTE CHECK ALL MEASUREMENTS ON SITE PRIOR TO THE COMMENCEMENT OF WORK.

WALLS TO BE FULLY BONDED TO THE EXISTING CAVITIES AND DAMP-PROOF COURSES TO BE MAINTAINED. CONTINUOUS CLOSE ALL REVEALS WITH INSULATED CAVITY CLOSERS.

3.29m

date sept 17
scale 1:50

PETER J. WALKER
ISLAND DESIGN
182 SEAFRONT, HAYLING ISLAND, HANTS
PO11 9AN
TEL 02392467571