



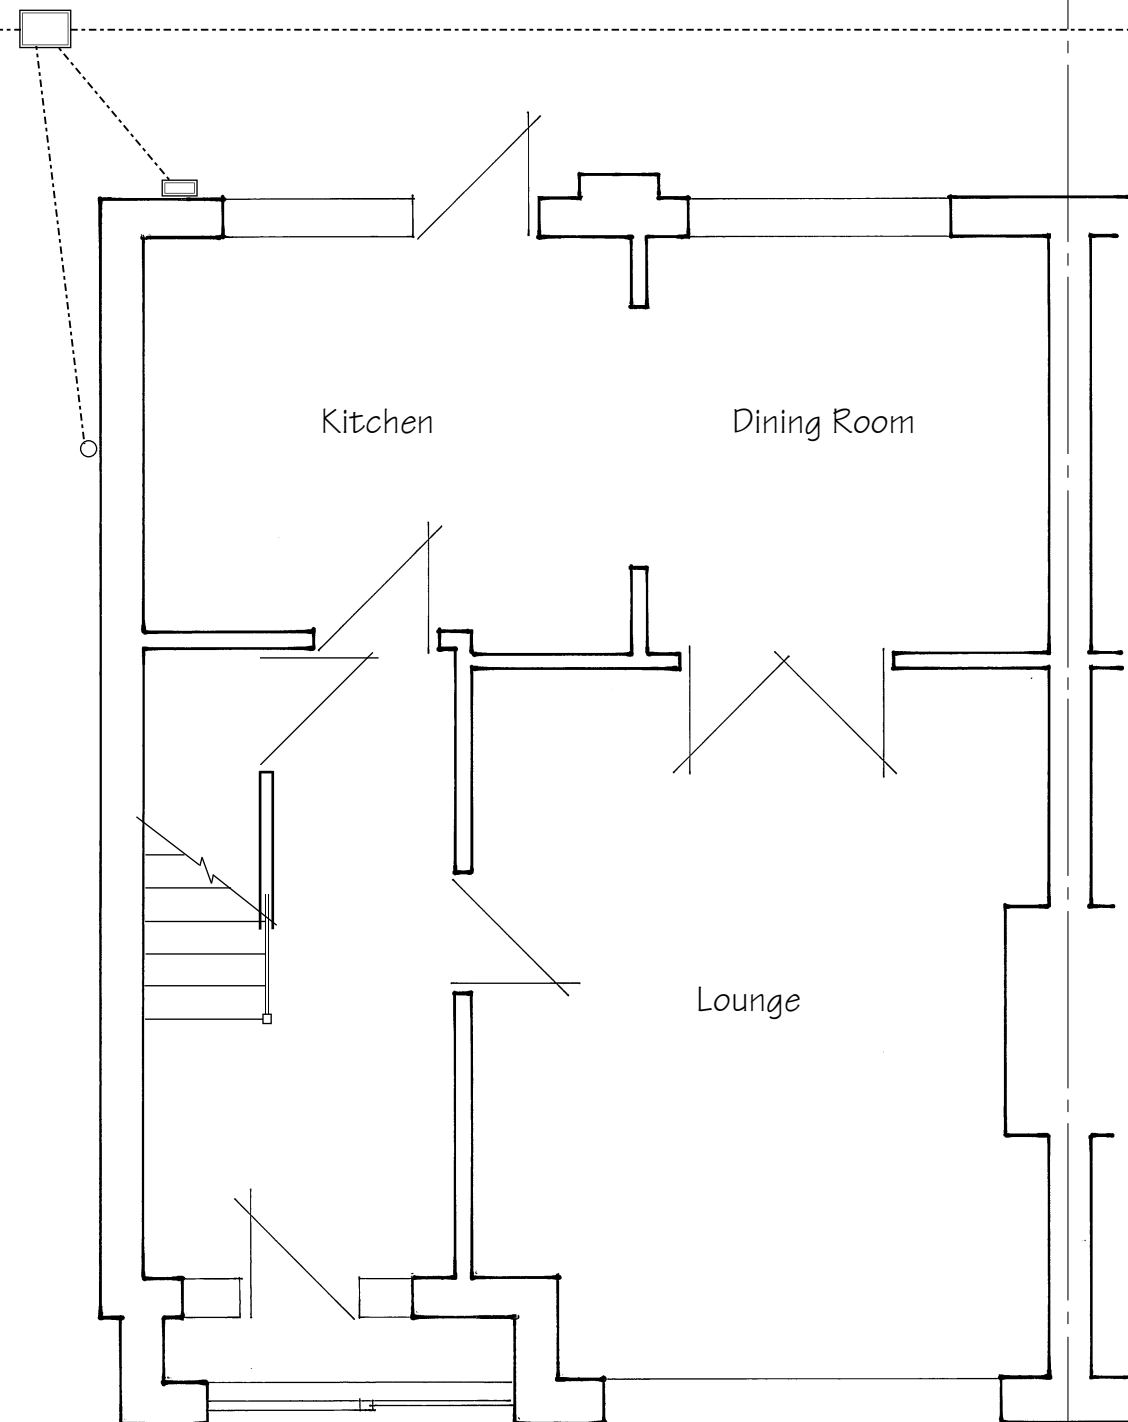

Existing Ground Floor Plan

These Plans have been prepared for the purpose of obtaining Planning Permission and/or Building Regulation Approval for the work shown thereon only and should not be used for any other purpose.

© These Plans remain the copyright of the architect and must not be copied or reproduced in any way without written permission with the exception of Local Authorities for Planning Purposes

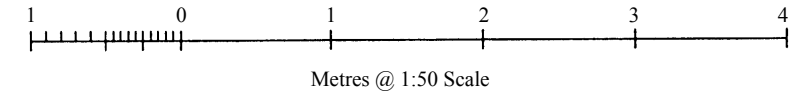

**Andrew R Dunks**

BSc(Hons) MRICS CBuildE MCABE

*Chartered Surveyor and Building Engineer*

Unit 1, Basepoint, Waterberry Drive

Waterlooville, Hants, PO7 7TH

Tel: (023) 9225 3034

e-mail: plans@dunks.freemove.co.uk

Proposed Side/Rear Extension

17 Burnside  
Waterlooville

For Mr & Mrs Weston

Scale - 1:50 at Page Size A3

Date - February 2017