
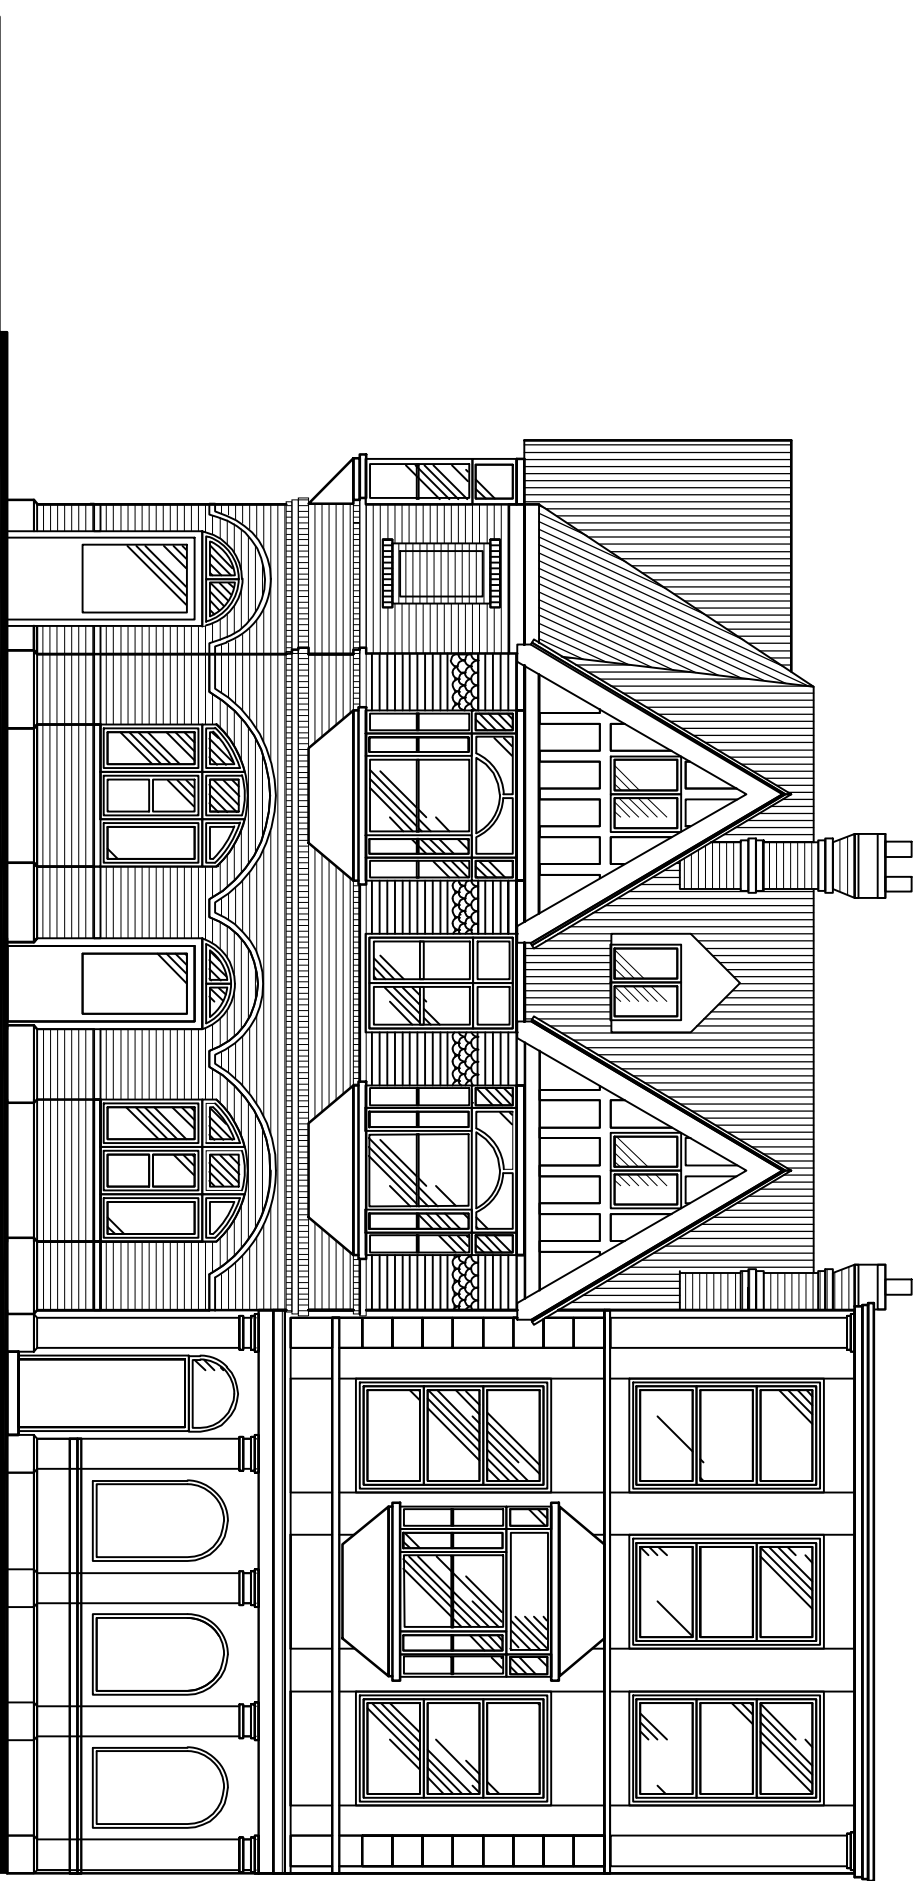


Former White Hart P.H.  
East Street  
PO9 1AA

EXISTING  
SOUTH ELEVATION

Revisions  
A. INITIAL DRAWING  
B. DRAWING UPDATED TO SHOW  
CHIMNEYS

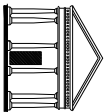

**Martin Critchley**  
CHARTERED ARCHITECT

The Old Brewery,  
15E South Street, Hovont,  
Hampshire, PO9 1BU  
023 92 474 919  
critchleycritch@btinternet.com

Scale A3 = 1:100  
Drawn AJB  
Date 19/09/17

metres

10

20

30

40

17094--302<sup>0</sup>