



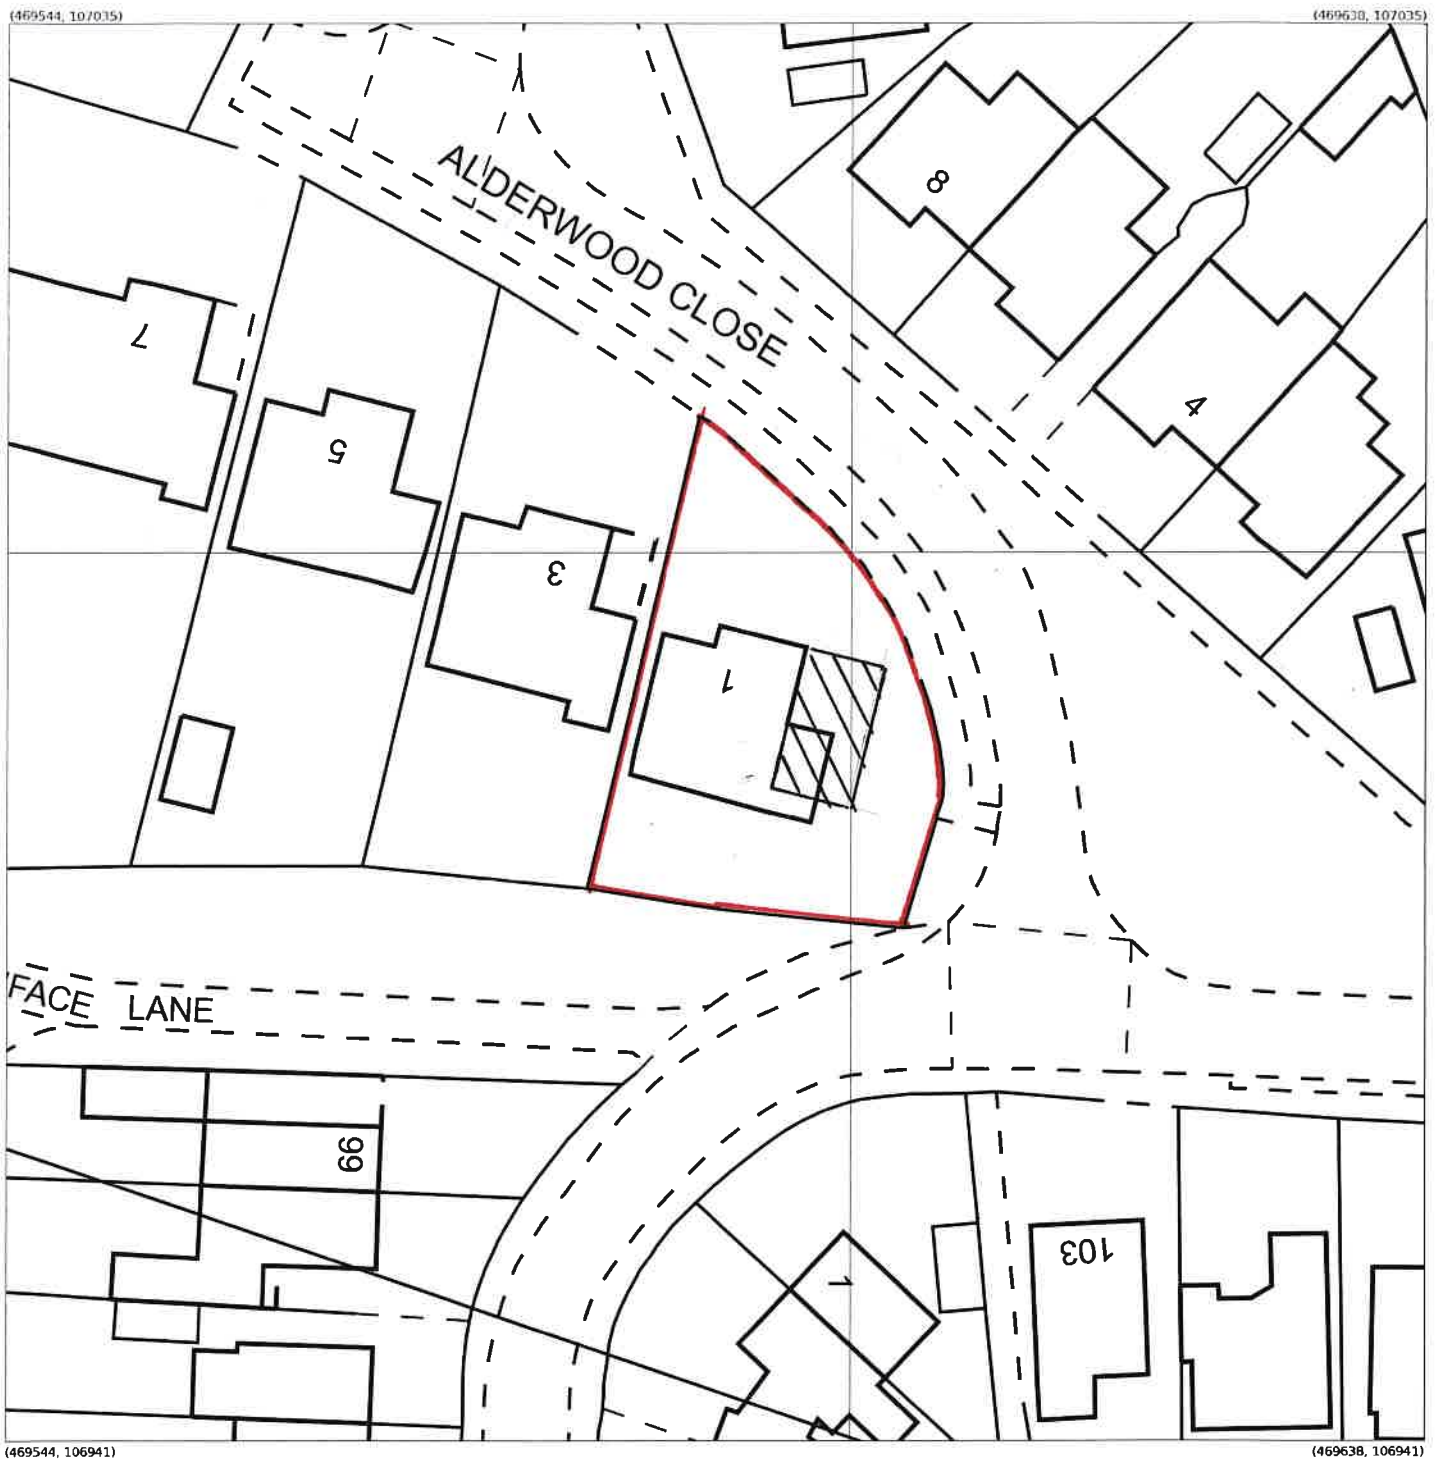

Produced 13 Oct 2017 from the Ordnance Survey MasterMap (Topography) Database and incorporating surveyed revision available at this date.

The representation of a road, track or path is no evidence of a right of way. The representation of features as lines is no evidence of a property boundary.

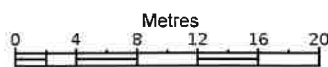

1:500



1, Alderwood Cl, Havant
PO9 3RG

Supplied by: **Stanfords 13 Oct 2017**
Licence: © Crown Copyright and
database rights 2017 OS100035409
Order Licence Reference: OI1169188
Centre coordinates: 469591 106988