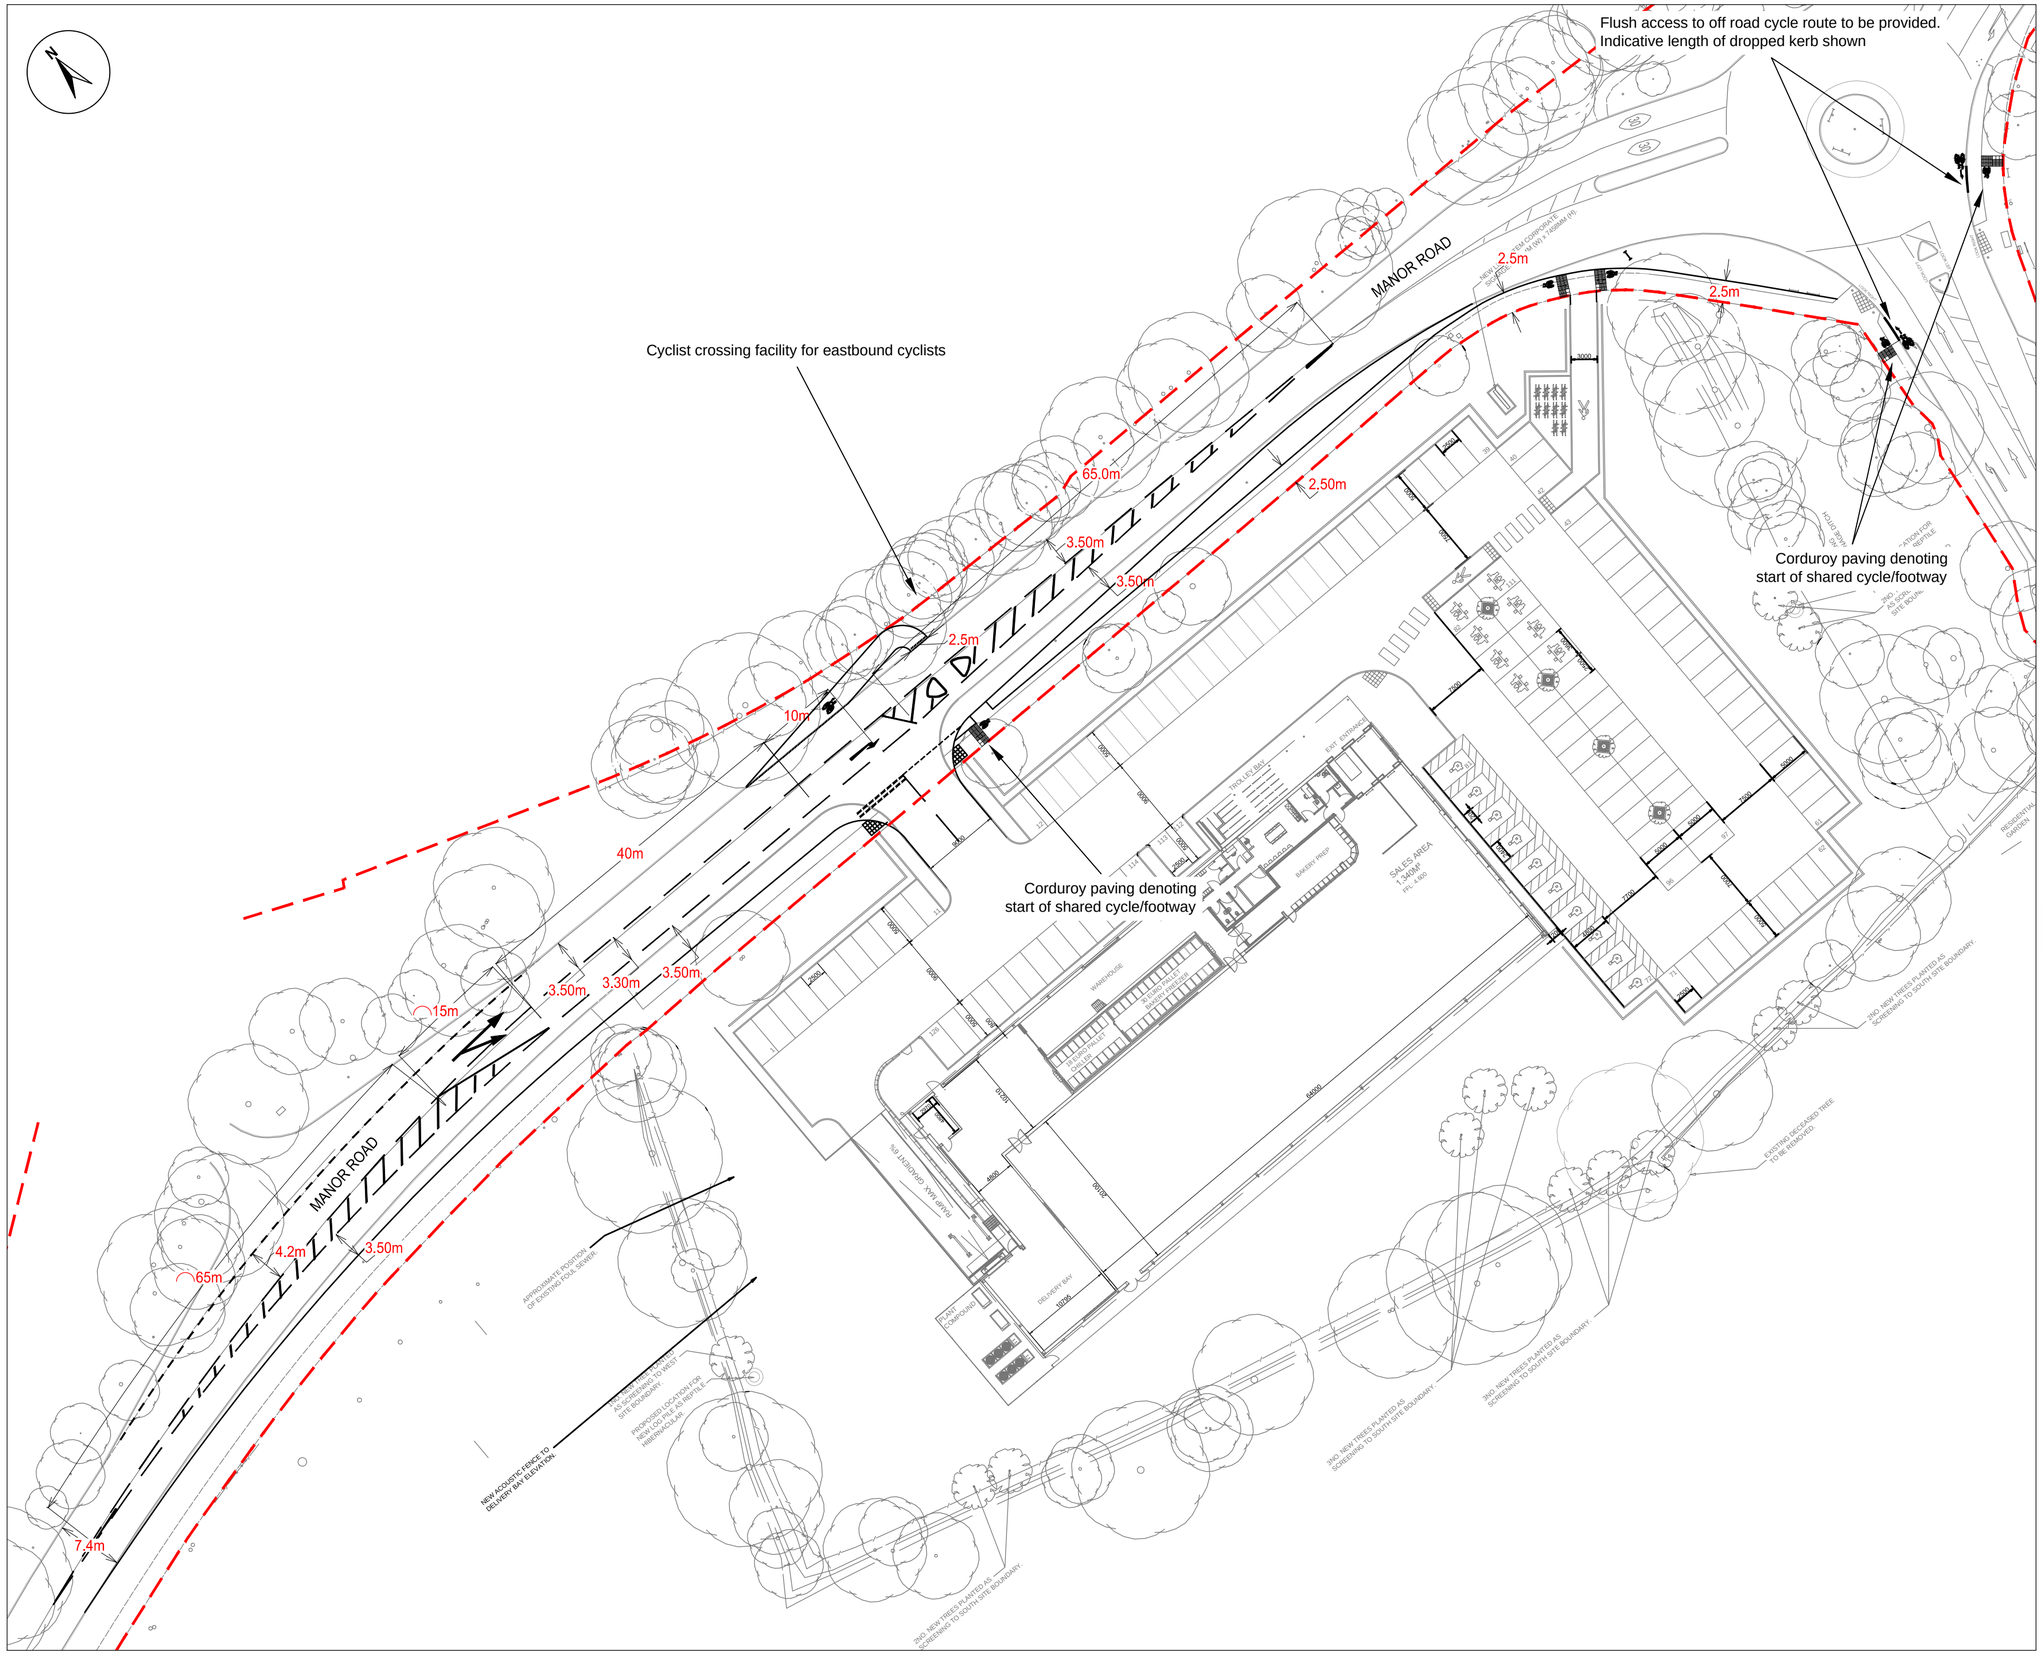

NOTES

1. This drawing has been prepared in accordance with the scope of RPS's appointment with its client and is subject to the terms and conditions of that appointment. RPS accepts no liability for any use of this document other than by its client and only for the purposes for which it was prepared and provided.
2. If received electronically it is the recipients responsibility to print to correct scale. Only written dimensions should be used.

Key:

Highway boundary

Rev	Description	Date	Initial	Checked
B	Cycle details added following HCC comments	09.11.17	CIL	JE
A	Amended Ghost Right turn, included cycle access improvements	08.11.17	CIL	JE

RPS

20 Milton Park
Abingdon, Oxfordshire, OX14 4SH.

T: +44(0)1235 432 190 E: transport@rpsgroup.com F: +44(0)1235 834 698

Client: Lidl

Project: Lidl, Hayling Island

Title: Proposed Access Arrangement Ghost Island Right Turn Option

Status	Drawn By	Checked by
Preliminary	AJ	JE
Project Number	Scale @ A2	Date Created
JNY9067	1:500	31.10.17

Drawing Number	Rev
JNY9067-06	B

© 2016 RPS Group

rpsgroup.com

Crown Copyright. All rights reserved. RPS Group license number 0100039993

Drawing Ref: P:\JNY9067 - LIDL HAYLING ISLAND, HANTS\HIGHWAYS\DRAWINGS\JNY9067-06B & 07B GHOST RIGHT TURN.DWG Plotted Date: 11/9/2017 4:30 PM