
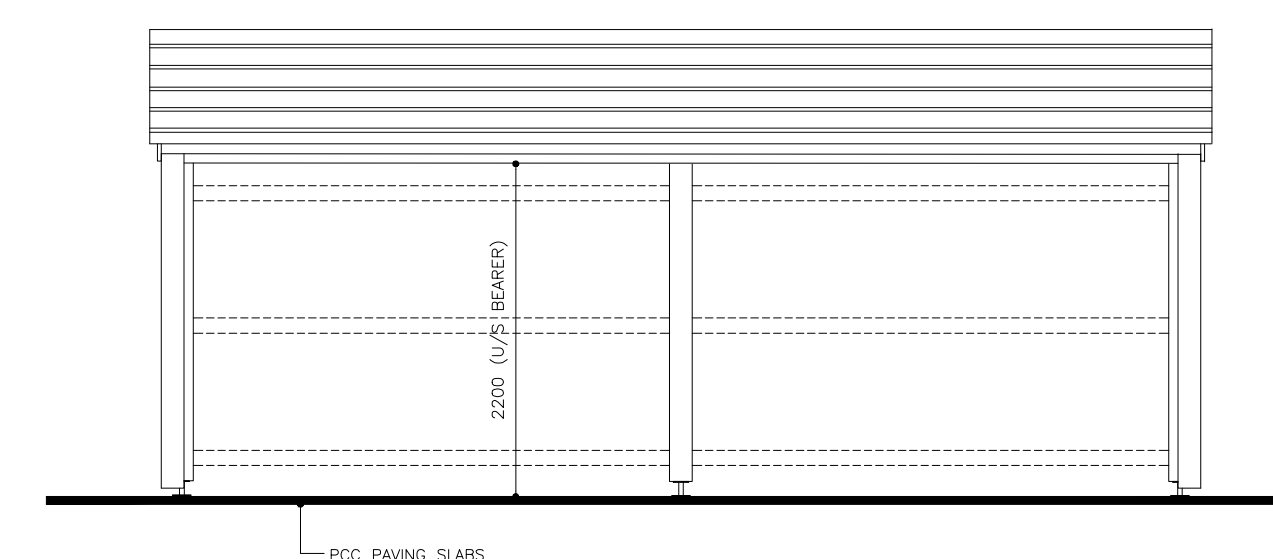
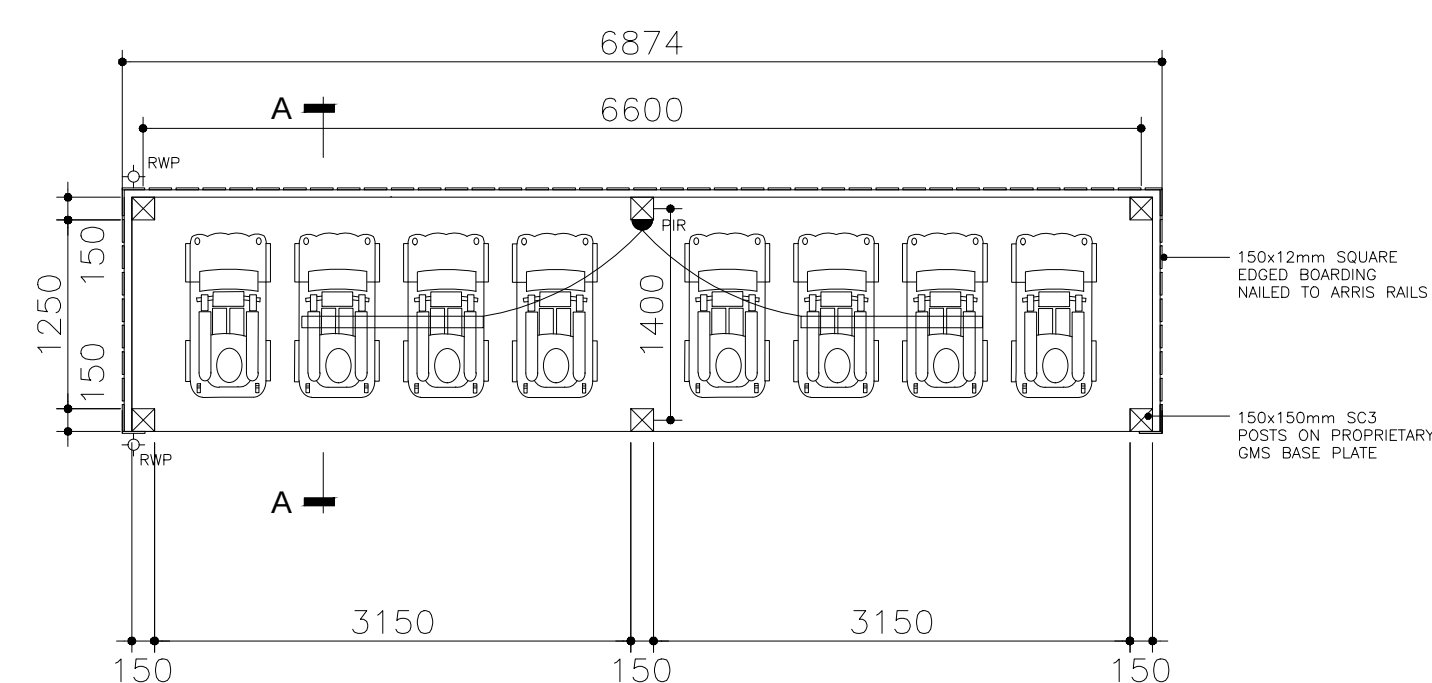
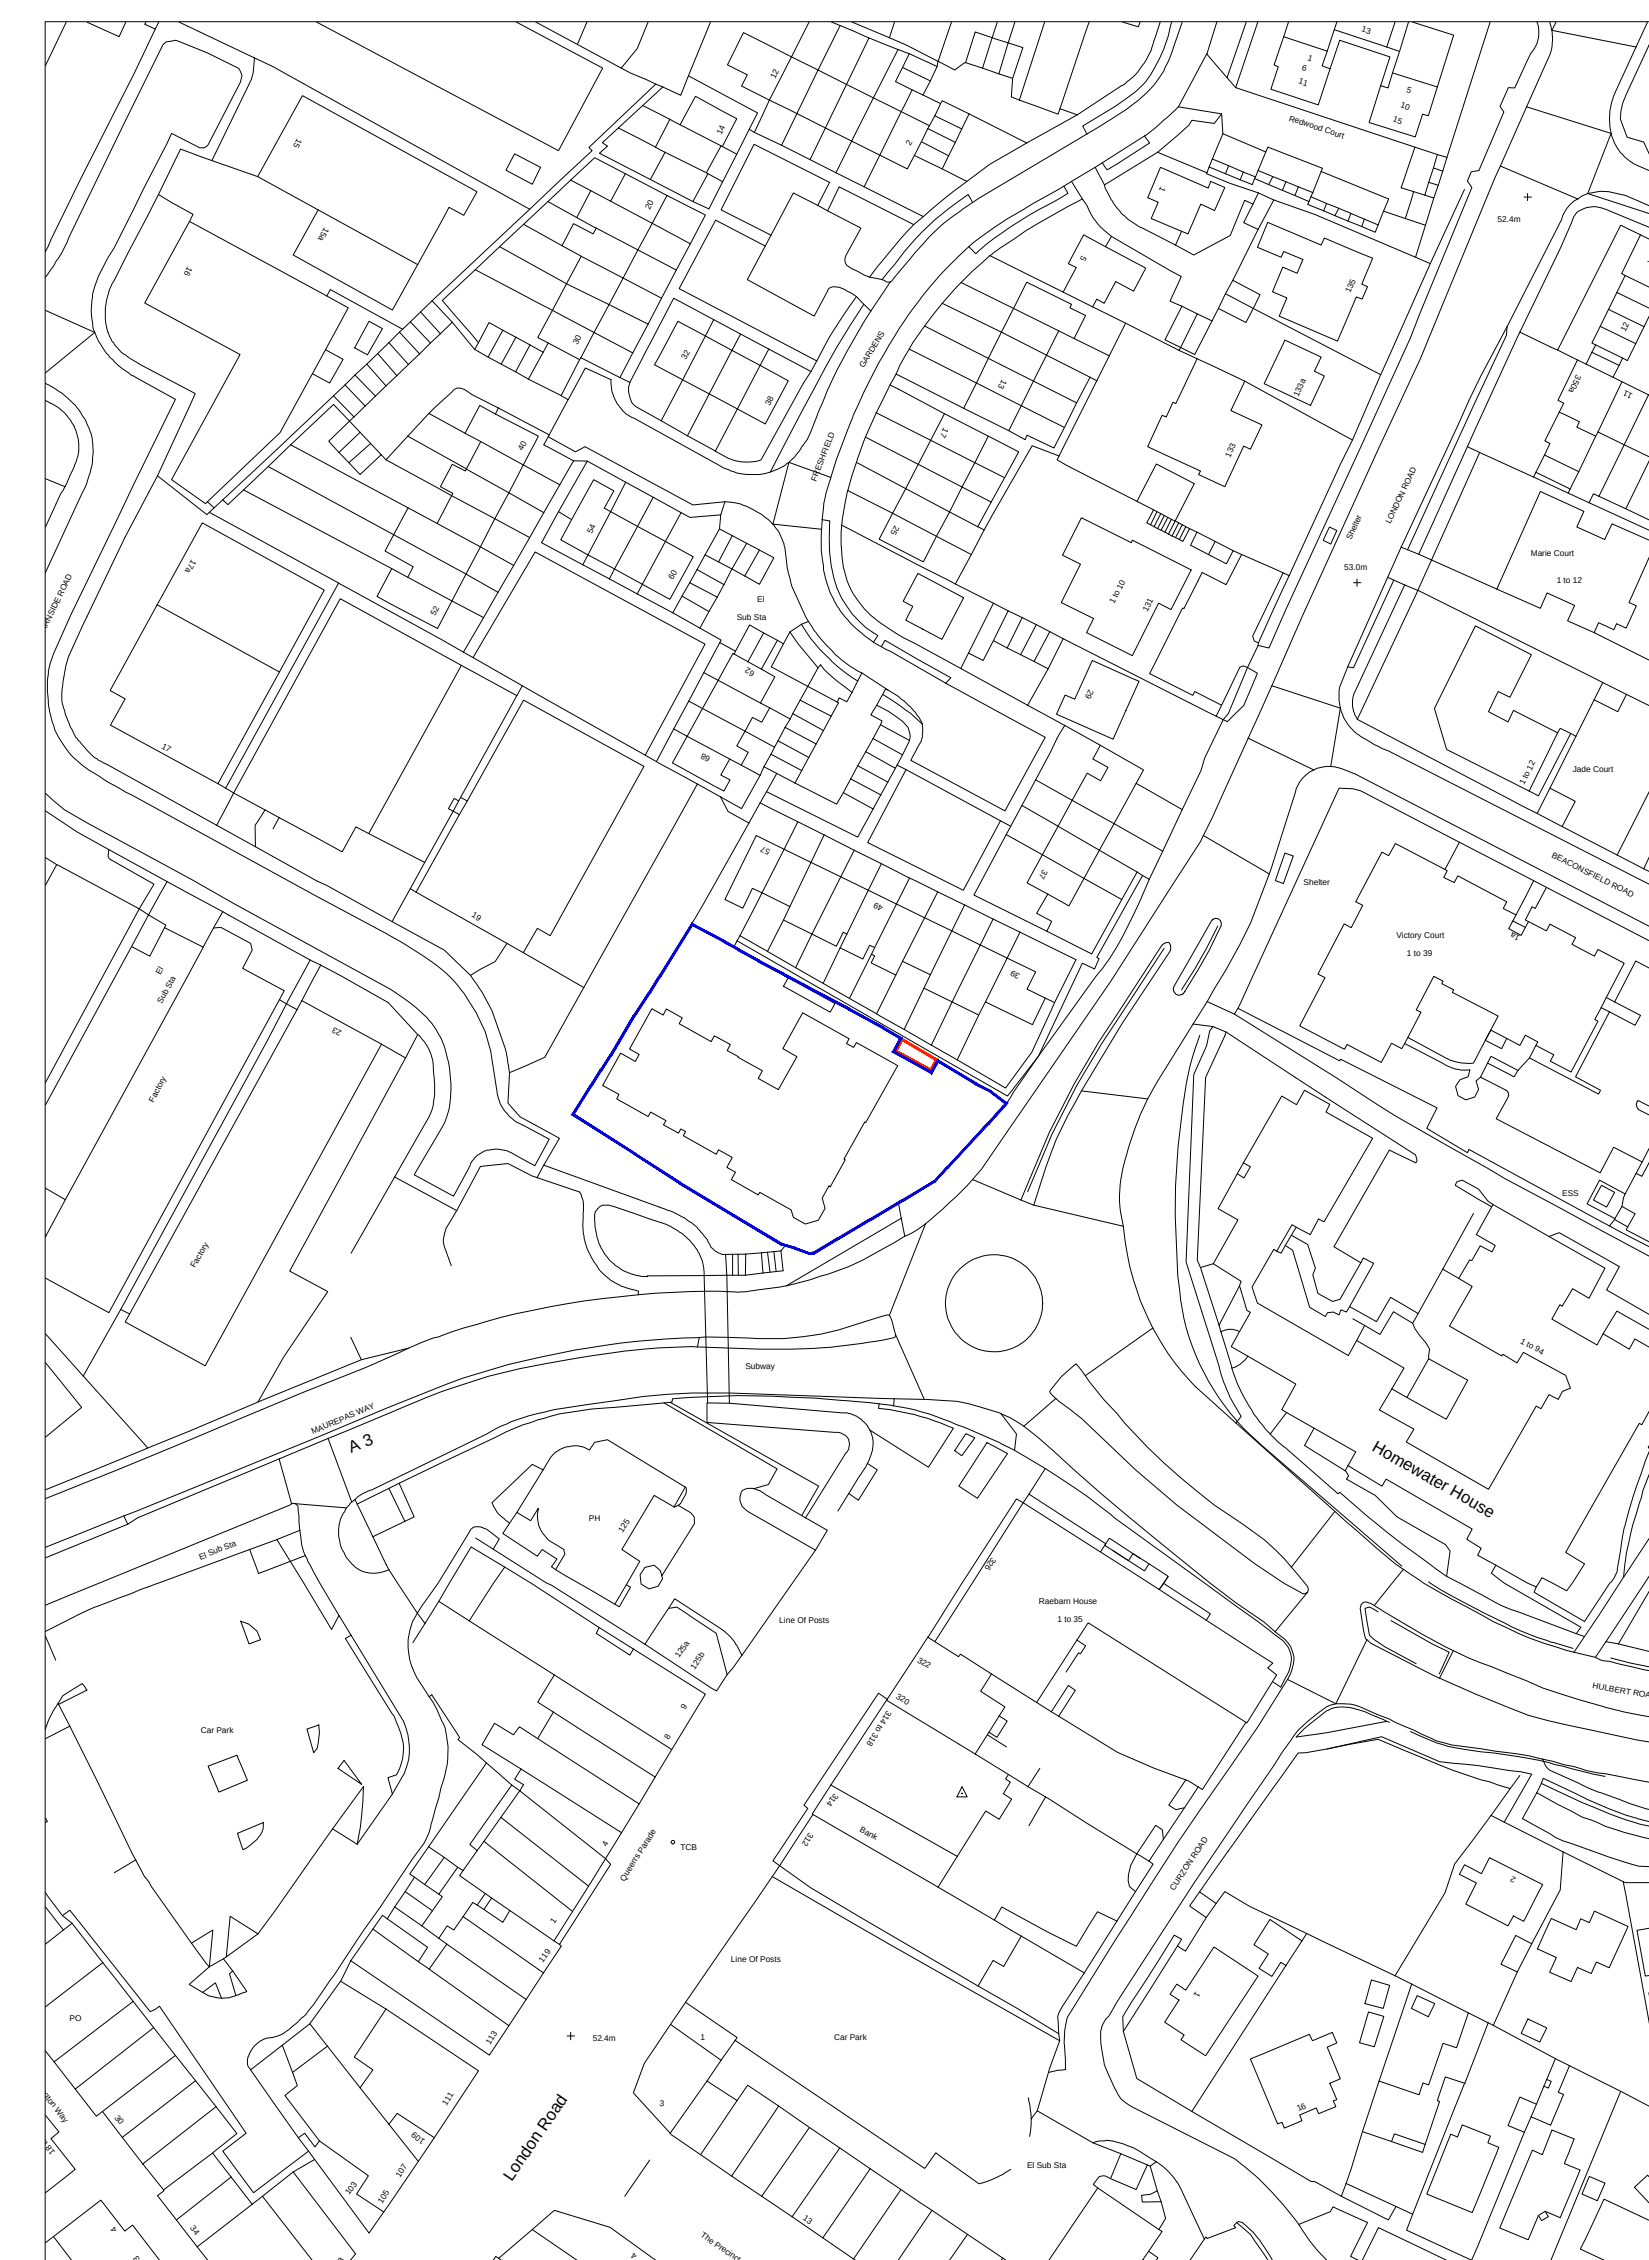
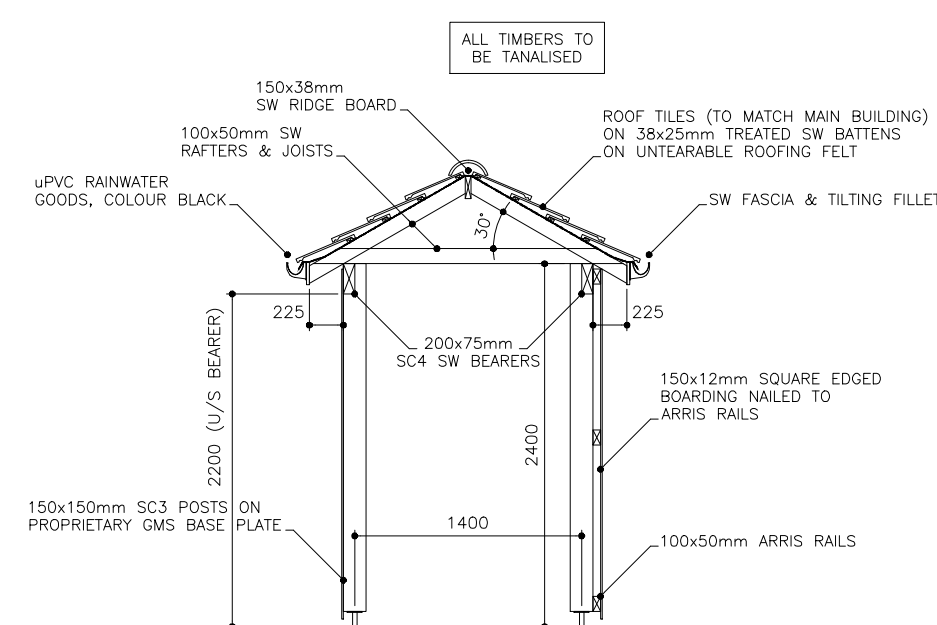


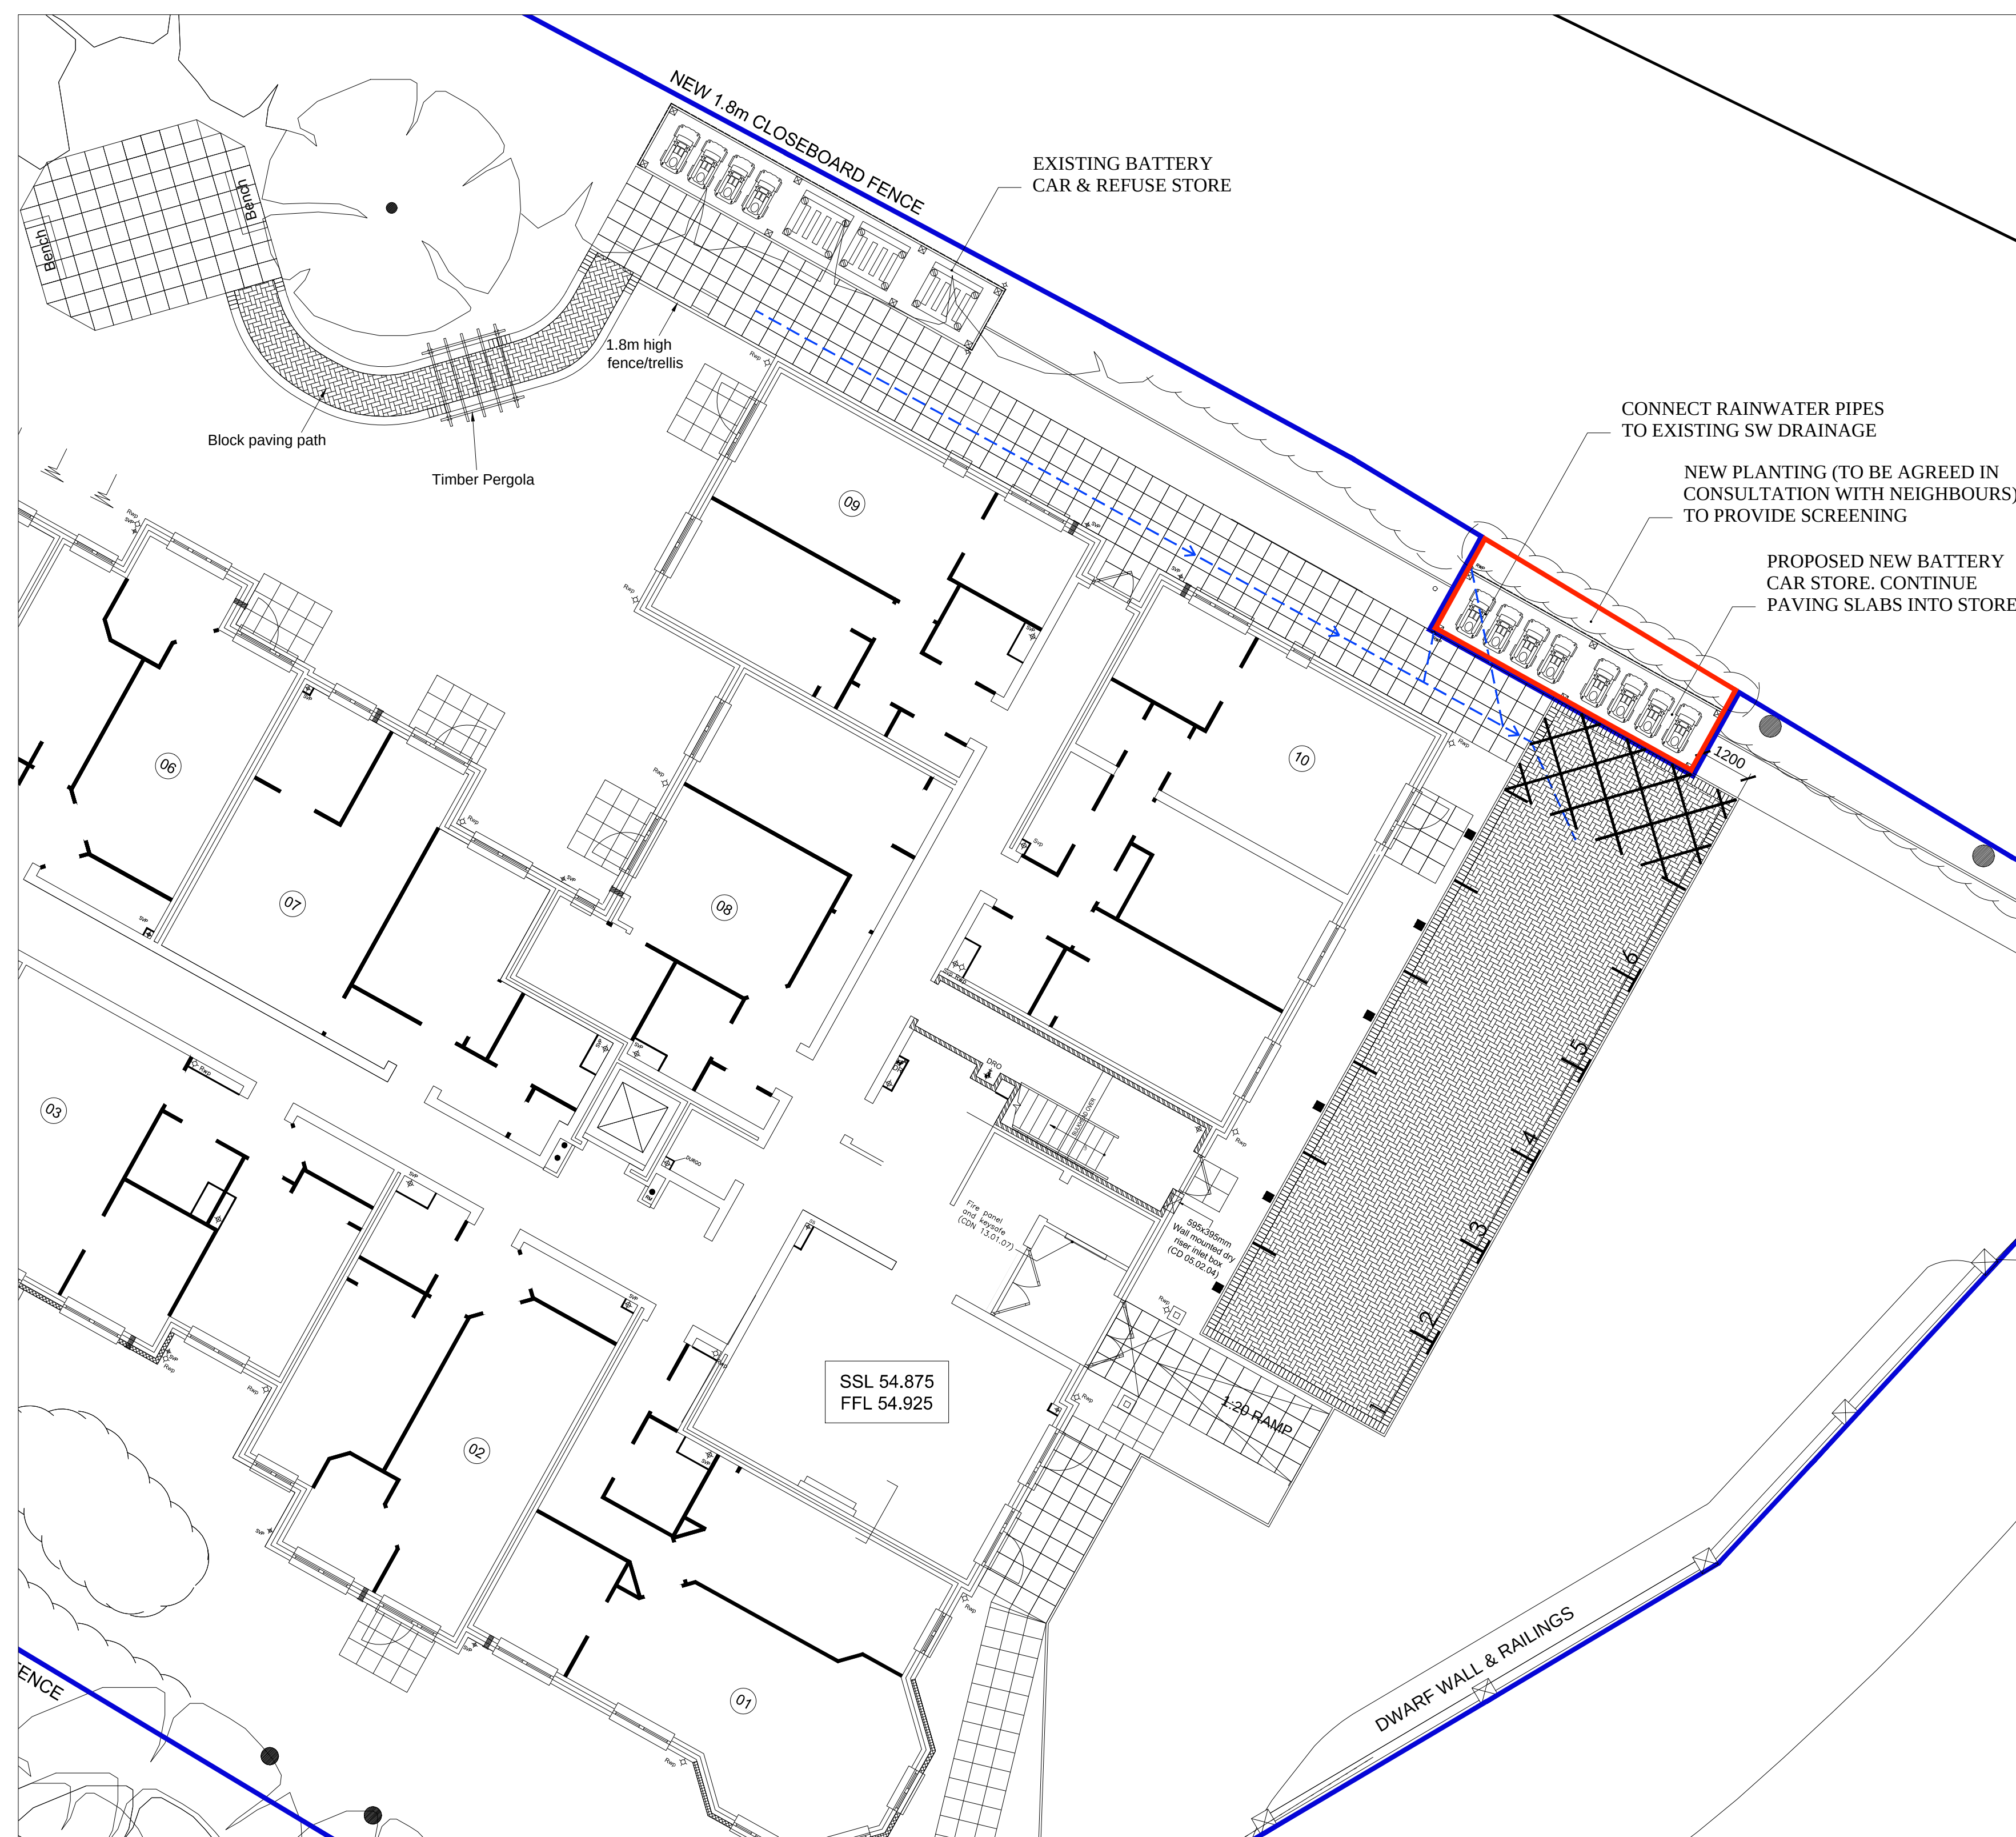

Rev.	Date	By
A REFUSE STORE RELOCATED AND INCREASED IN SIZE.	20.09.17	SF
B REFUSE STORE RELOCATED	27.09.17	SF
C LOCATION PLAN ADDED	25.01.18	LAR
D REFUSE STORE CHANGED TO BATTERY CAR STORE.	19.02.18	LAR

COPYRIGHT ACT APPLIES

planning*issues*
TOWN PLANNING AND ARCHITECTURAL DESIGN

Churchill House * Parkside
Ringwood * Hampshire * BH24 3SG
Tel: (01425) 462109
Fax: (01425) 462101
E-mail: design@planningissues.co.uk

Churchill
Retirement Living 

Churchill House * Parkside
Ringwood * Hampshire * BH24 3SG
Tel: (01425) 462101
Fax: (01425) 462101
E-mail: enquiries@churchillretirement.co.uk

Project Title
Category II Sheltered Housing
London Road
WATERLOOVILLE

Drawing Title
PROPOSED NEW BATTERY CAR STORE

Scale	as indicated@A1	Date	SEPT 201
Drawn	SF	Checked	
Drawing No.			Rev
CRL : 10072WV : BS04			D