
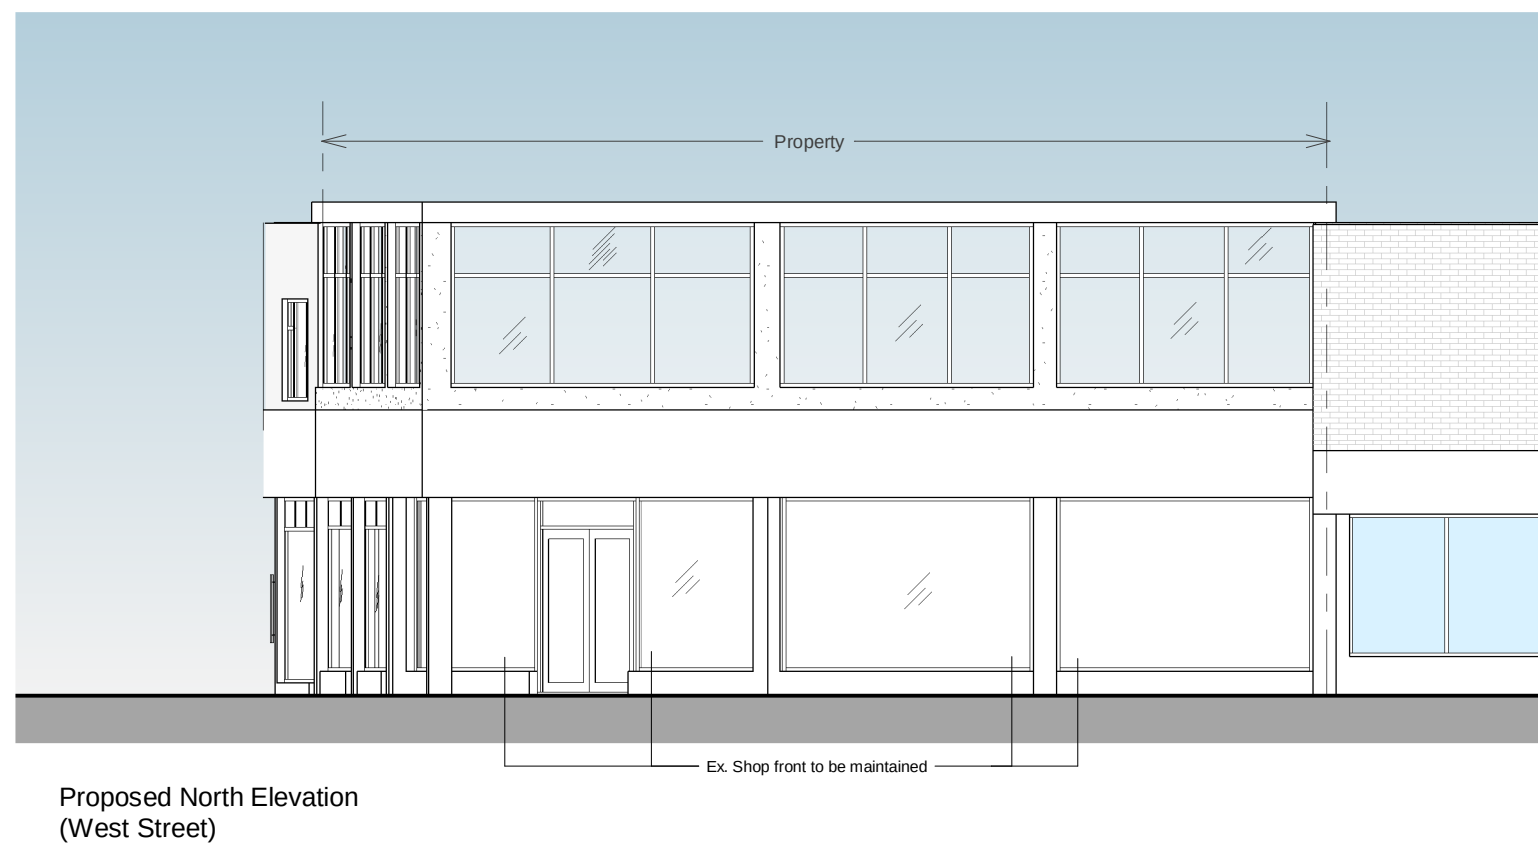


Drawing For Planning Purposes Only

All dimensions and details on this drawing are for planning purposes and should not be used for fabrication and erection purposes. DO NOT scale from this drawing, except for planning purposes, use figured dimensions if available. Any discrepancies should be highlighted without delay.

Note: This drawing has been produced with information from a topographical survey carried out by others. All information therefore derived from the survey drawing is assumed to be accurate and ADP Architects Ltd cannot be held accountable for any discrepancies discovered on site.

IF IN DOUBT ASK FOR CONFIRMATION.

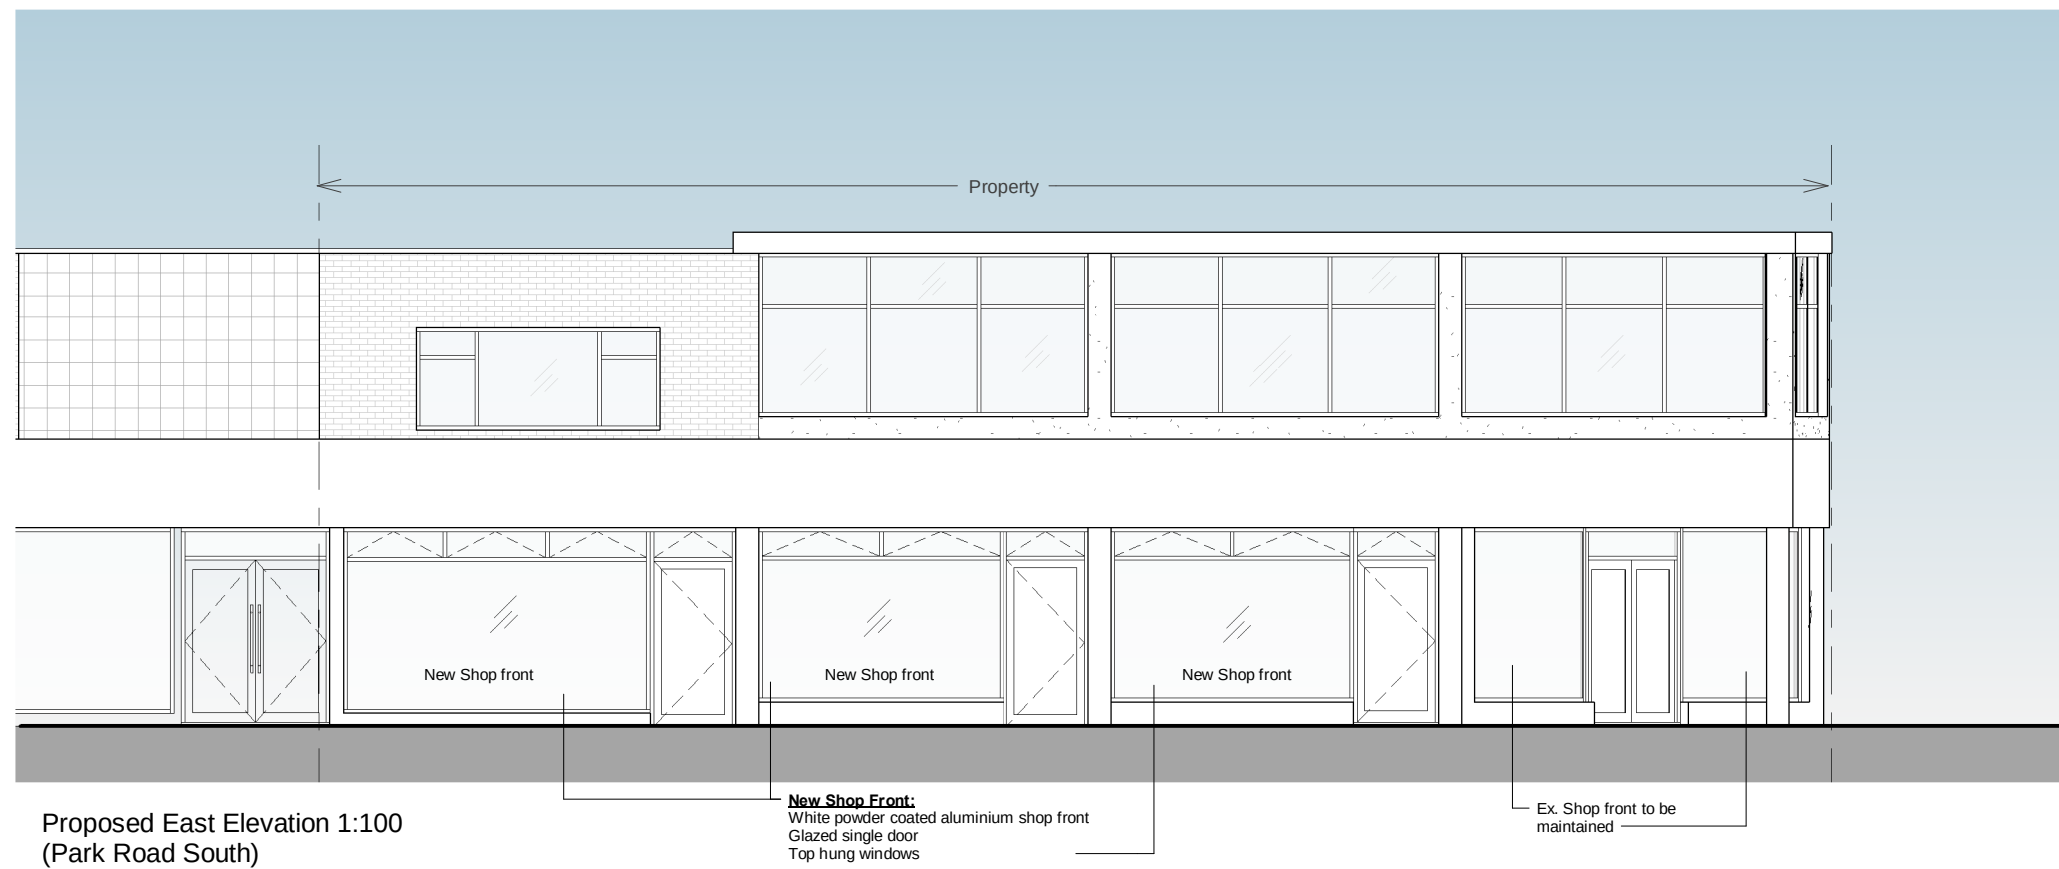

Rev:

Note:

adp

architects ltd

architects & urban designers

Tel: 0845 365 1475

Email: mail@adp-ltd.co.uk

www.adparchitectsltd.co.uk

Richmond Court, 94 Botley Road, Park Gate, Southampton, SO31 1BA

Project Name / Address:
Change of use (A2 to A1)
39 West street
Havant
PO9 1LA

Client:
Geo & R Carrell Properties Ltd

Drawing title:
Proposed Elevations

Job number:	Drawing number:	Revision:
1794	05	
Drawing scale/size:	Date:	drawn:
1 : 100 @A3	Nov 17	