

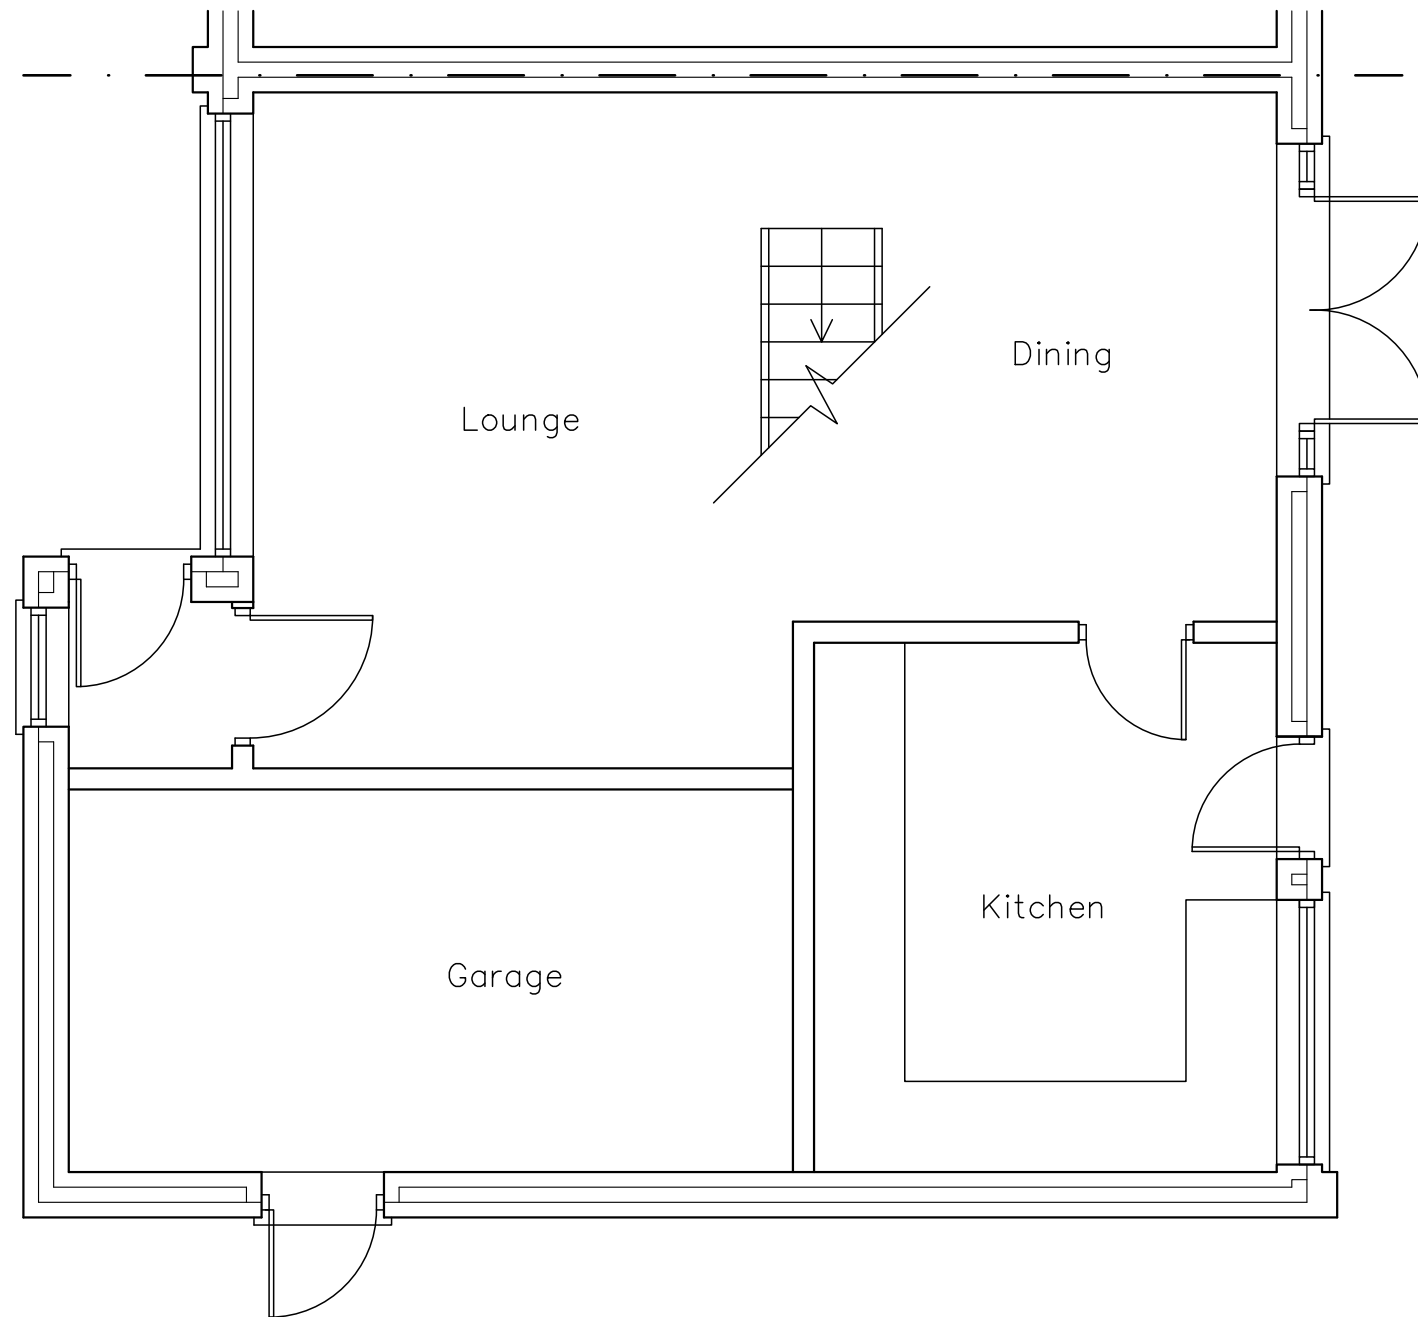


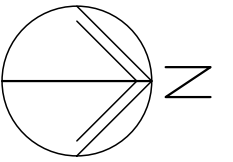

GROUND

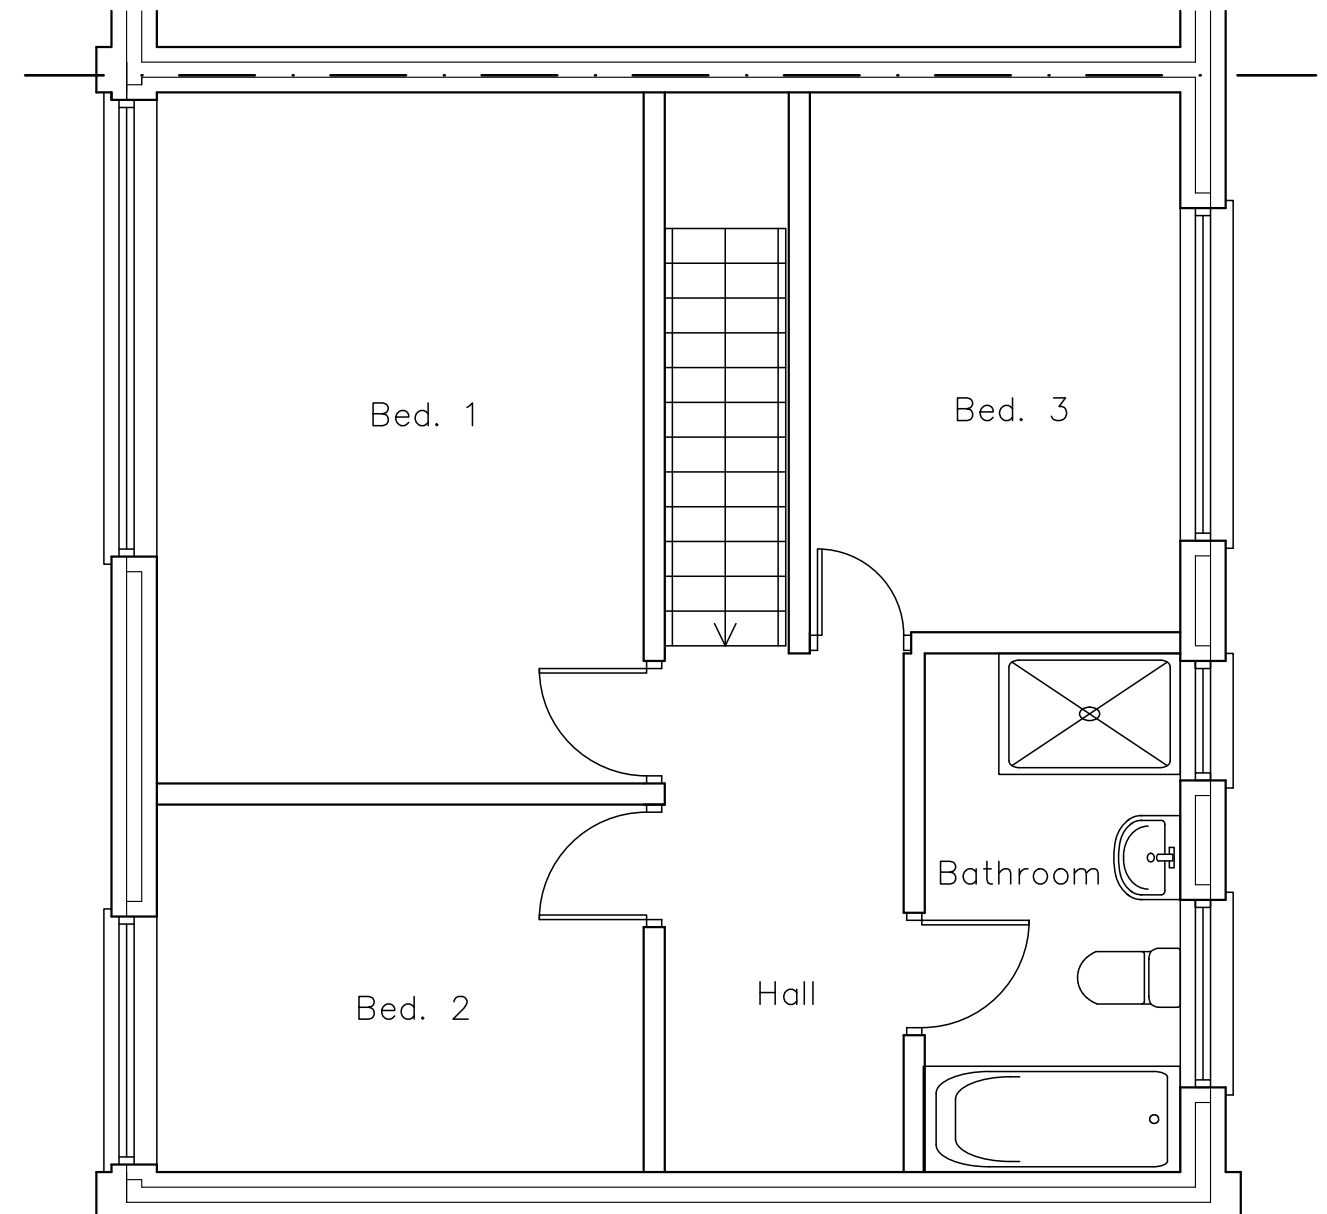

FIRST

35 Cherrywood Gardens
Hayling Island
PO11 9DE

SURVEY PLANS

Revisions
A.



Scale A3 = 1:50
Drawn ELR
Date 01/08/17

metres

10

17049-201⁰ 20