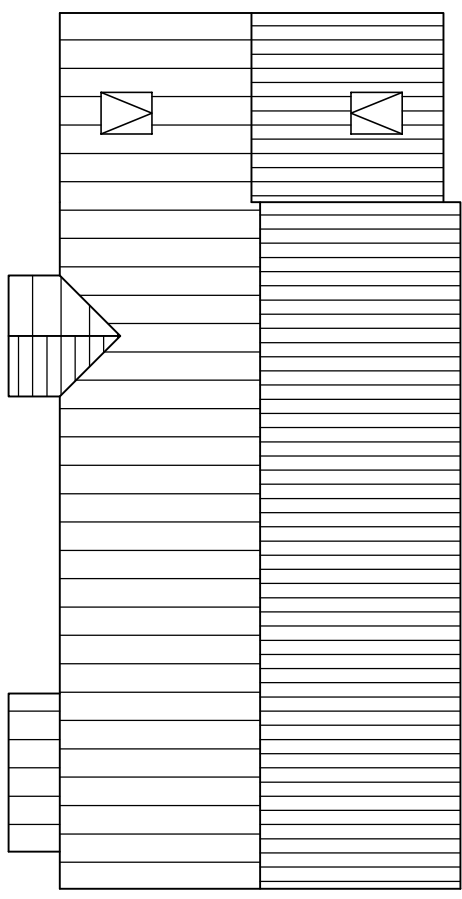
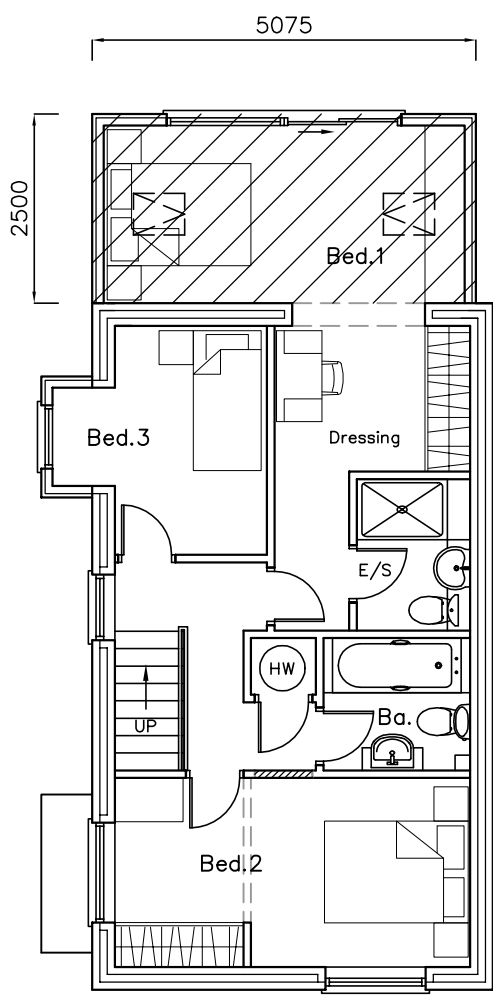
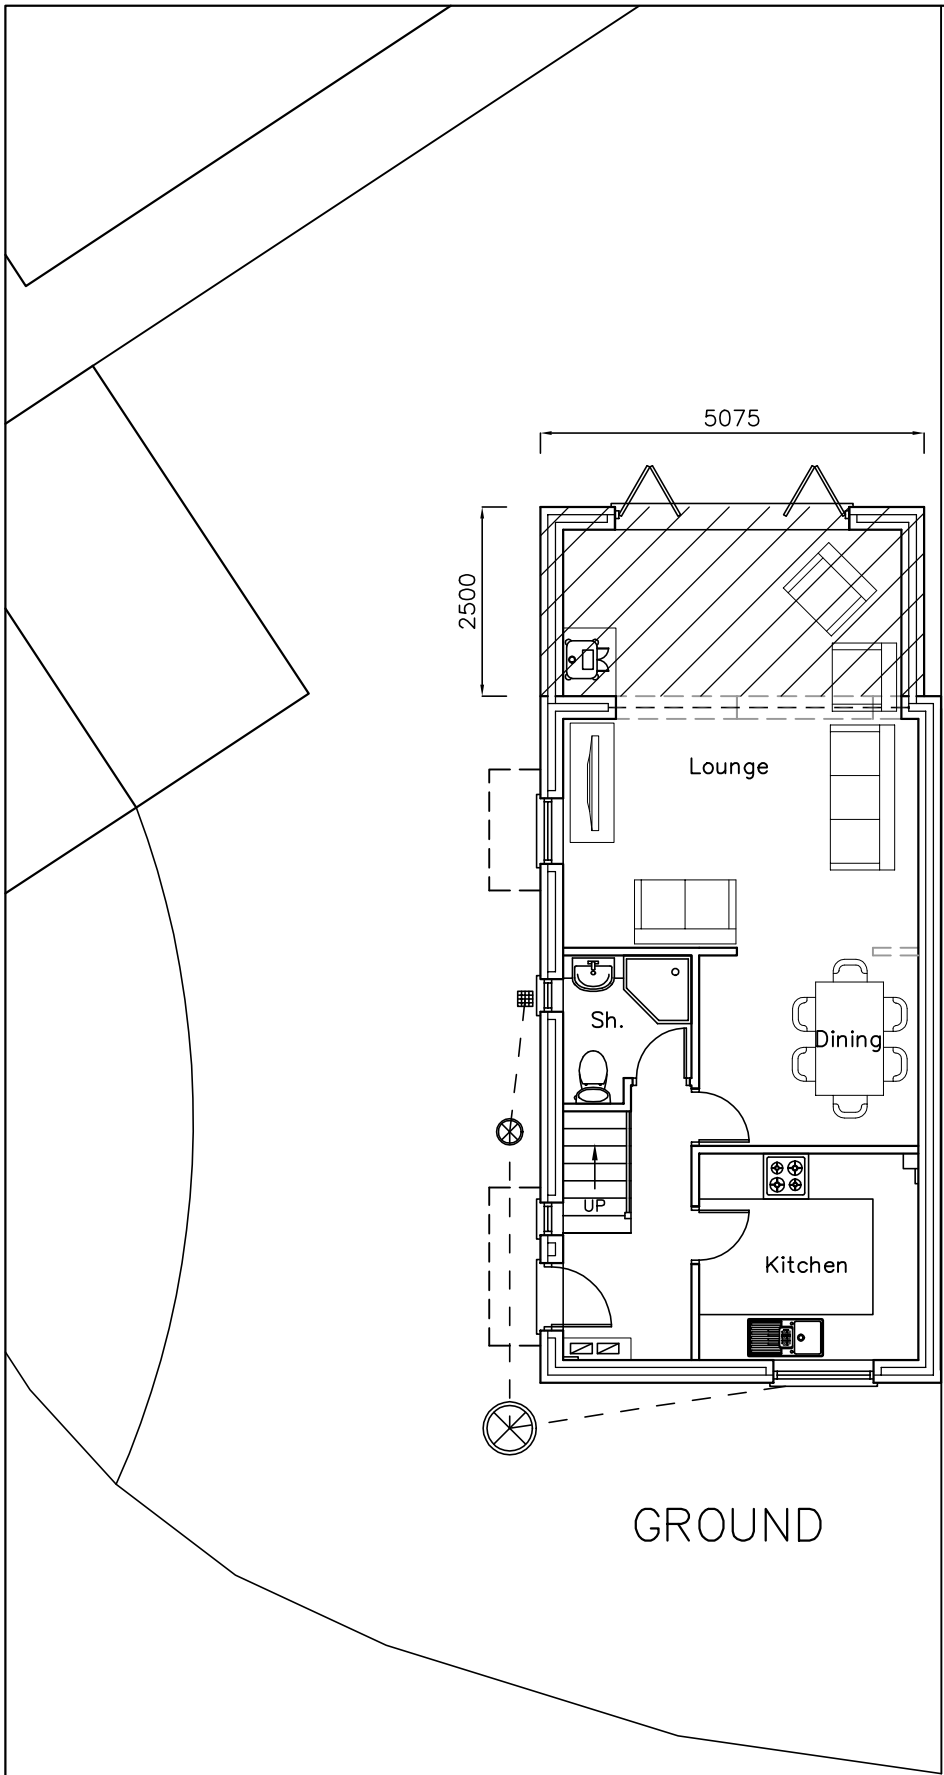


23 The Strand,
Hayling Island
PO11 9UB

PROPOSED PLANS

- Revisions
- A. Client revisions. 26/01/18
 - B. Client revisions. 31/01/18
 - C.
 - D.

Martin Critchley
CHARTERED ARCHITECT

The Old Brewery,
15E South Street, Havant,
Hampshire, PO9 1BU
023 92 474 919
critchleyarchitect@hotmail.com

Scale A3 = 1:100
Drawn JHL/AJB
Date 19/01/18

18002-401^B

