


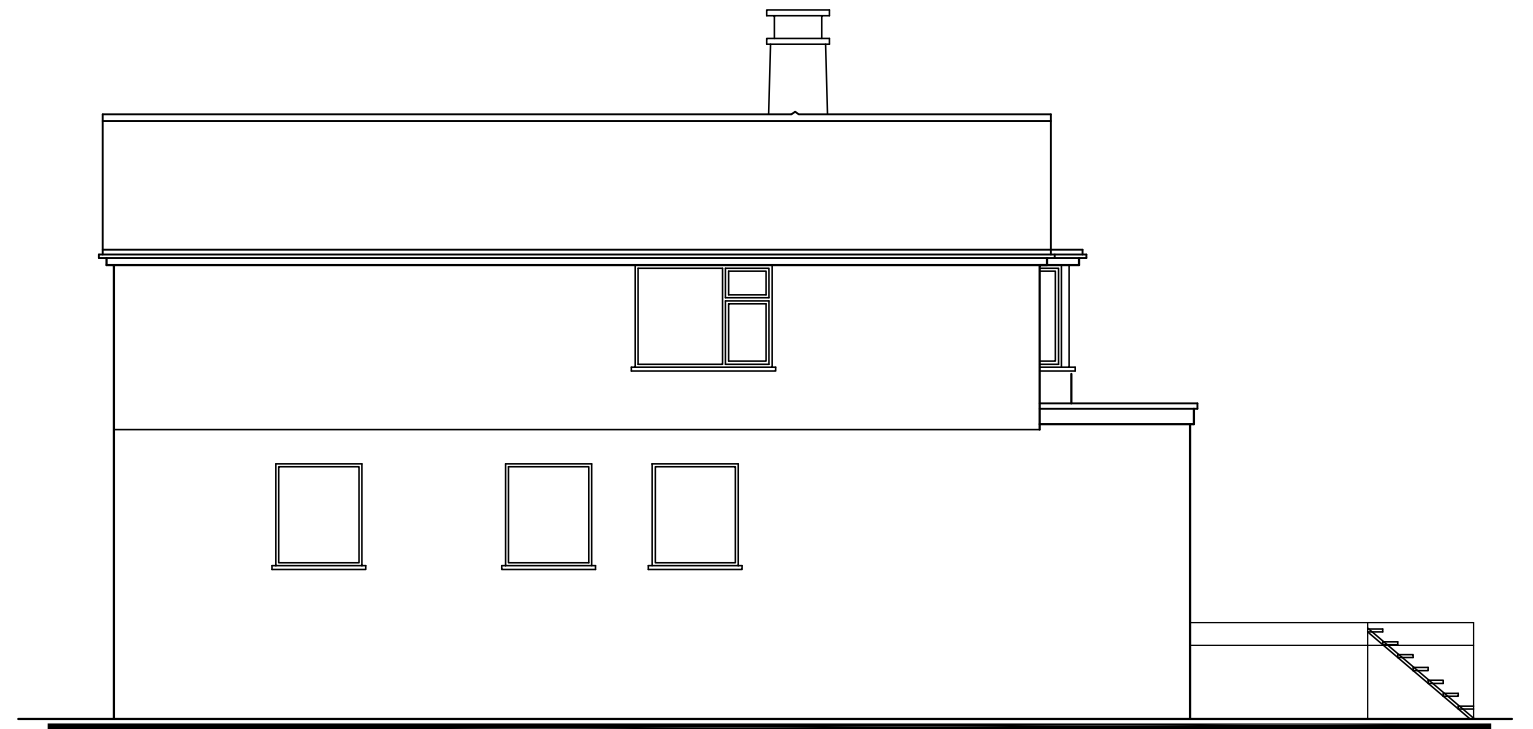

SOUTH



EAST



WEST



NORTH

Sinah House
Ferry Road
Hayling Is.
PO11 0DG

EXISTING ELEVATIONS

Revisions

- A.
- B.
- C.
- D.



Scale A3 = 1:100
Drawn ELR/JHL
Date 20/11/17

1513-311⁰

metres

10

20

30

40