



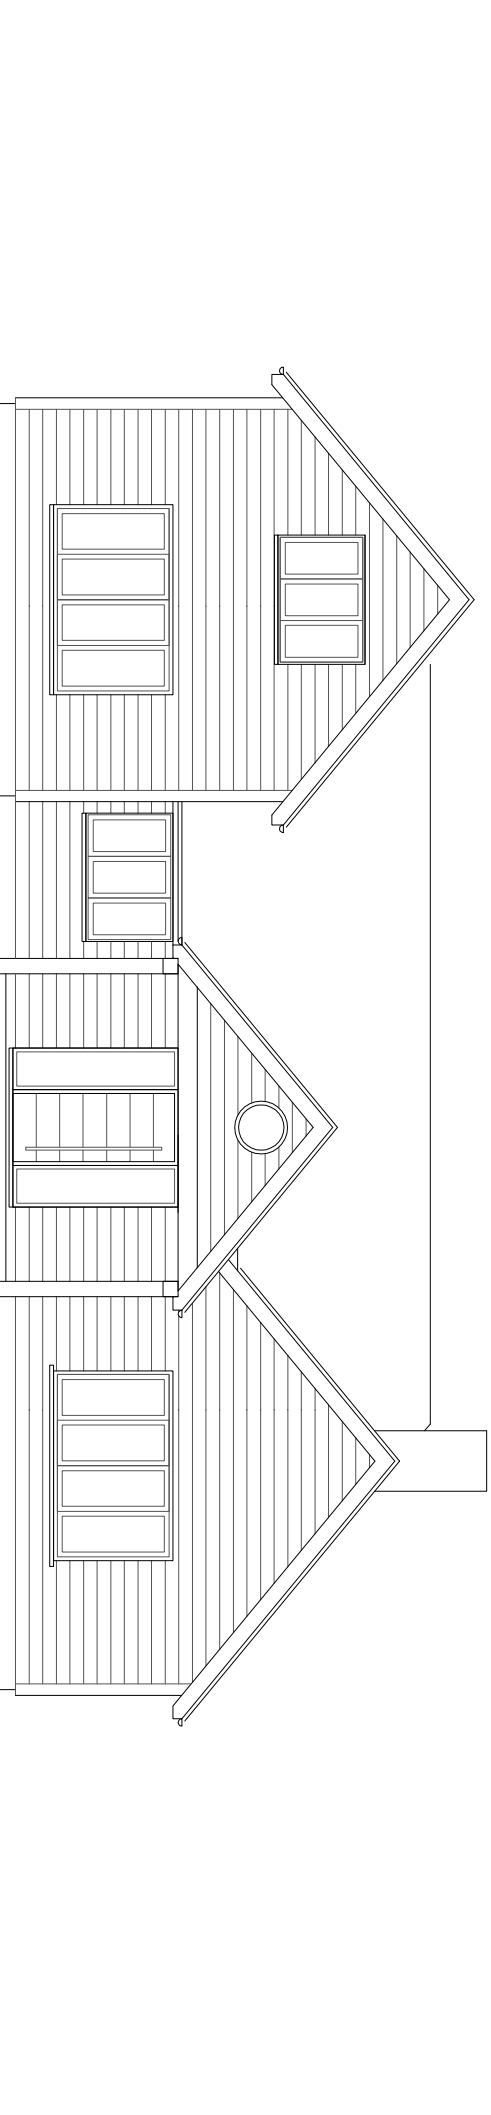

FRONT(WEST)

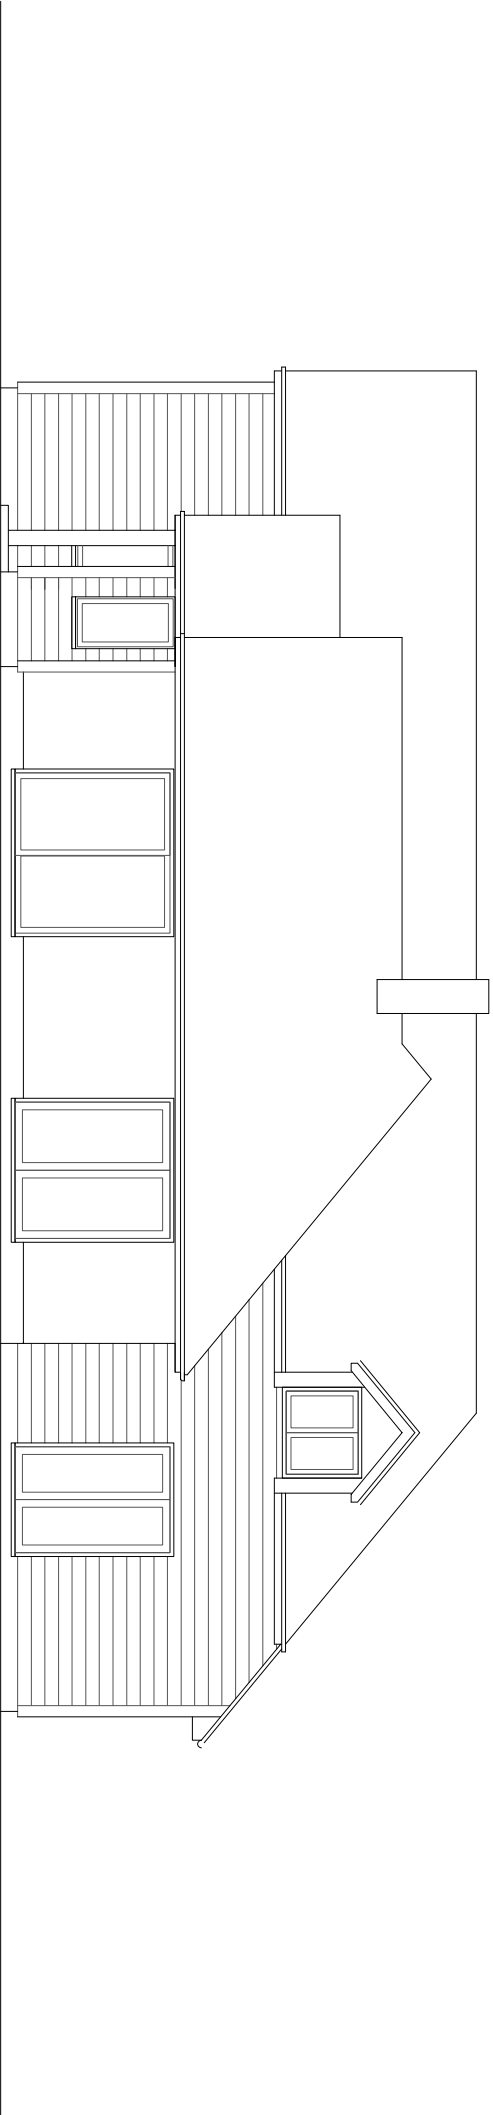

SIDE(SOUTH)

- SCHEDULE OF MATERIALS:
- CEDRAL HORIZONTAL CLADDING TO EXTENSION AND FRONT ELEVATION (GREY FROM STANDARD RANGE)
 - BLACK/GREY BRICKWORK PLINTH
 - PPC ALUMINIUM WINDOWS AND DOORS (ANTHRACITE GREY)
 - PAINTED TIMBER FASCIA AND SOFFIT (MID GREY)
 - PPC ALUMINIUM GUTTERS (MID GREY)