
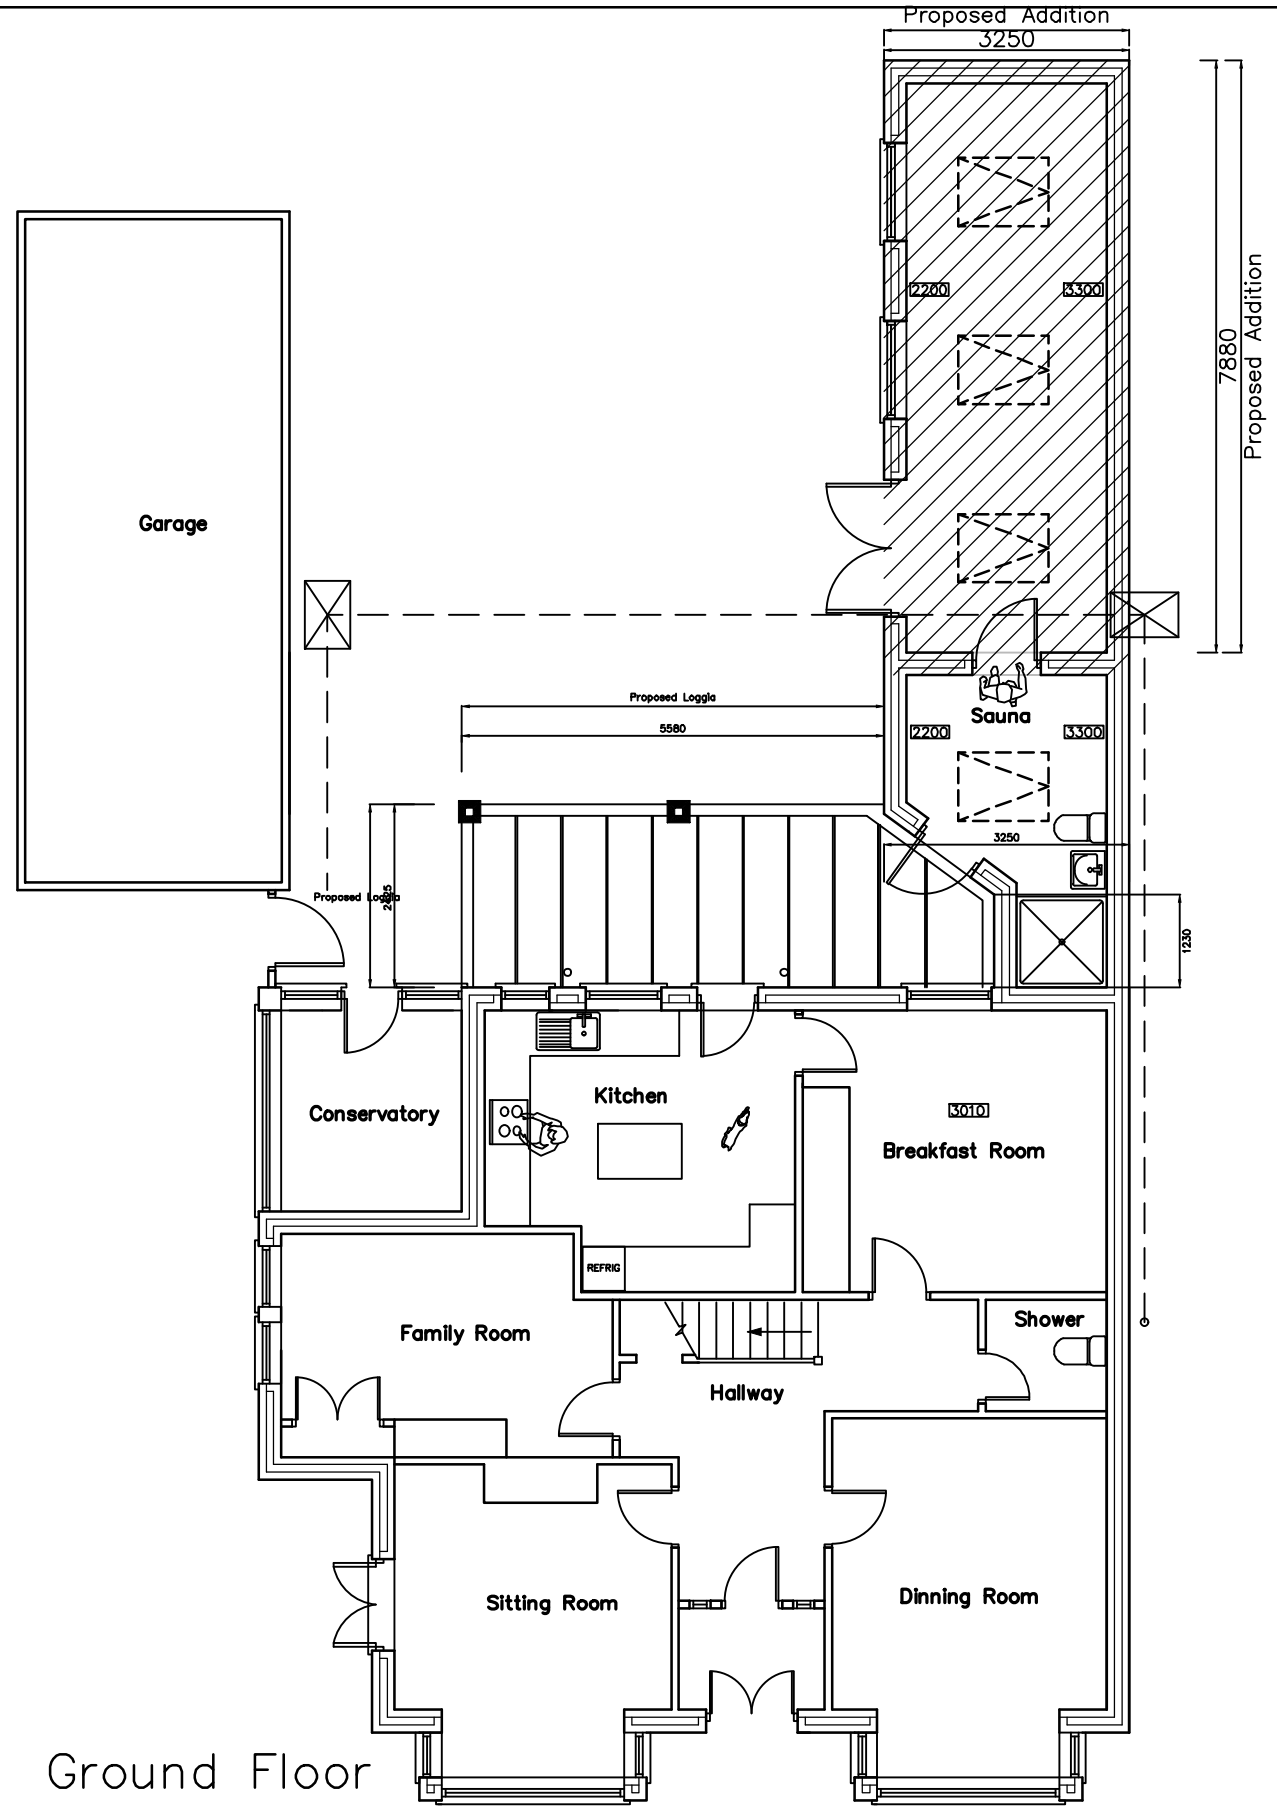


Ground Floor

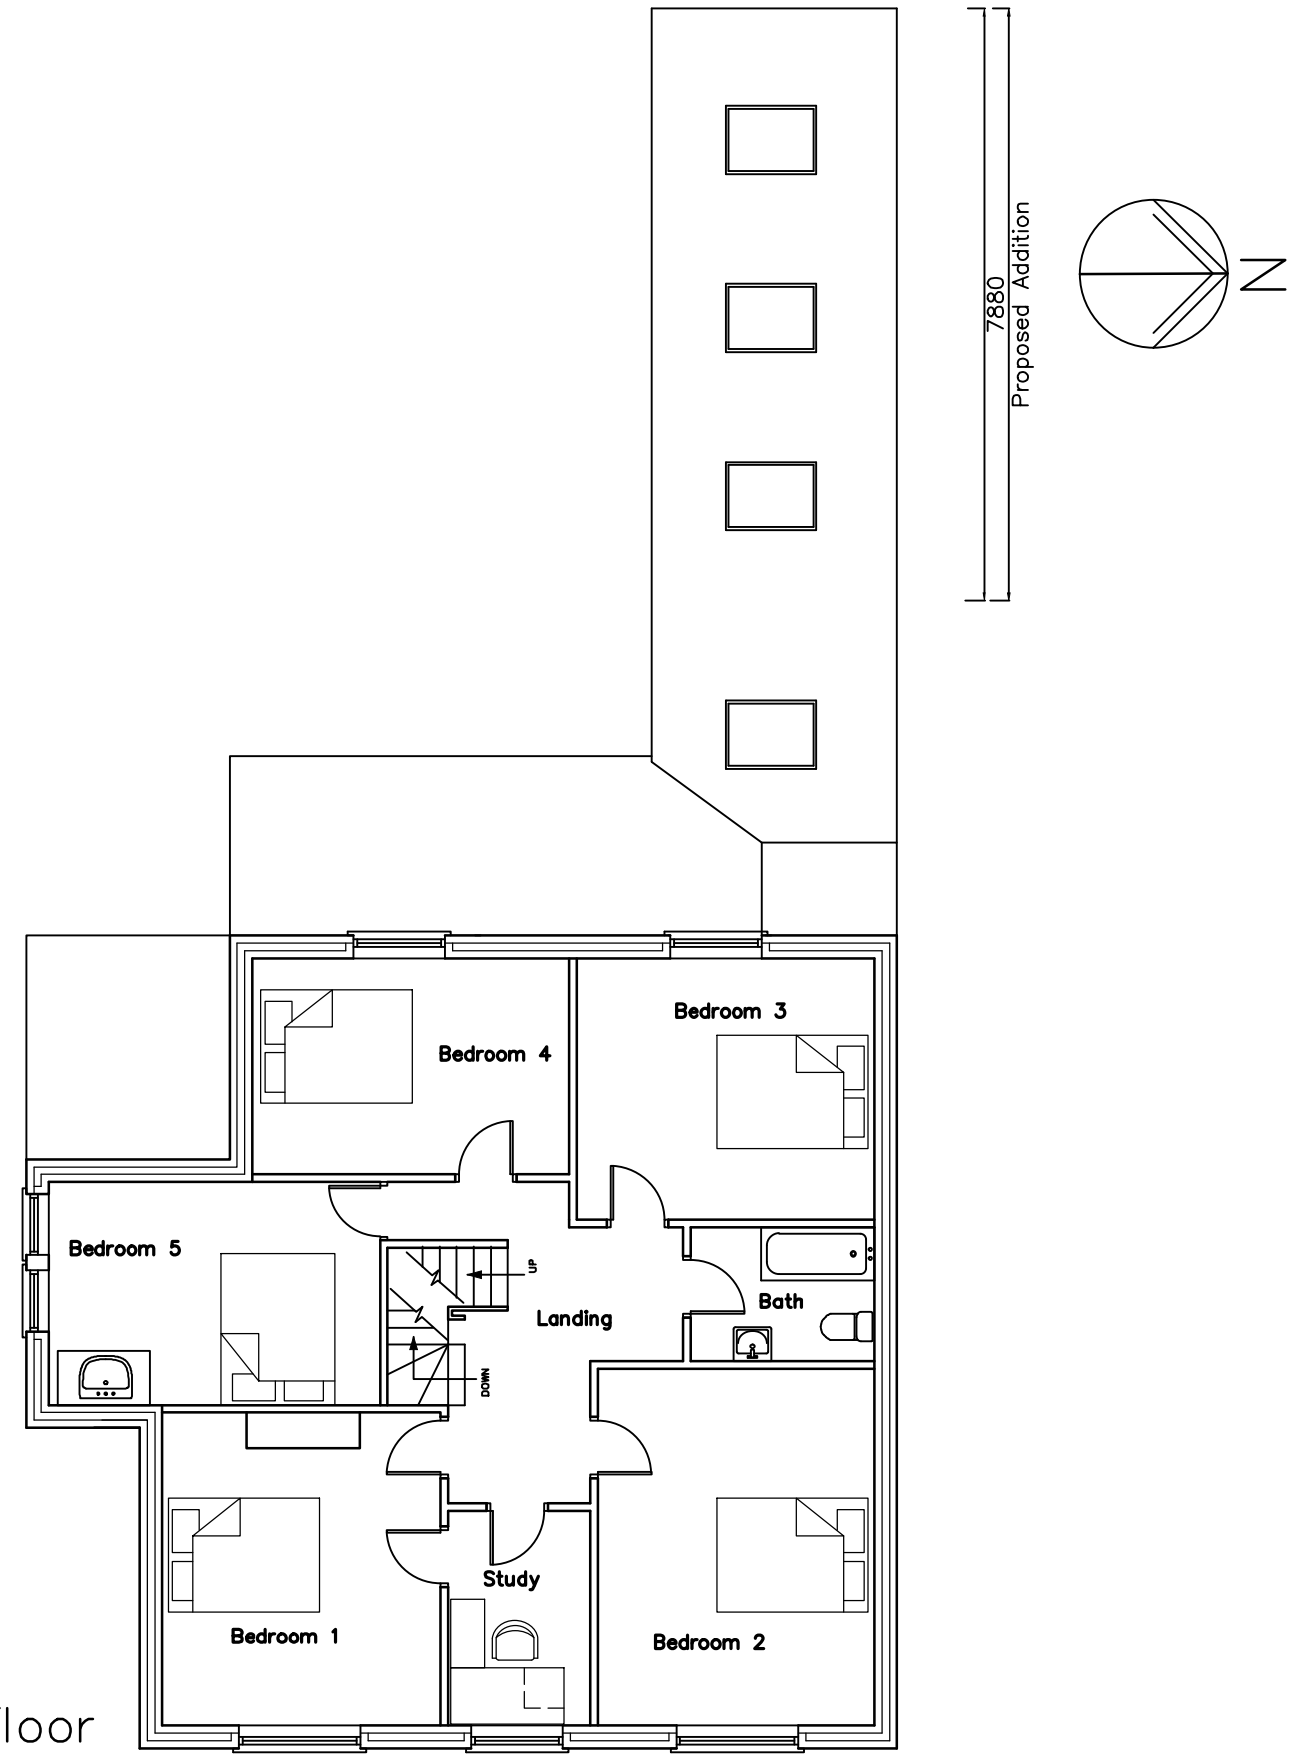

First Floor

Southleigh Road, Havant, Hampshire PO9 2QQ

Proposal Floor Plans

Revisions

A.

B.

C.

Martin Critchley
CHARTERED ARCHITECT

The Old Brewery,
15E South Street, Havant,
Hampshire, PO9 1BU
023 92 474 919
critchleyarchitect@hotmail.com

Scale A3 = 1:100
Date 04/07/17
Drawn BLB/ELR

1651–411 0

metres 10 20 30