




NB
(1) FIGURED DIMENSIONS MUST BE TAKEN IN PREFERENCE TO SCALED DIMENSIONS AND SITE DIMENSIONS ARE TO BE CHECKED BEFORE WORK IS PUT IN HAND.
(2) © THIS DRAWING IS THE COPYRIGHT OF MC ARCHITECTURAL DESIGN AND MUST NOT BE REPRODUCED OR USED WITHOUT THEIR WRITTEN PERMISSION.
(3) IT IS THE SOLE RESPONSIBILITY OF THE BUILDING OWNER TO DRAW UP ALL LEGAL AGREEMENTS WITH ADJOINING PROPERTY OWNER TO COVER THE OVER HANGING OF ANY FASCIAS, GUTTERING, FOUNDATIONS OR ANY PART OF THE BUILDING. MC ARCHITECTURAL DESIGN CAN NOT BE HELD RESPONSIBLE IN ANY WAY WHATSOEVER FOR ANY LEGAL COSTS OR OTHER COSTS INCURRED THROUGH ANY NEIGHBOURHOOD DISPUTES.
(4) IT IS THE SOLE RESPONSIBILITY OF THE BUILDING OWNER TO COMPLY WITH THE PARTY WALL ACT 1996 MC ARCHITECTURAL DESIGN CAN NOT BE HELD RESPONSIBLE IN ANY WAY IF NON COMPLIANCE IS ADOPTED.

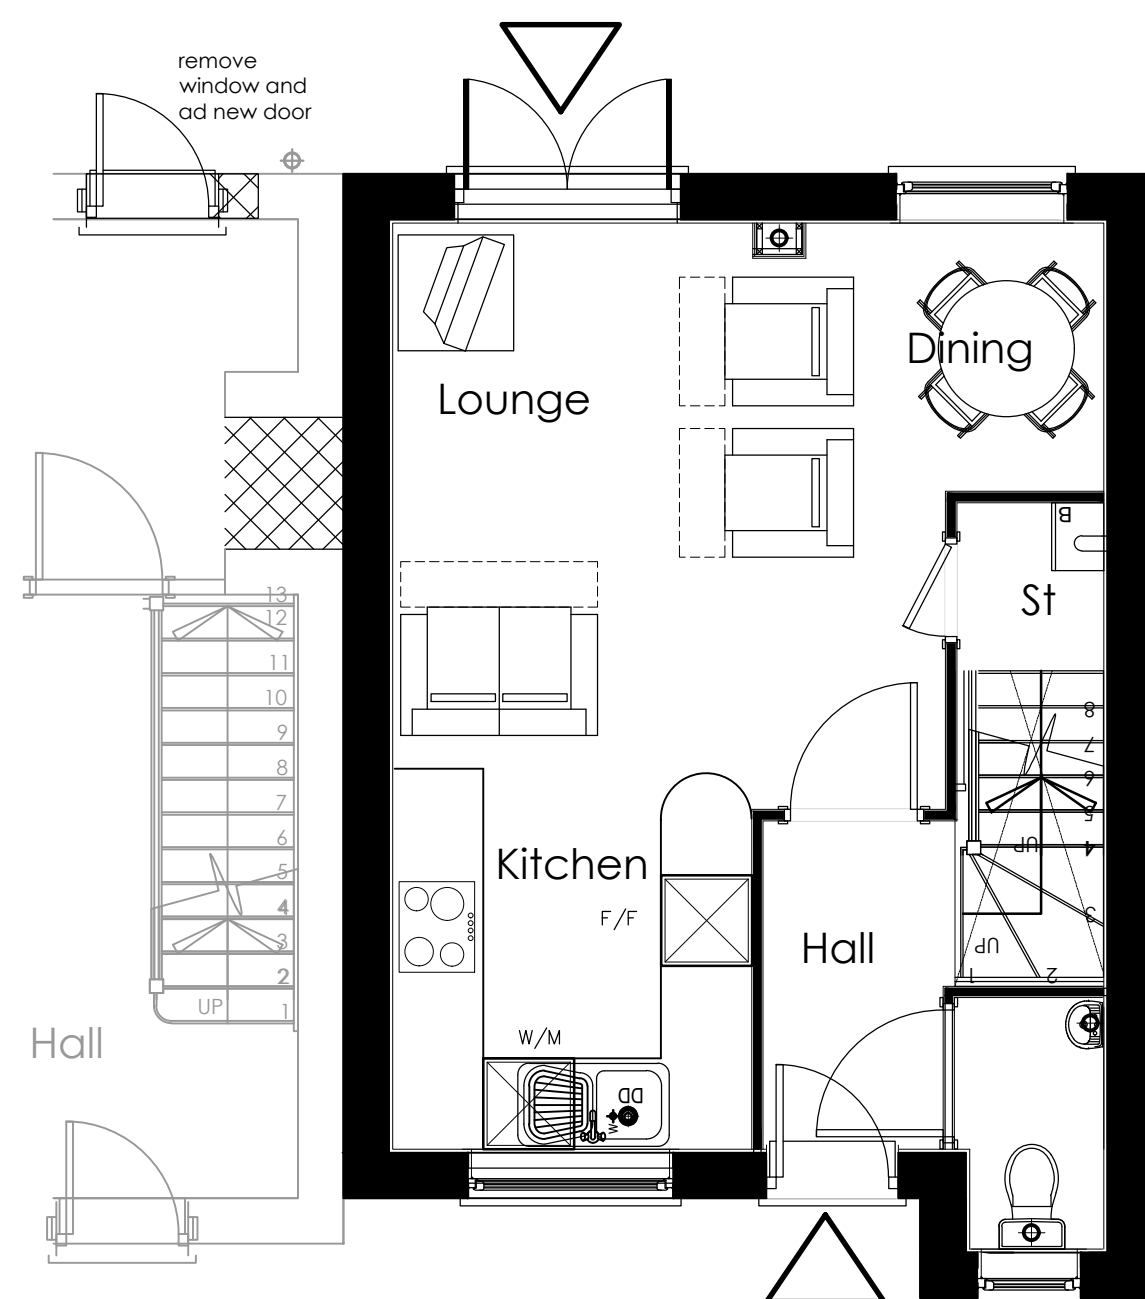

Proposed Ground Floor
GA - 59.3m2

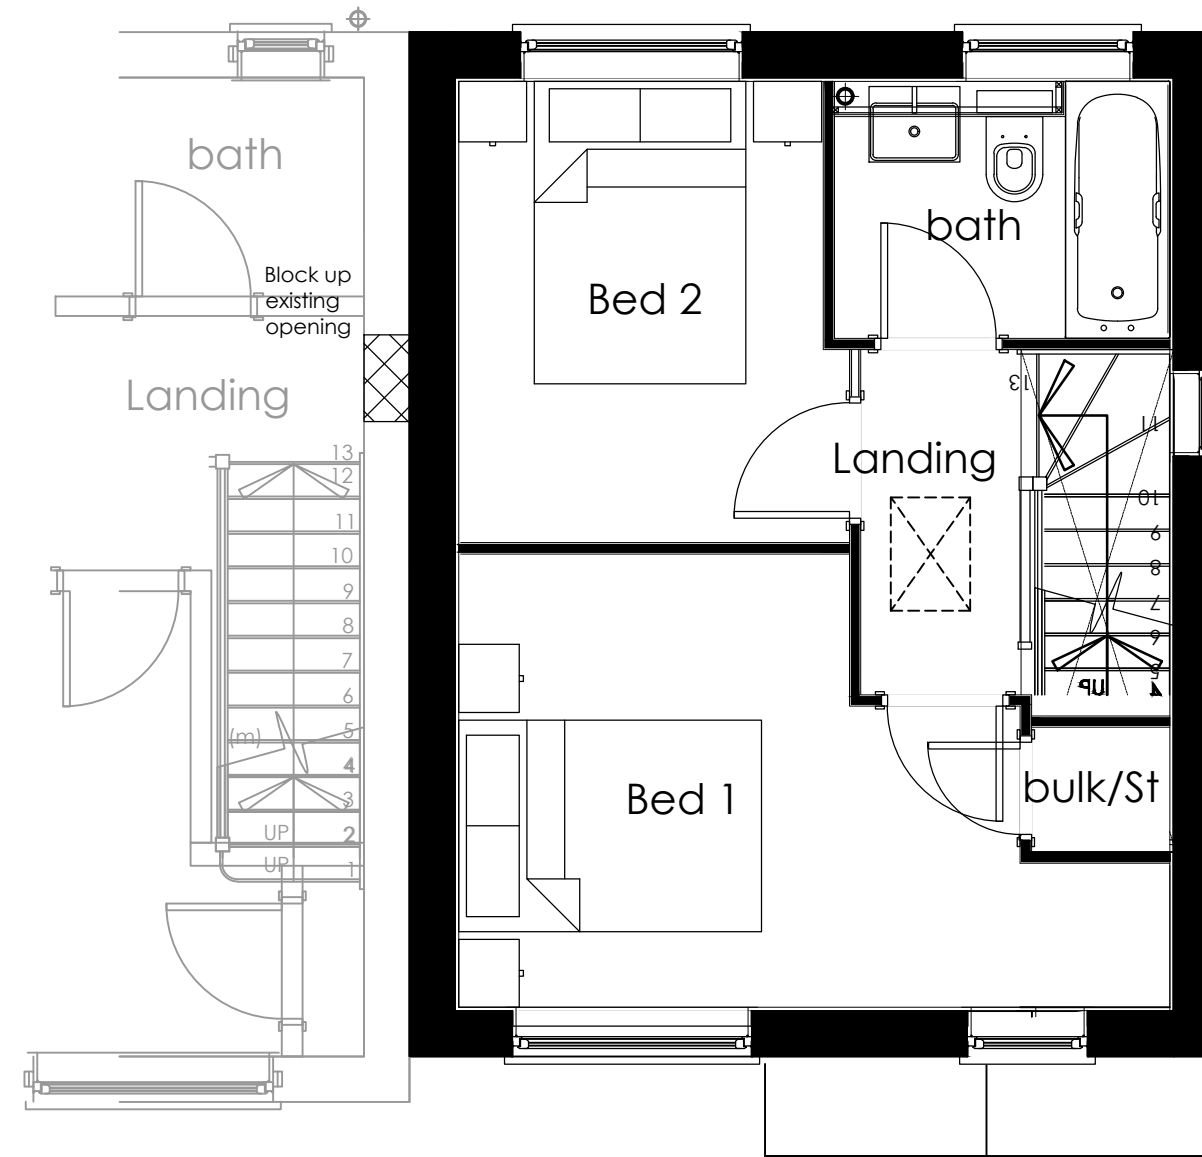


Proposed First Floor

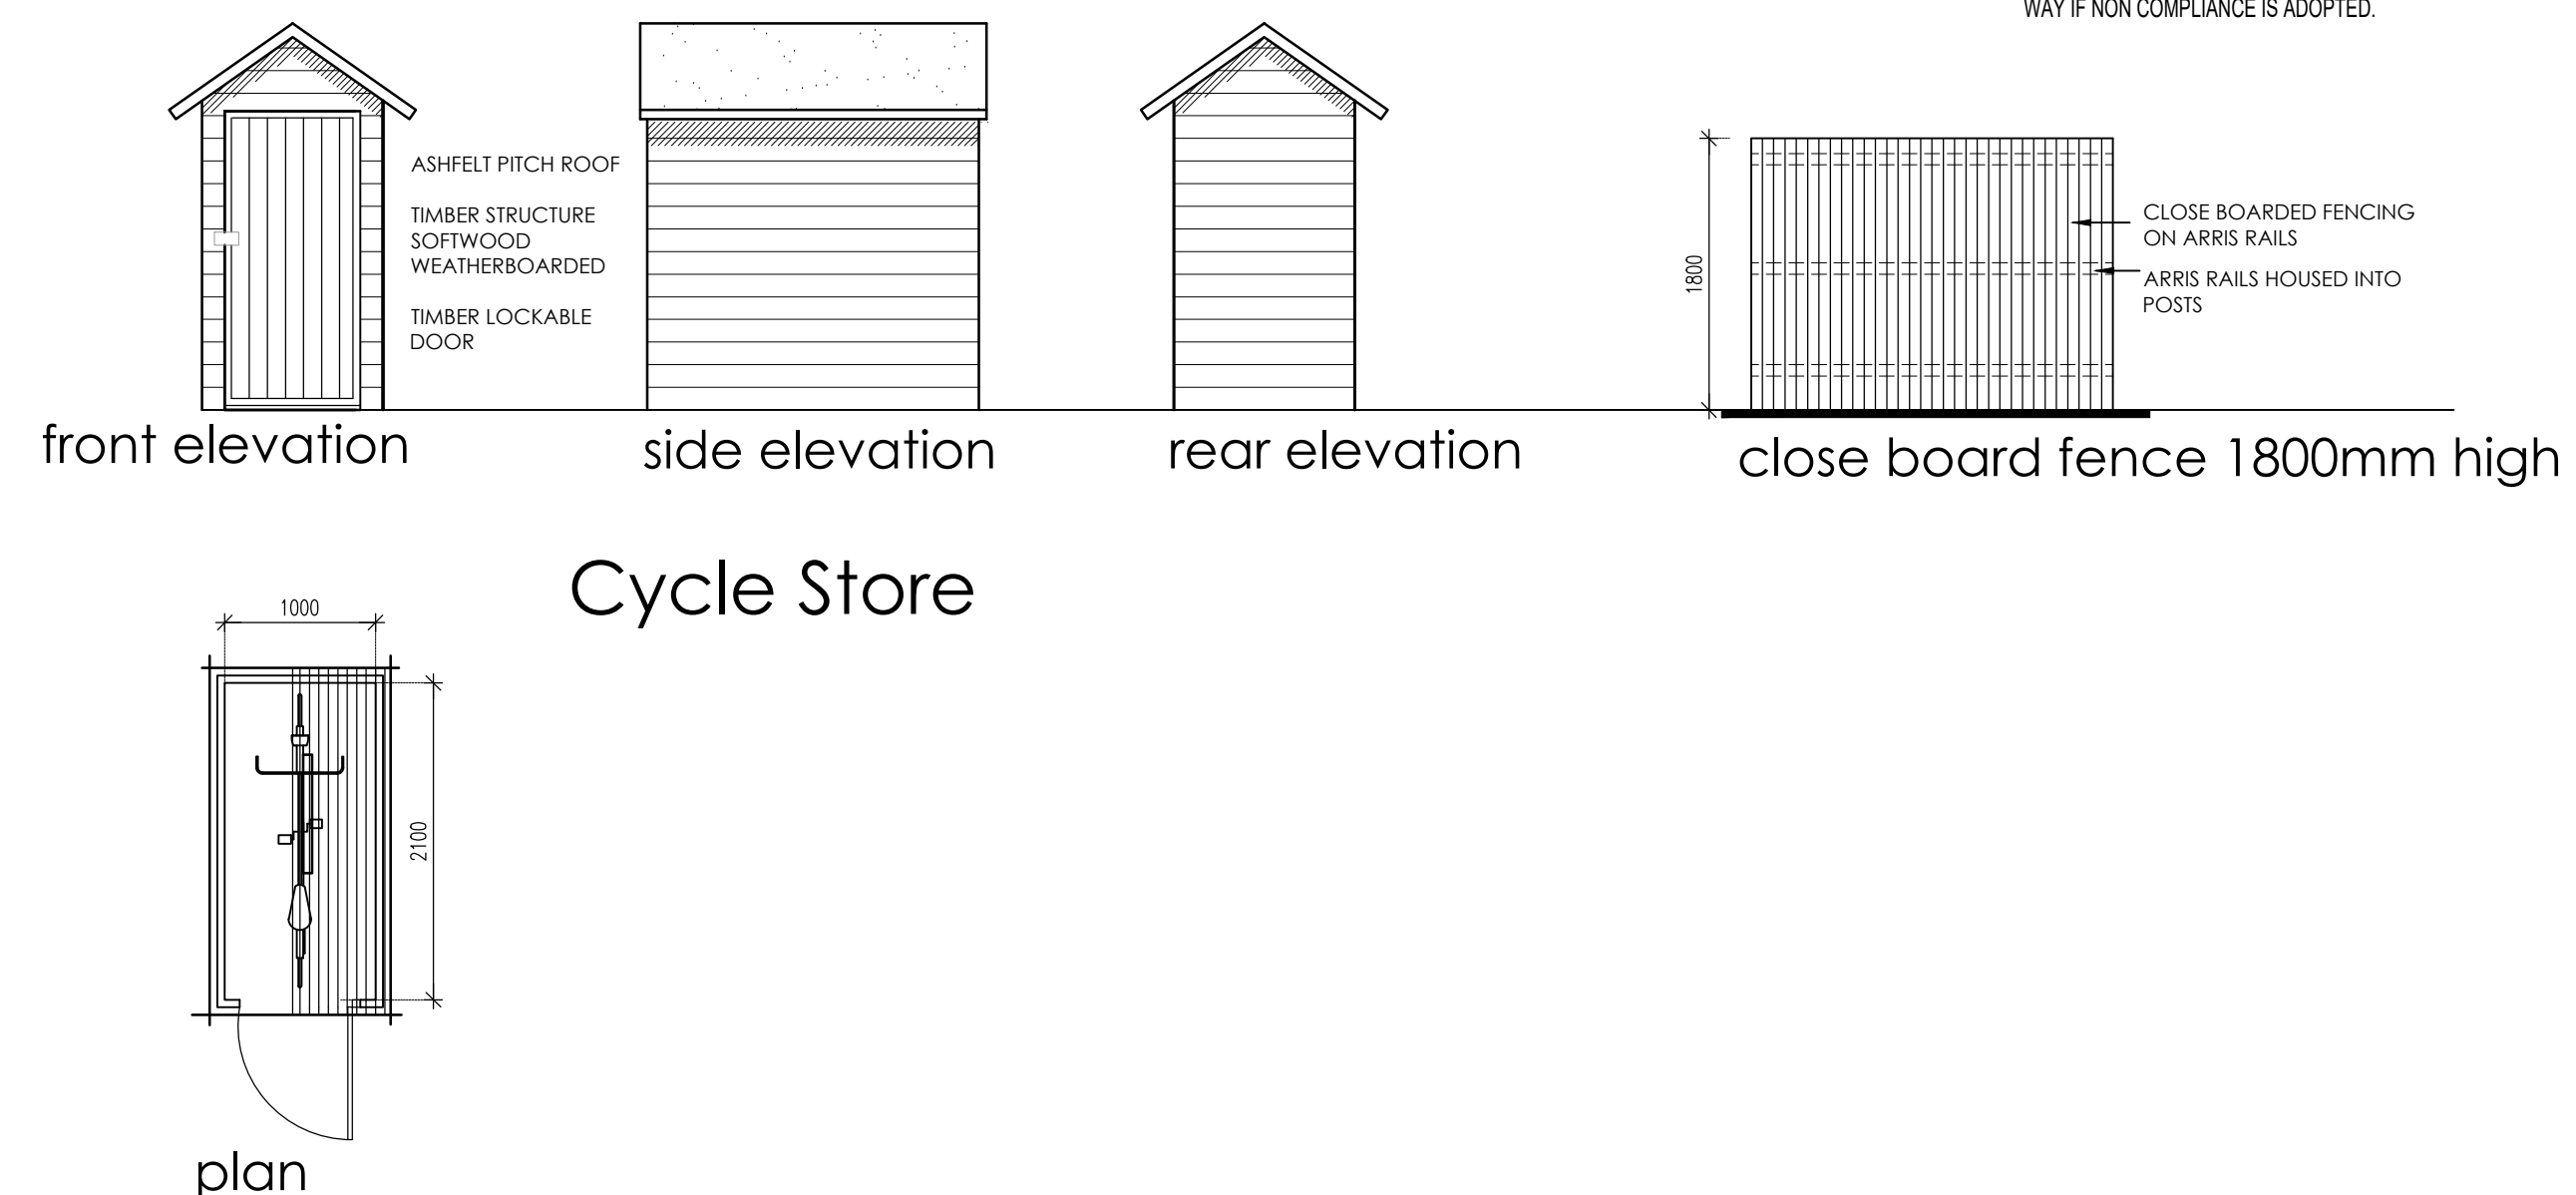

Proposed Plans
SCALE 1:50

01

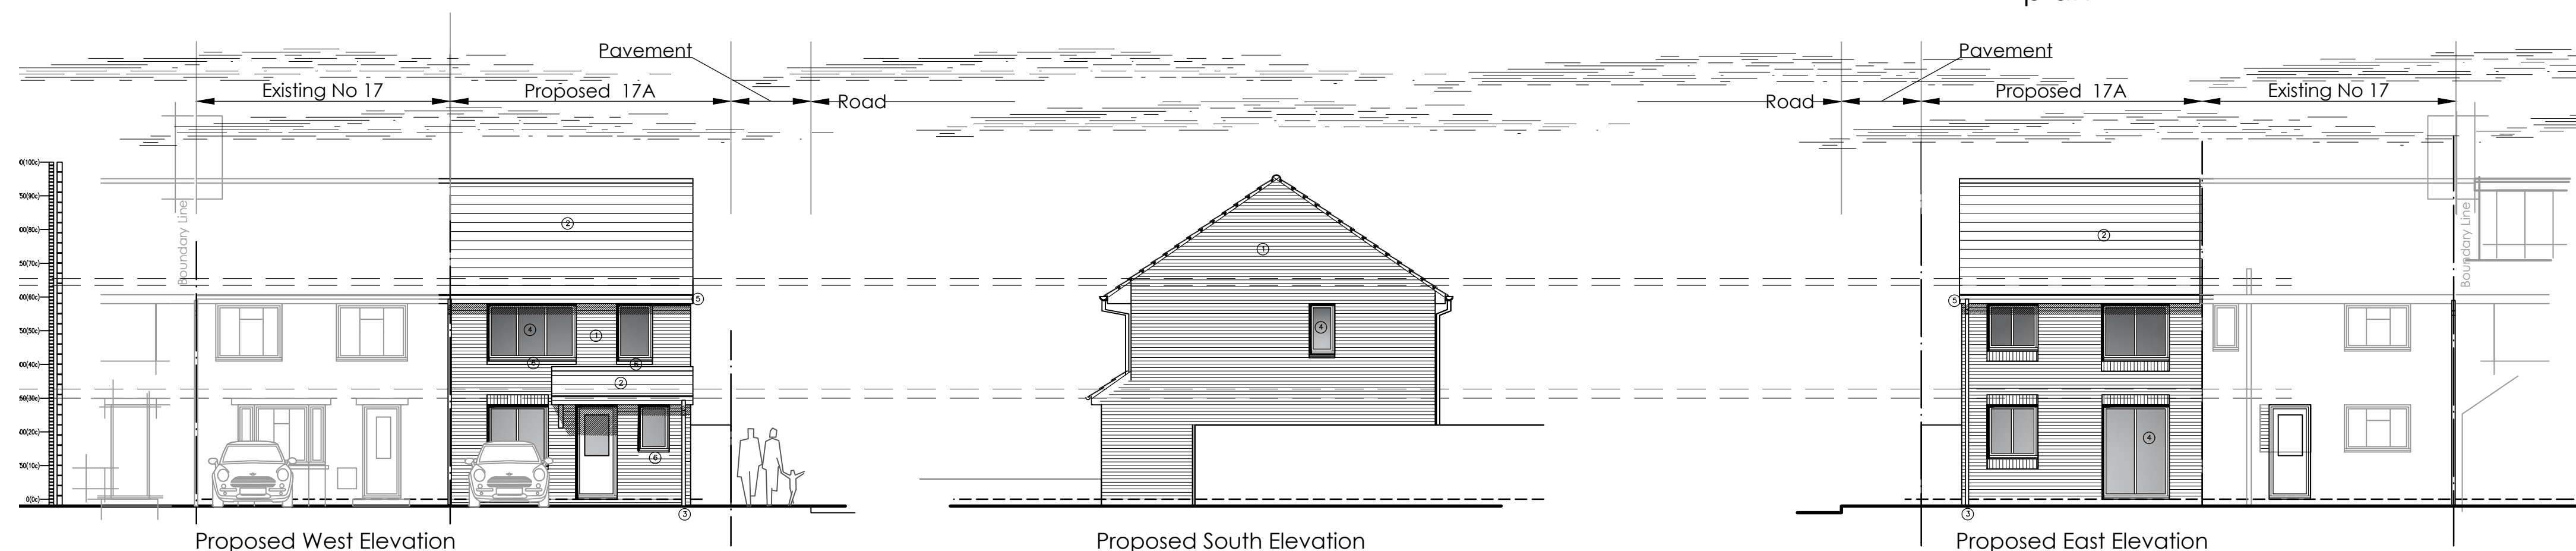


Elevation Notes

- Red facing Brickwork to match ext
- Red Concrete tiles to match existing
- Black UPVC rainwater goods.
- White UPVC Windows and doors.
- White UPVC fascia.
- Tile Creasing Cill

Proposed Elevations
SCALE 1:100

02

Rev:-	Description:-	Date:-	Chkd by:-

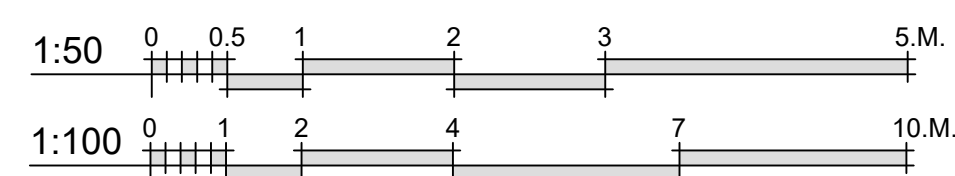

Client:-
Mr T . Rudd
Scale:-
1:50/100 @A1
Drawn By:-
M@C
Date:-
18-10-16
Job.No:-
1708
Checked By:-
Date:-
02.01



Title:-
Residential Development
Proposed Plans & Elevations
Project:-
17 Somborne Drive
Havant
Hampshire

MIC|Architectural design
Creativity . Imagination . Solutions
Residential Specialist

A 33 Sapphire Ridge Waterlooville Hampshire PO7 8NY
T 02392 98 47 88
M 07787 547 837
E mca.design@yahoo.co.uk
W www.mca-design.co.uk