



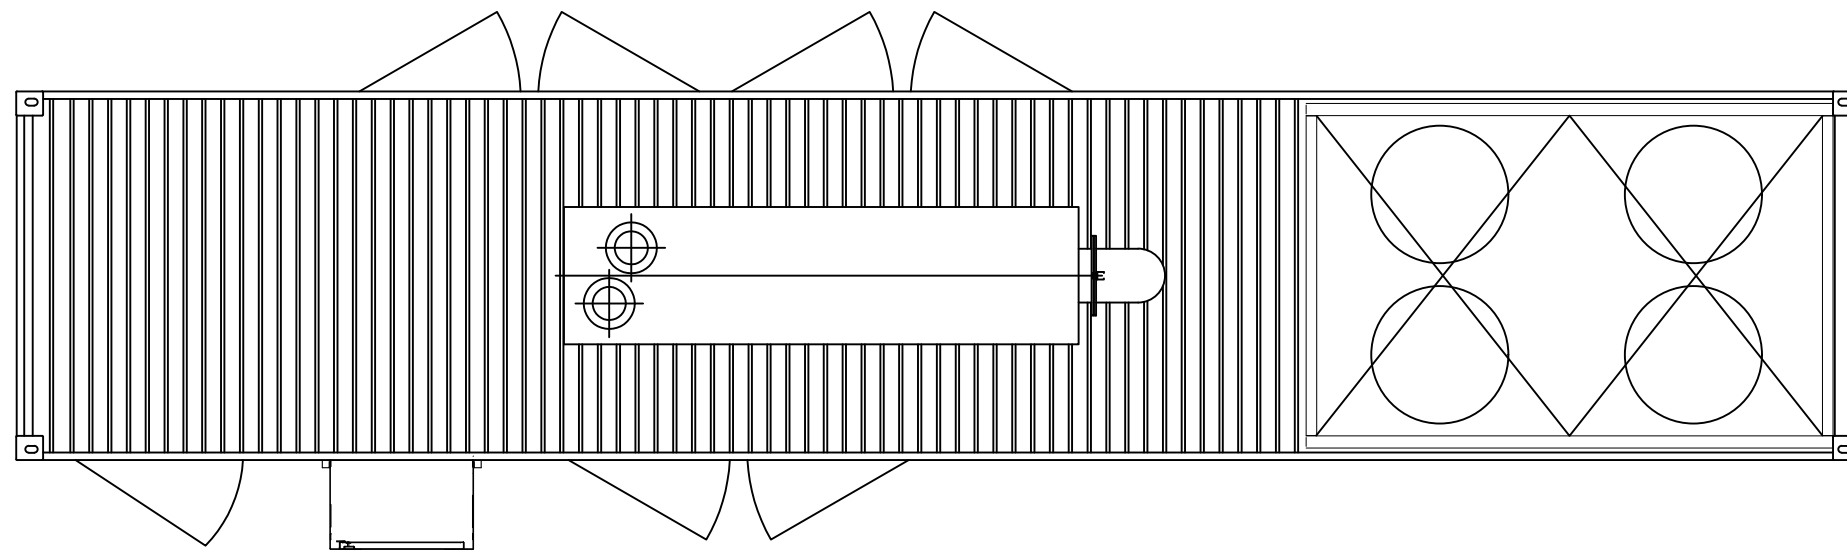


PLAN

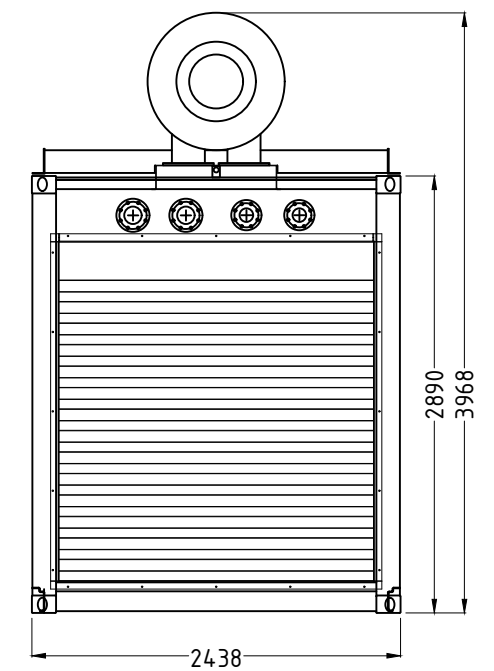


END ELEVATION

NOTES:
Noise Level - 75 dBa @ 1m (Freefield)

COLOUR:
External - White

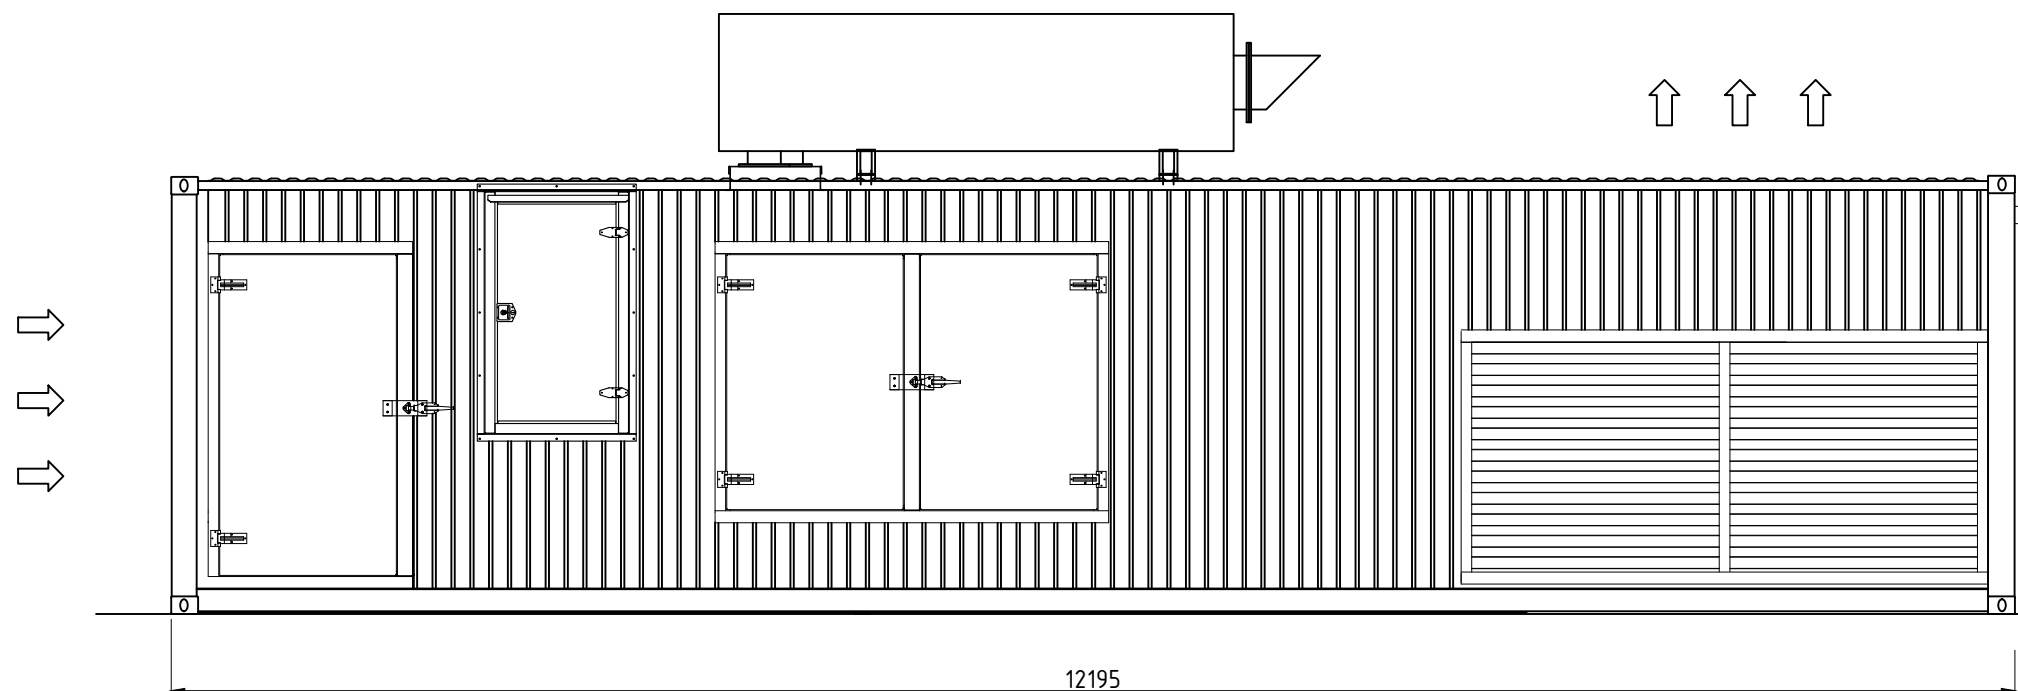

ELEVATION

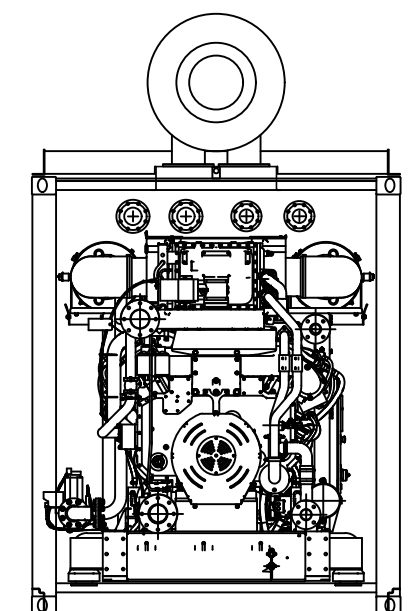

CROSS SECTION
SHOWING GENERATOR



GFII Ltd, 17 The Courtyard,
Gorse Lane, Coleshill, Birmingham, B46 1JA
Tel: 01675 437777

ALL DIMENSIONS TO BE CHECKED ON SITE.
WORK TO FIGURED DIMENSIONS ONLY.
REPORT DISCREPANCIES TO GFP AT ONCE BEFORE PROCEEDING
COPYRIGHT ACT APPLIES

Planning

Rev.

• •
• •
• •
• •

Date.

• •
• •
• •
• •

By.

• •
• •
• •
• •

Project Title:

STANDARD DETAIL

Drawing Title:

Containerised Generator

Scale: 1:50 @ A3

Date: Jan 2017

Drawing No:

STD_GF_DR_GN_302_C -

Plot date: 29-Mar-17

Drawn: SI

Checked:

Rev: