



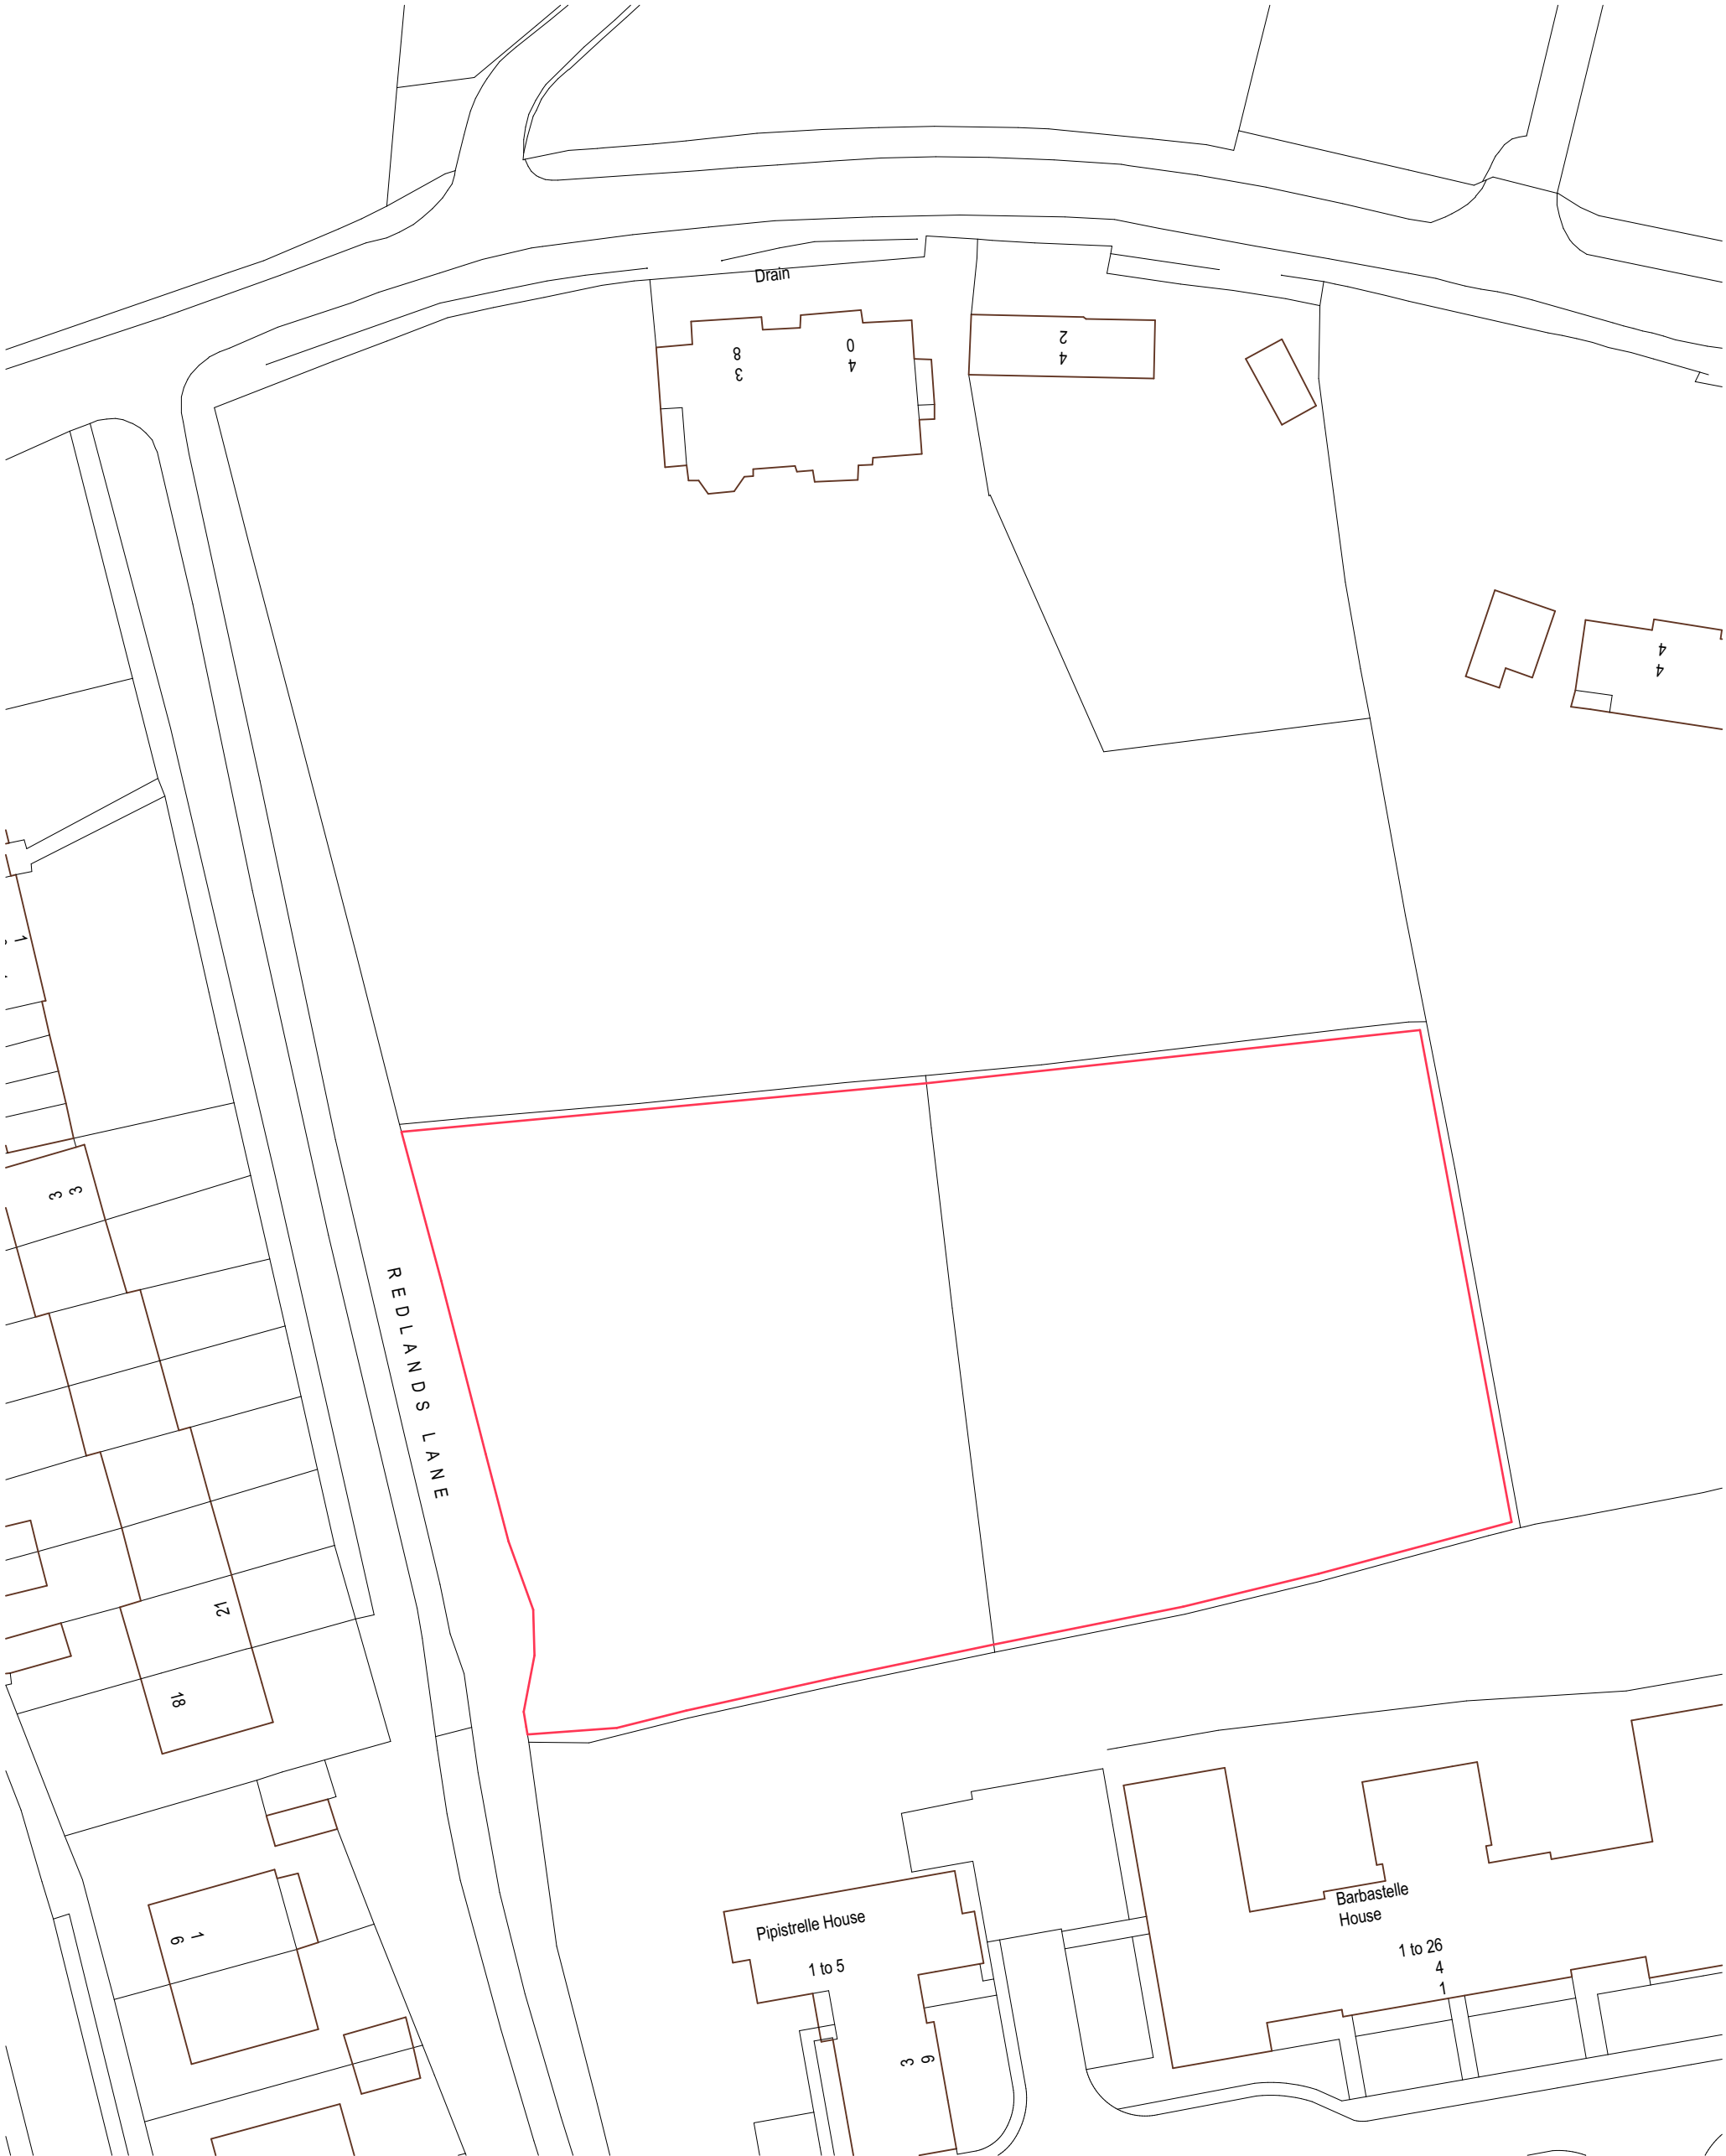

Ordnance Survey, (c) Crown Copyright 2016. All rights reserved. Licence number 100022432

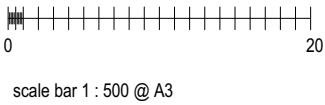

IAN WOOD DESIGN CONSULTANT

14 Garfield Road ♦ Bitterne ♦ Southampton SO19 4BZ ♦ Hampshire
Phone 01489 773569

Project	Land at Redlands Lane Westbourne
Drawing Title	Location Plan
Drawing	CH01_SK06
Date	Feb 2017
Rev	Scale 1 : 500